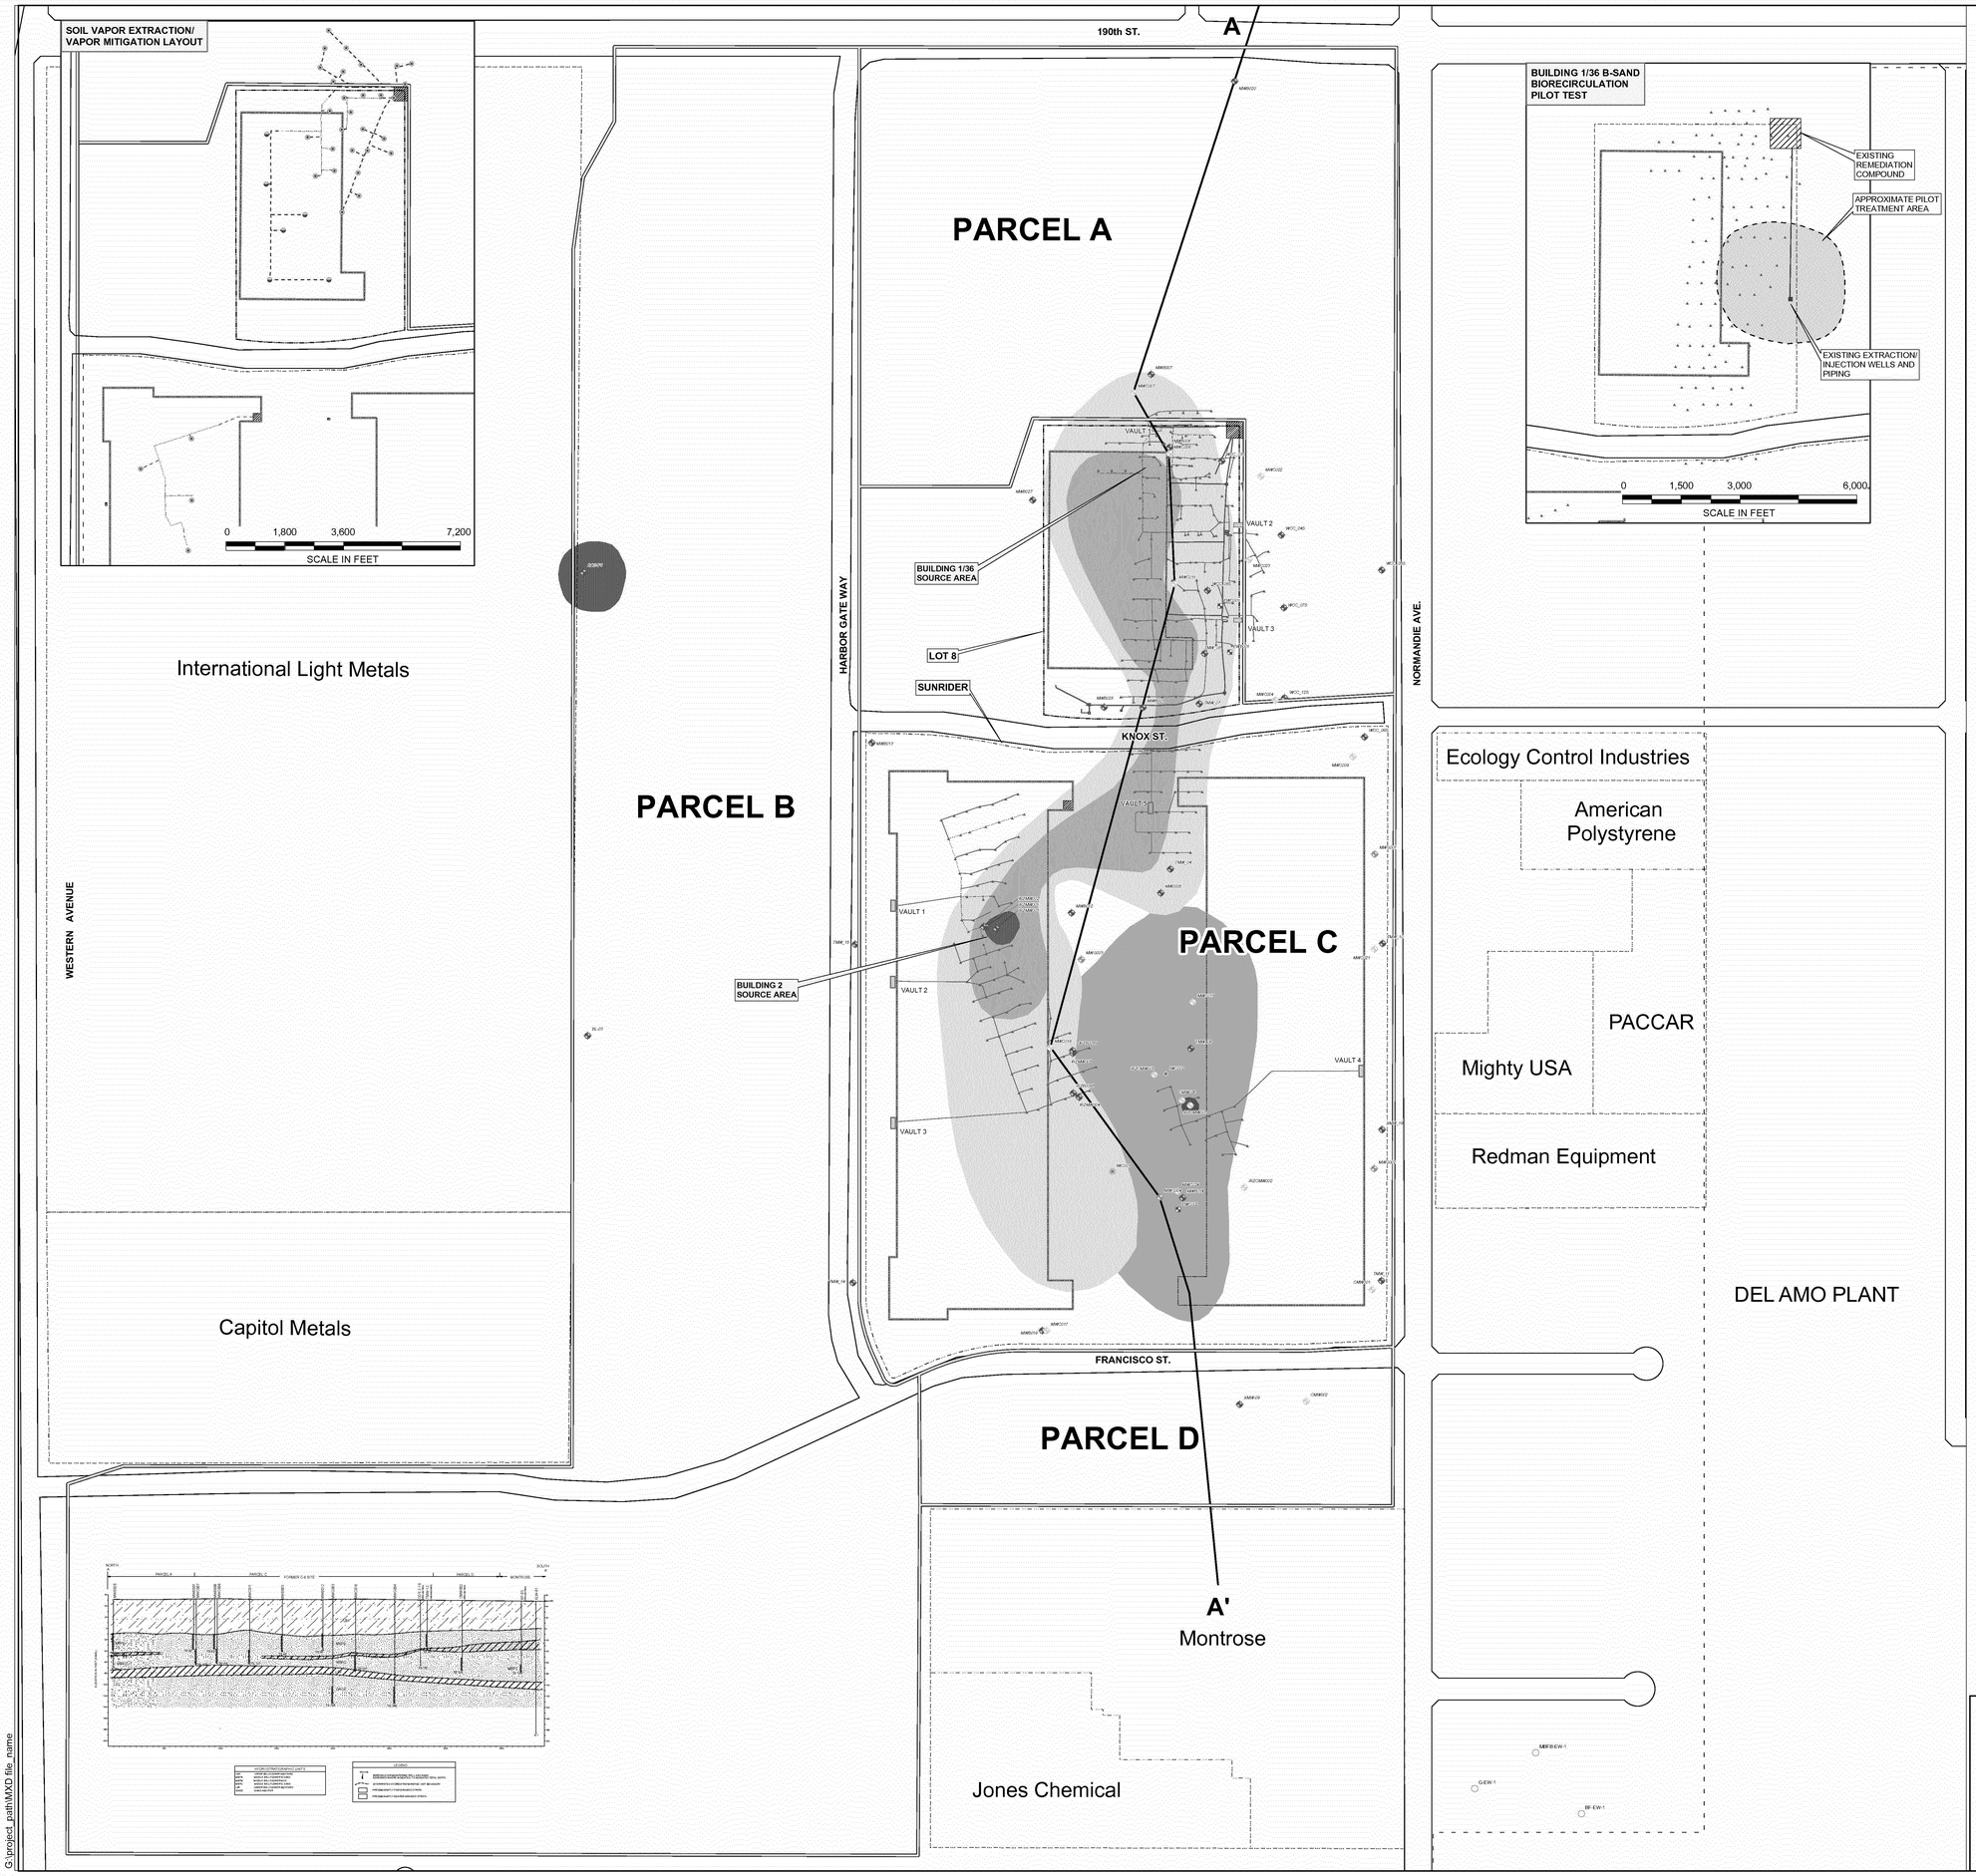

LEGEND

- GROUNDWATER MONITORING WELL LOCATION - B SAND
- GROUNDWATER MONITORING WELL LOCATION - C SAND
- GROUNDWATER MONITORING WELL LOCATION - GAGE AQUIFER
- GROUNDWATER EXTRACTION WELL LOCATION
- INJECTION WELL LOCATION
- SOIL VAPOR EXTRATION WELL LOCATION
- VAPOR MITIGATION WELL LOCATION
- SOIL VAPOR EXTRACTION/ VAPOR MITIGATION PIPING TRENCH
- BIOAMENDMENT INJECTION WELL LOCATION
- BIOAMENDMENT PIPING TRENCH
- MONTROSE PILOT TEST EXTRACTION WELL
- MONTROSE PILOT TEST INJECTION WELL
- COMBINED REMEDIATION PIPING TRENCH
- SUPPLEMENTARY REMEDIATION PIPING TRENCH
- ADJACENT SITES BOUNDARIES
- BUILDING FOOTPRINT
- PARCEL BOUNDARY
- REMEDIATION COMPOUND
- BIOAMENDMENT VAULT

TCE C-SAND

- 1,000 - 5,000 ug/l
- >5,000 ug/l

TCE B-SAND

- 1,000 - 5,000 ug/l
- 5,000 - 10,000 ug/l
- >10,000 ug/l

NOTE:
1. LOT 8 IS OWNED BY BRC. THE REMAINING LOTS HAVE BEEN SOLD.
2. WELLS XMW-09, XMW-19, AND BL-03 ARE NOT OWNED BY BRC.
3. TCE PLUMES FROM ANNUAL GROUNDWATER SAMPLING EVENT (MARCH 2006).
4. LARWQCB GRANTED SHALLOW SOIL CLOSURES UNDER AN INDUSTRIAL USE/RISK SCENARIO FOR PARCELS A THROUGH C. LARWQCB ISSUED AN UNRESTRICTED CLOSURE FOR SHALLOW SOIL AT PARCEL D.
5. LARWQCB GRANTED DEEP SOIL CLOSURE FOR PARCEL D. DEEP SOIL CLOSURE REQUESTS WERE ALSO SUBMITTED TO THE LARWQCB FOR PARCELS A & B AND ARE PENDING REVIEW AND APPROVAL.
6. DEEP SOIL CLOSURE REQUEST FOR PARCEL C IS PENDING COMPLETION OF THE SOIL VAPOR EXTRACTION IN THE BUILDING 1/36 AREA.

HALEY & ALDRICH

BOEING REALTY CORPORATION
FORMER C-6 FACILITRY
LOS ANGELES, CALIFORNIA

SITE AND SITE VICINITY MAP

SCALE: AS SHOWN
FEBRUARY 2007

G:\project_path\MXD file_name