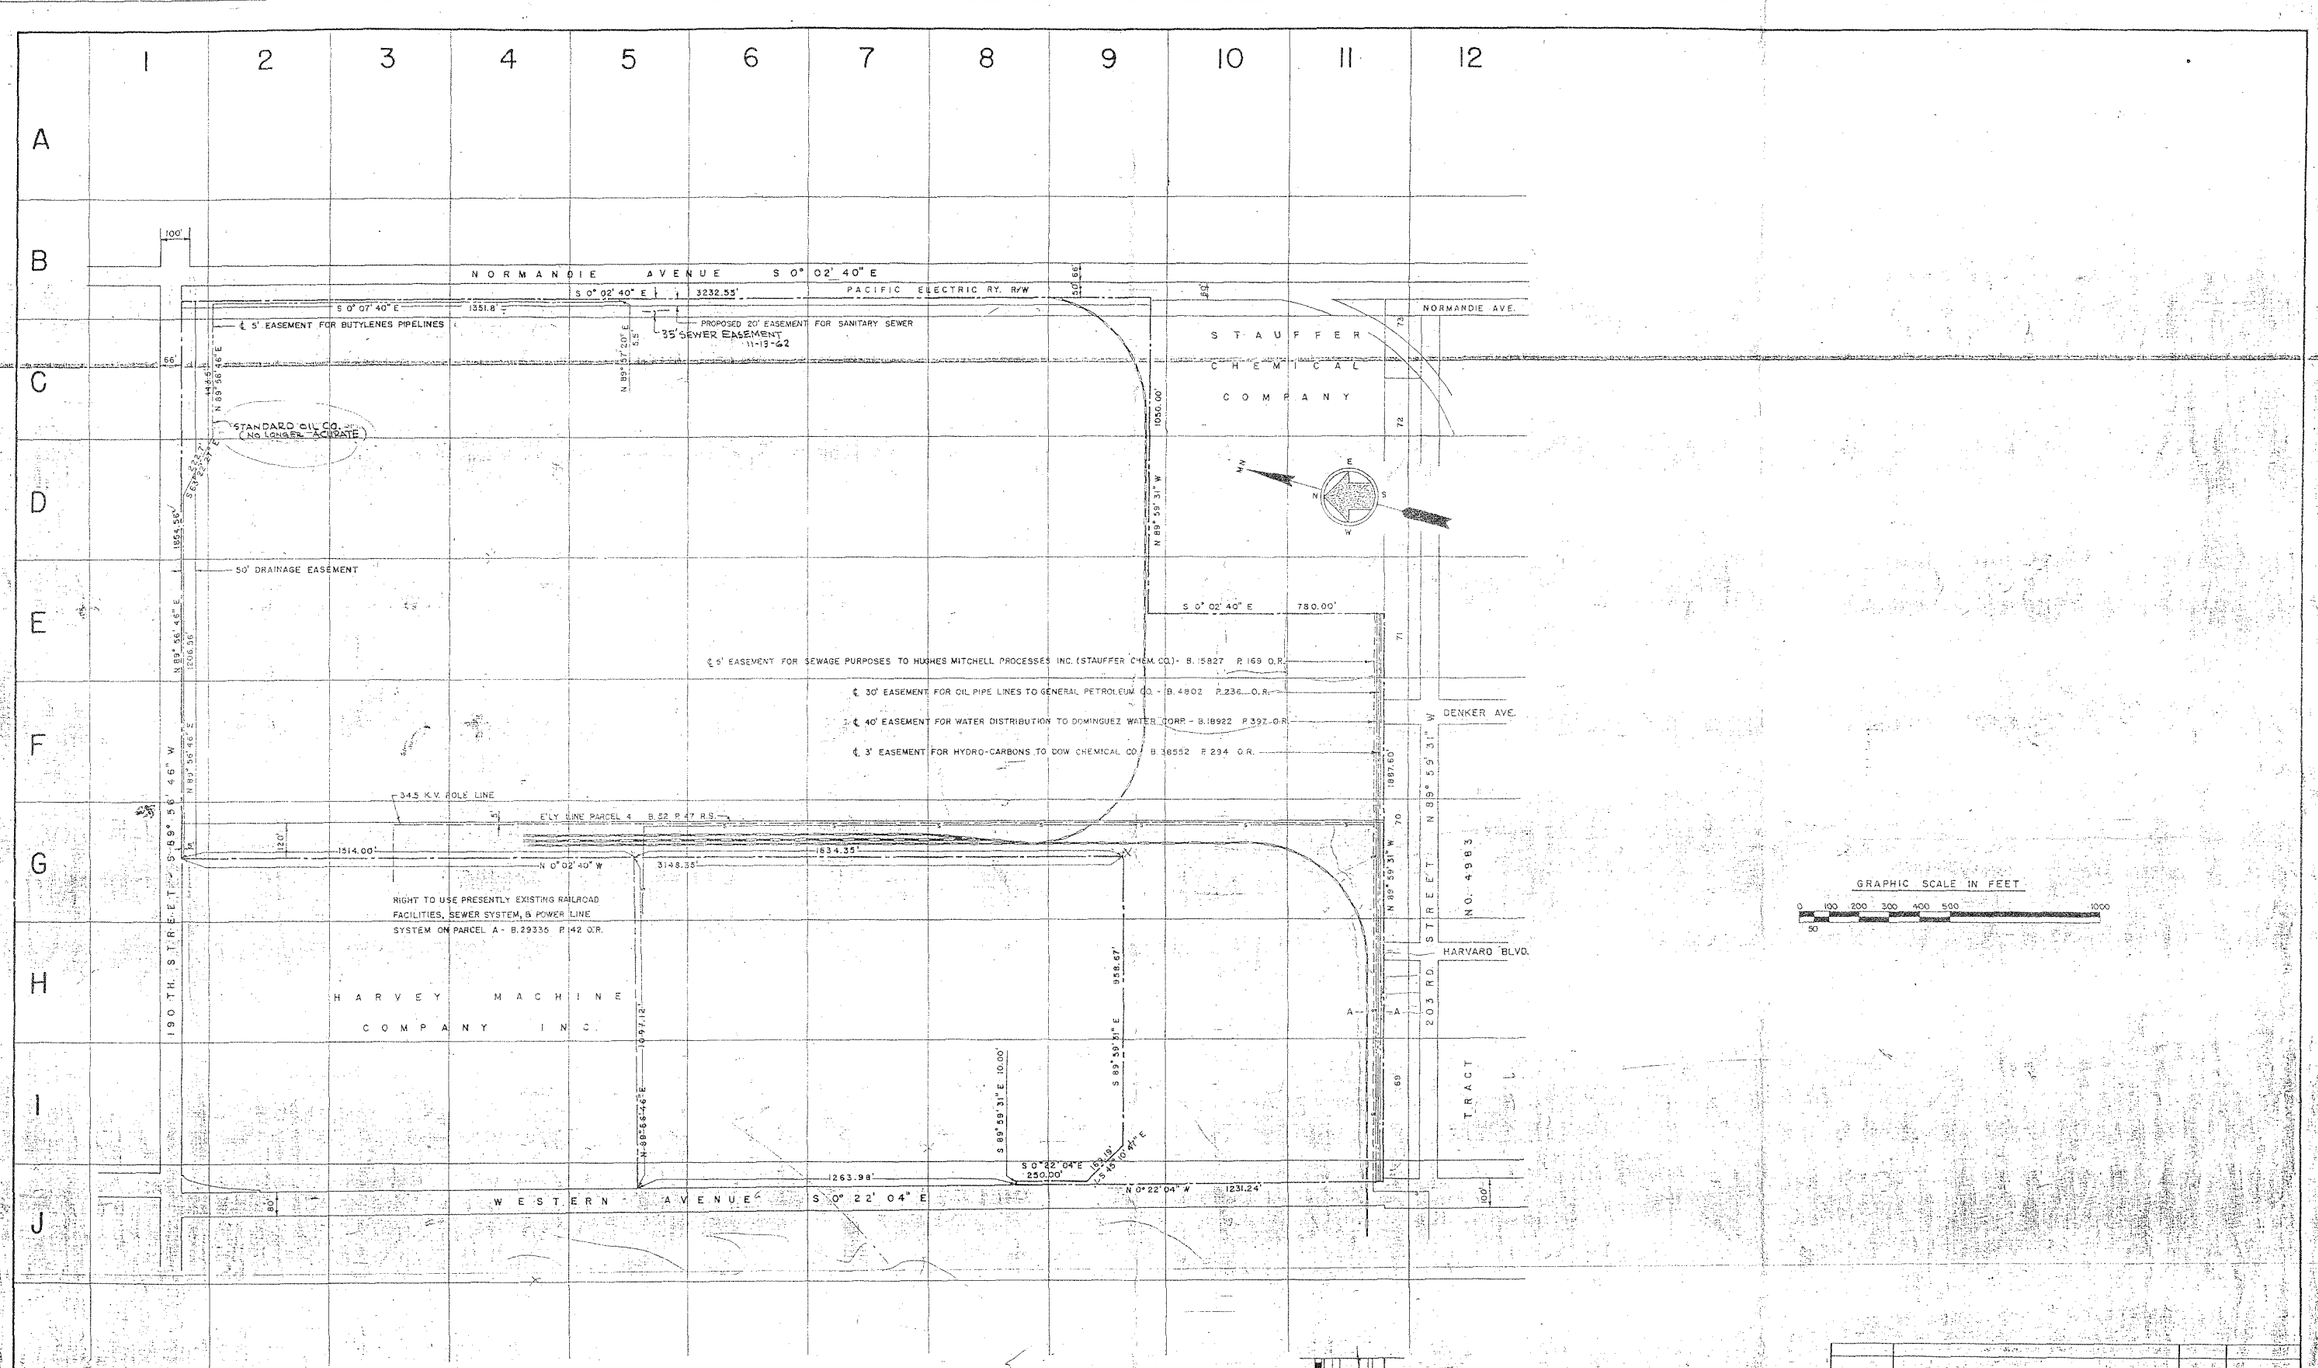

SYMBOL	DESCRIPTION	DATE	APPROVAL

REVISIONS

APPROVED FOR SHORE STATION DEVELOPMENT BOARD — DATE

APPROVED FOR BUREAU OF YARDS AND DOCKS — DATE

APPROVED FOR SPONSOR BUREAU OR OFFICE — DATE

APPROVED FOR LOCAL DEVELOPMENT BOARD — DATE

U. S. NAVY INDUSTRIAL RESERVE AIRCRAFT PLANT

DOUGLAS AIRCRAFT COMPANY INC.

EL SEGUNDO, CALIFORNIA

MASTER SHORE STATION DEVELOPMENT PLAN

PART III SECTION 2

GENERAL DEVELOPMENT PLAN

(OWNERSHIP MAP — B-6)

APPROVED _____ DATE

SUBMITTED _____ DATE

SCALE AS SHOWN

SHEET OF

Y.&D. DWG. 826729

B701-5-1395-SH.3

SUBMITTED JAN 14 1959

10

BOE-C6-0070585