ATTACHMENT "D"

General Development Plan

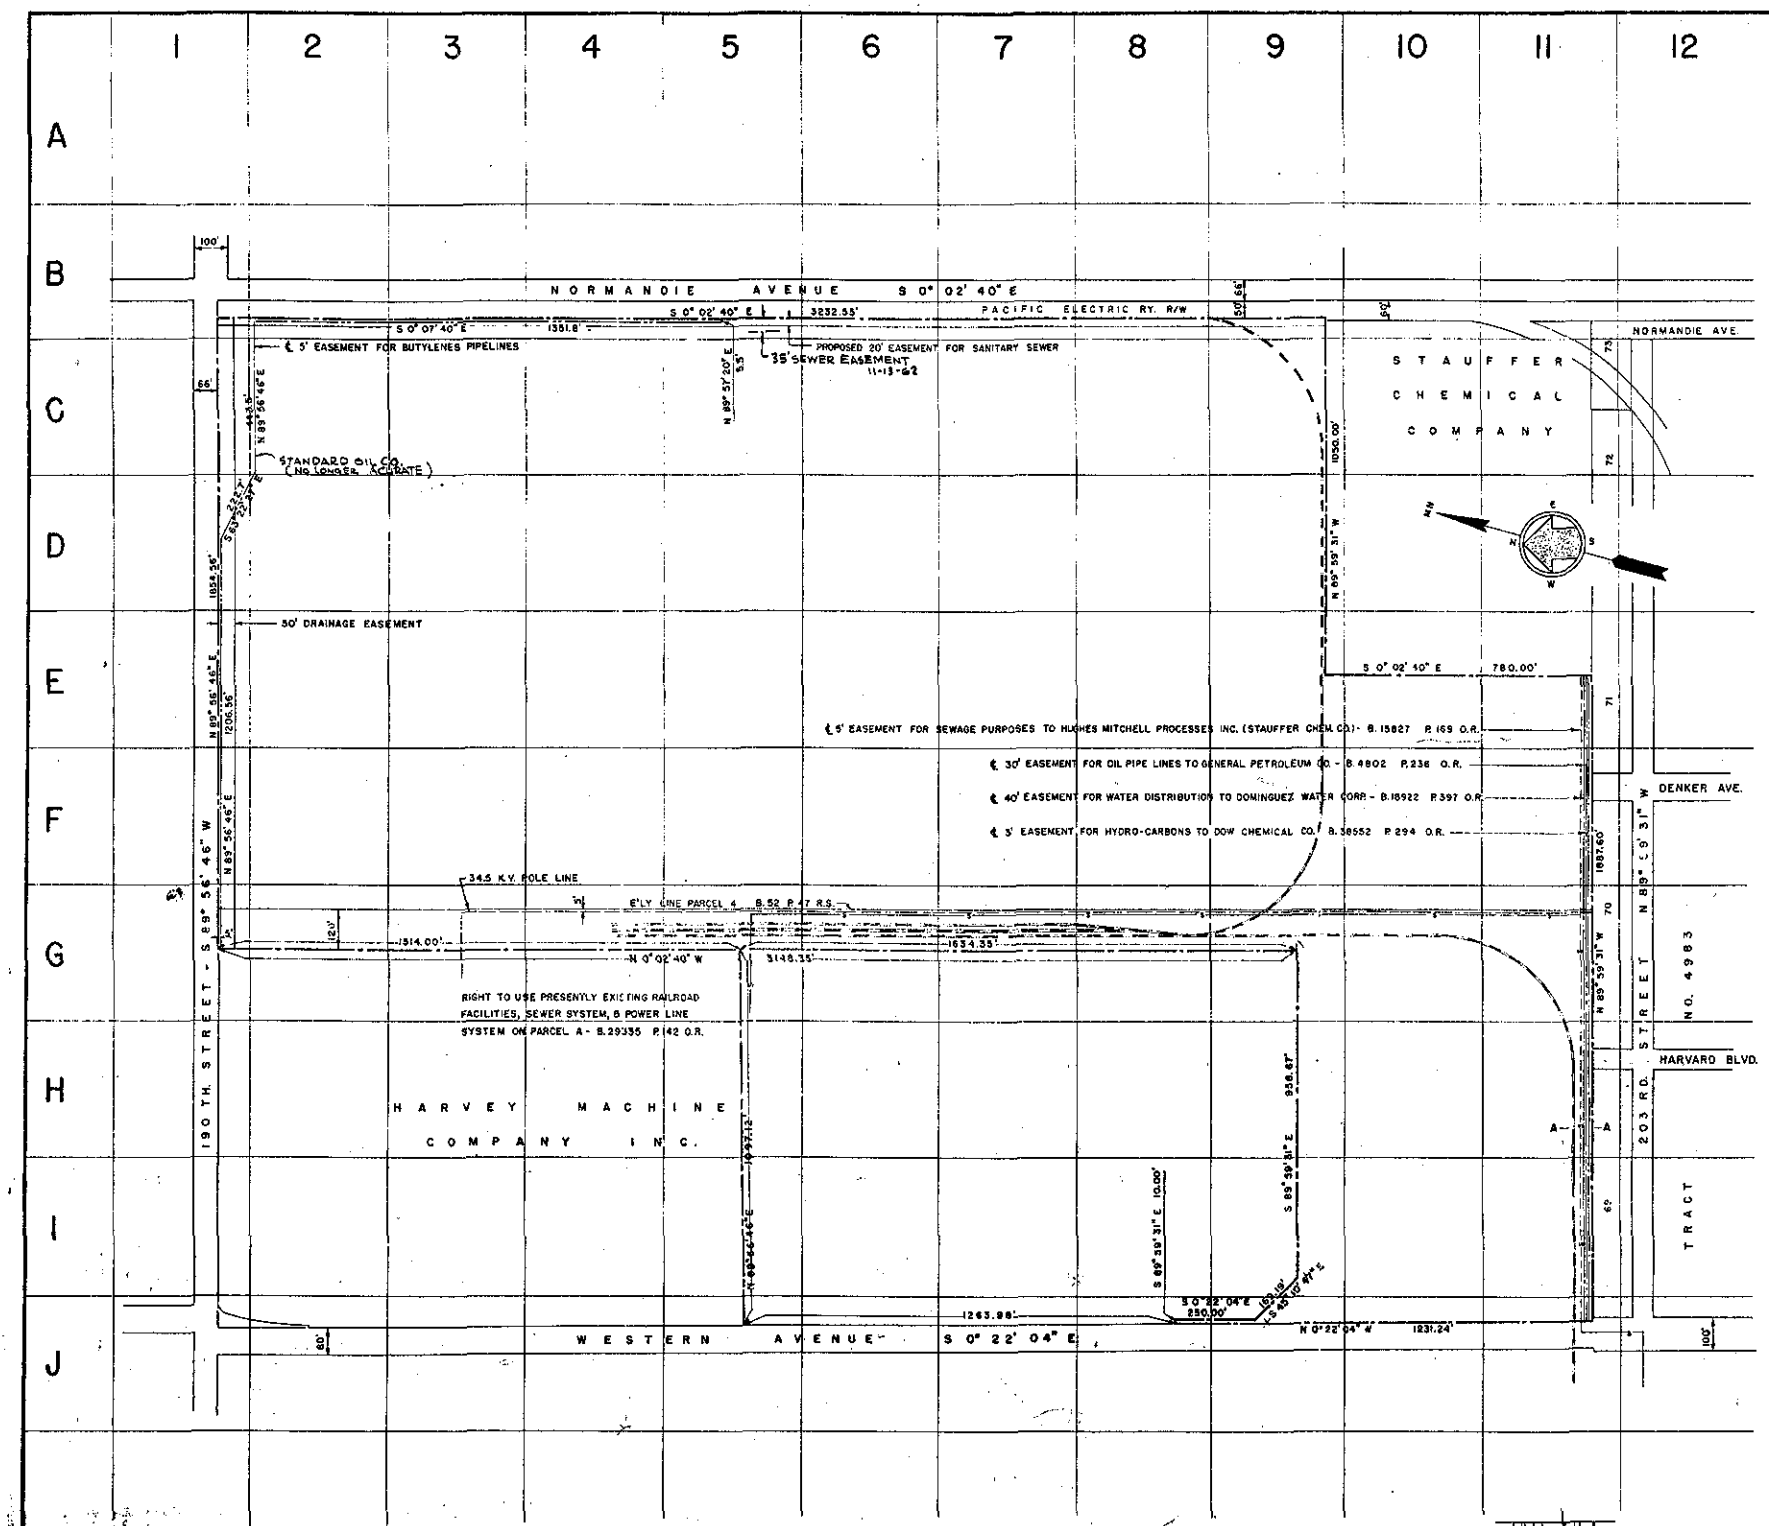

SYMBOL	DESCRIPTION	DATE	APPROVAL
	REVISIONS		

APPROVED FOR SHORE STATION DEVELOPMENT BOARD — DATE

APPROVED FOR BUREAU OF YARDS AND DOCKS — DATE

APPROVED FOR SPONSOR BUREAU OR OFFICE — DATE

APPROVED FOR LOCAL DEVELOPMENT BOARD — DATE

U. S. NAVY INDUSTRIAL RESERVE AIRCRAFT PLANT

DOUGLAS AIRCRAFT COMPANY INC.

EL SEGUNDO, CALIFORNIA

MASTER SHORE STATION DEVELOPMENT PLAN

PART III SECTION 2

GENERAL DEVELOPMENT PLAN

(OWNERSHIP MAP -- B-6)

APPROVED ____ DATE | SUBMITTED ____ DATE | SCALE AS SHOWN | SHEET ____ OF ____ | X.&D. DWG. 826729

B701-5-1395-SH.3

BOE-C6-0089862