ENVIRONMENTAL

PLANS

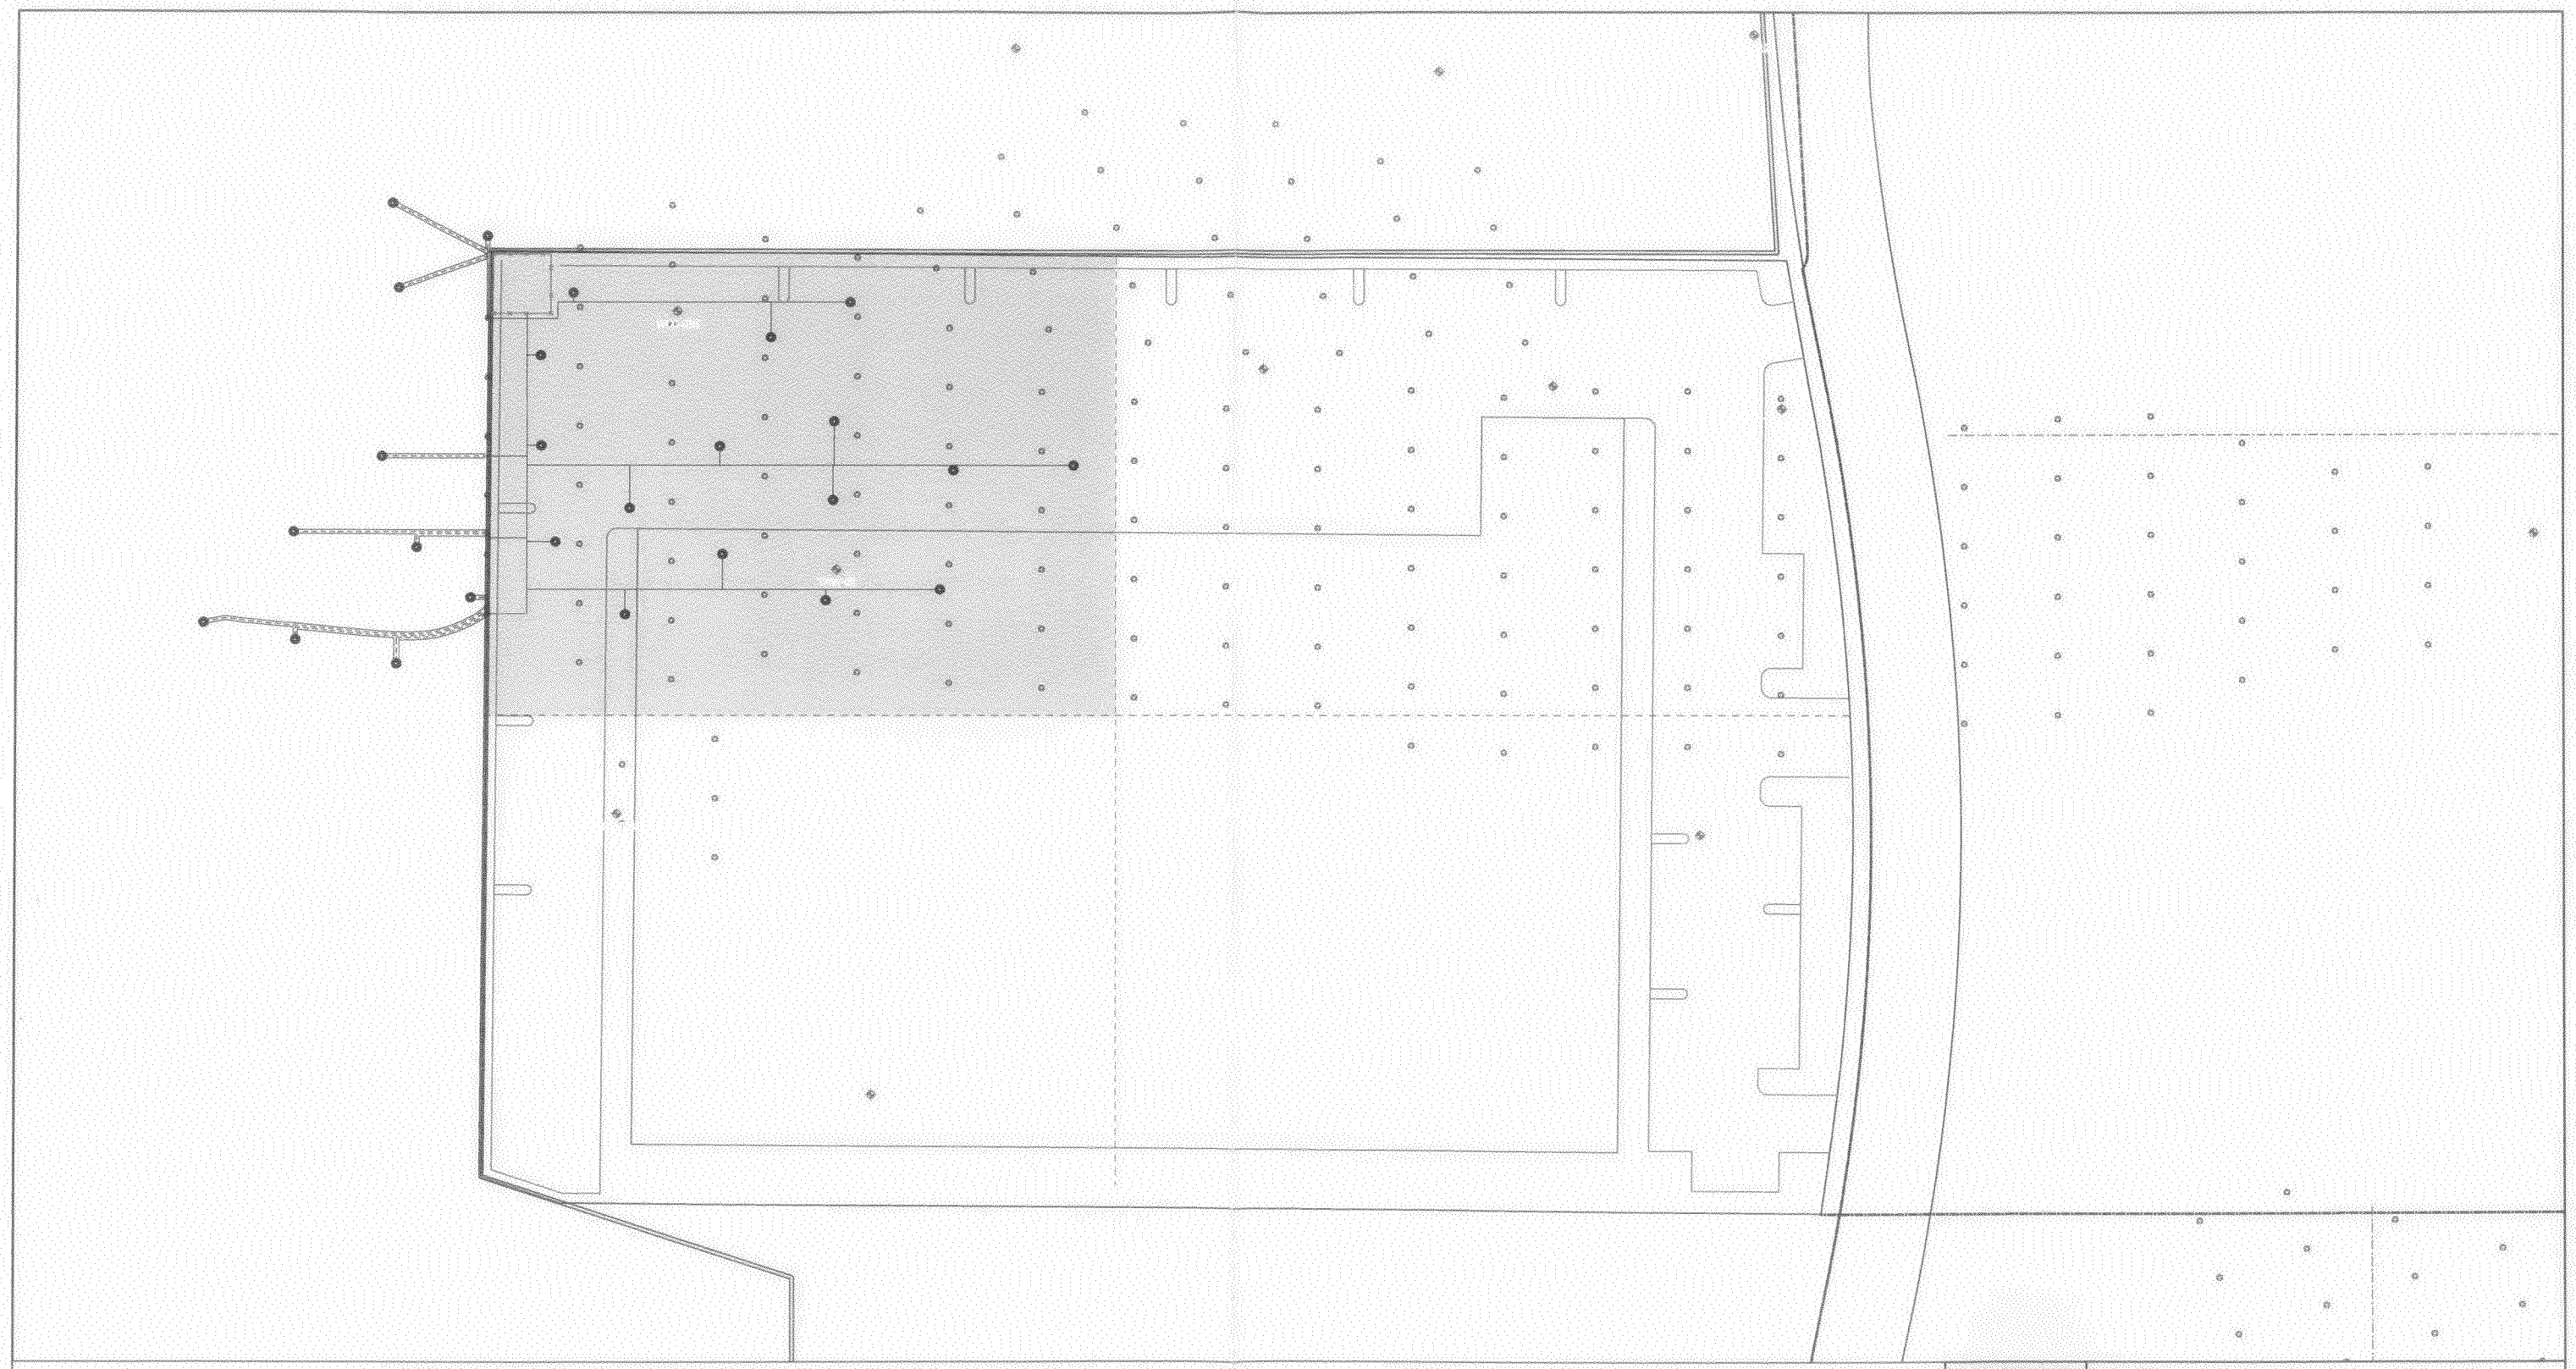

LEGEND

- Vapor Extraction Well
- Proposed Bioinjection Well
- Groundwater Monitoring Well Location
- Building Outline
- Parking Lot
- Shaded Area is Northeast Quadrant

Note:
Property Lines Estimated.

N

All Locations and Dimensions Approximate

0 20 40 80 120 Feet

HALEY & ALDRICH

UNDERGROUND ENGINEERING & ENVIRONMENTAL SOLUTIONS

BOEING REALTY CORPORATION
FORMER C-6 FACILITY
LOS ANGELES, CA

LOT 8 REDEVELOPMENT AND REMEDIATION INFRASTRUCTURE (SCENARIO D)

SCALE AS SHOWN

DECEMBER 2003

28882-602

BOE-C6-0094006