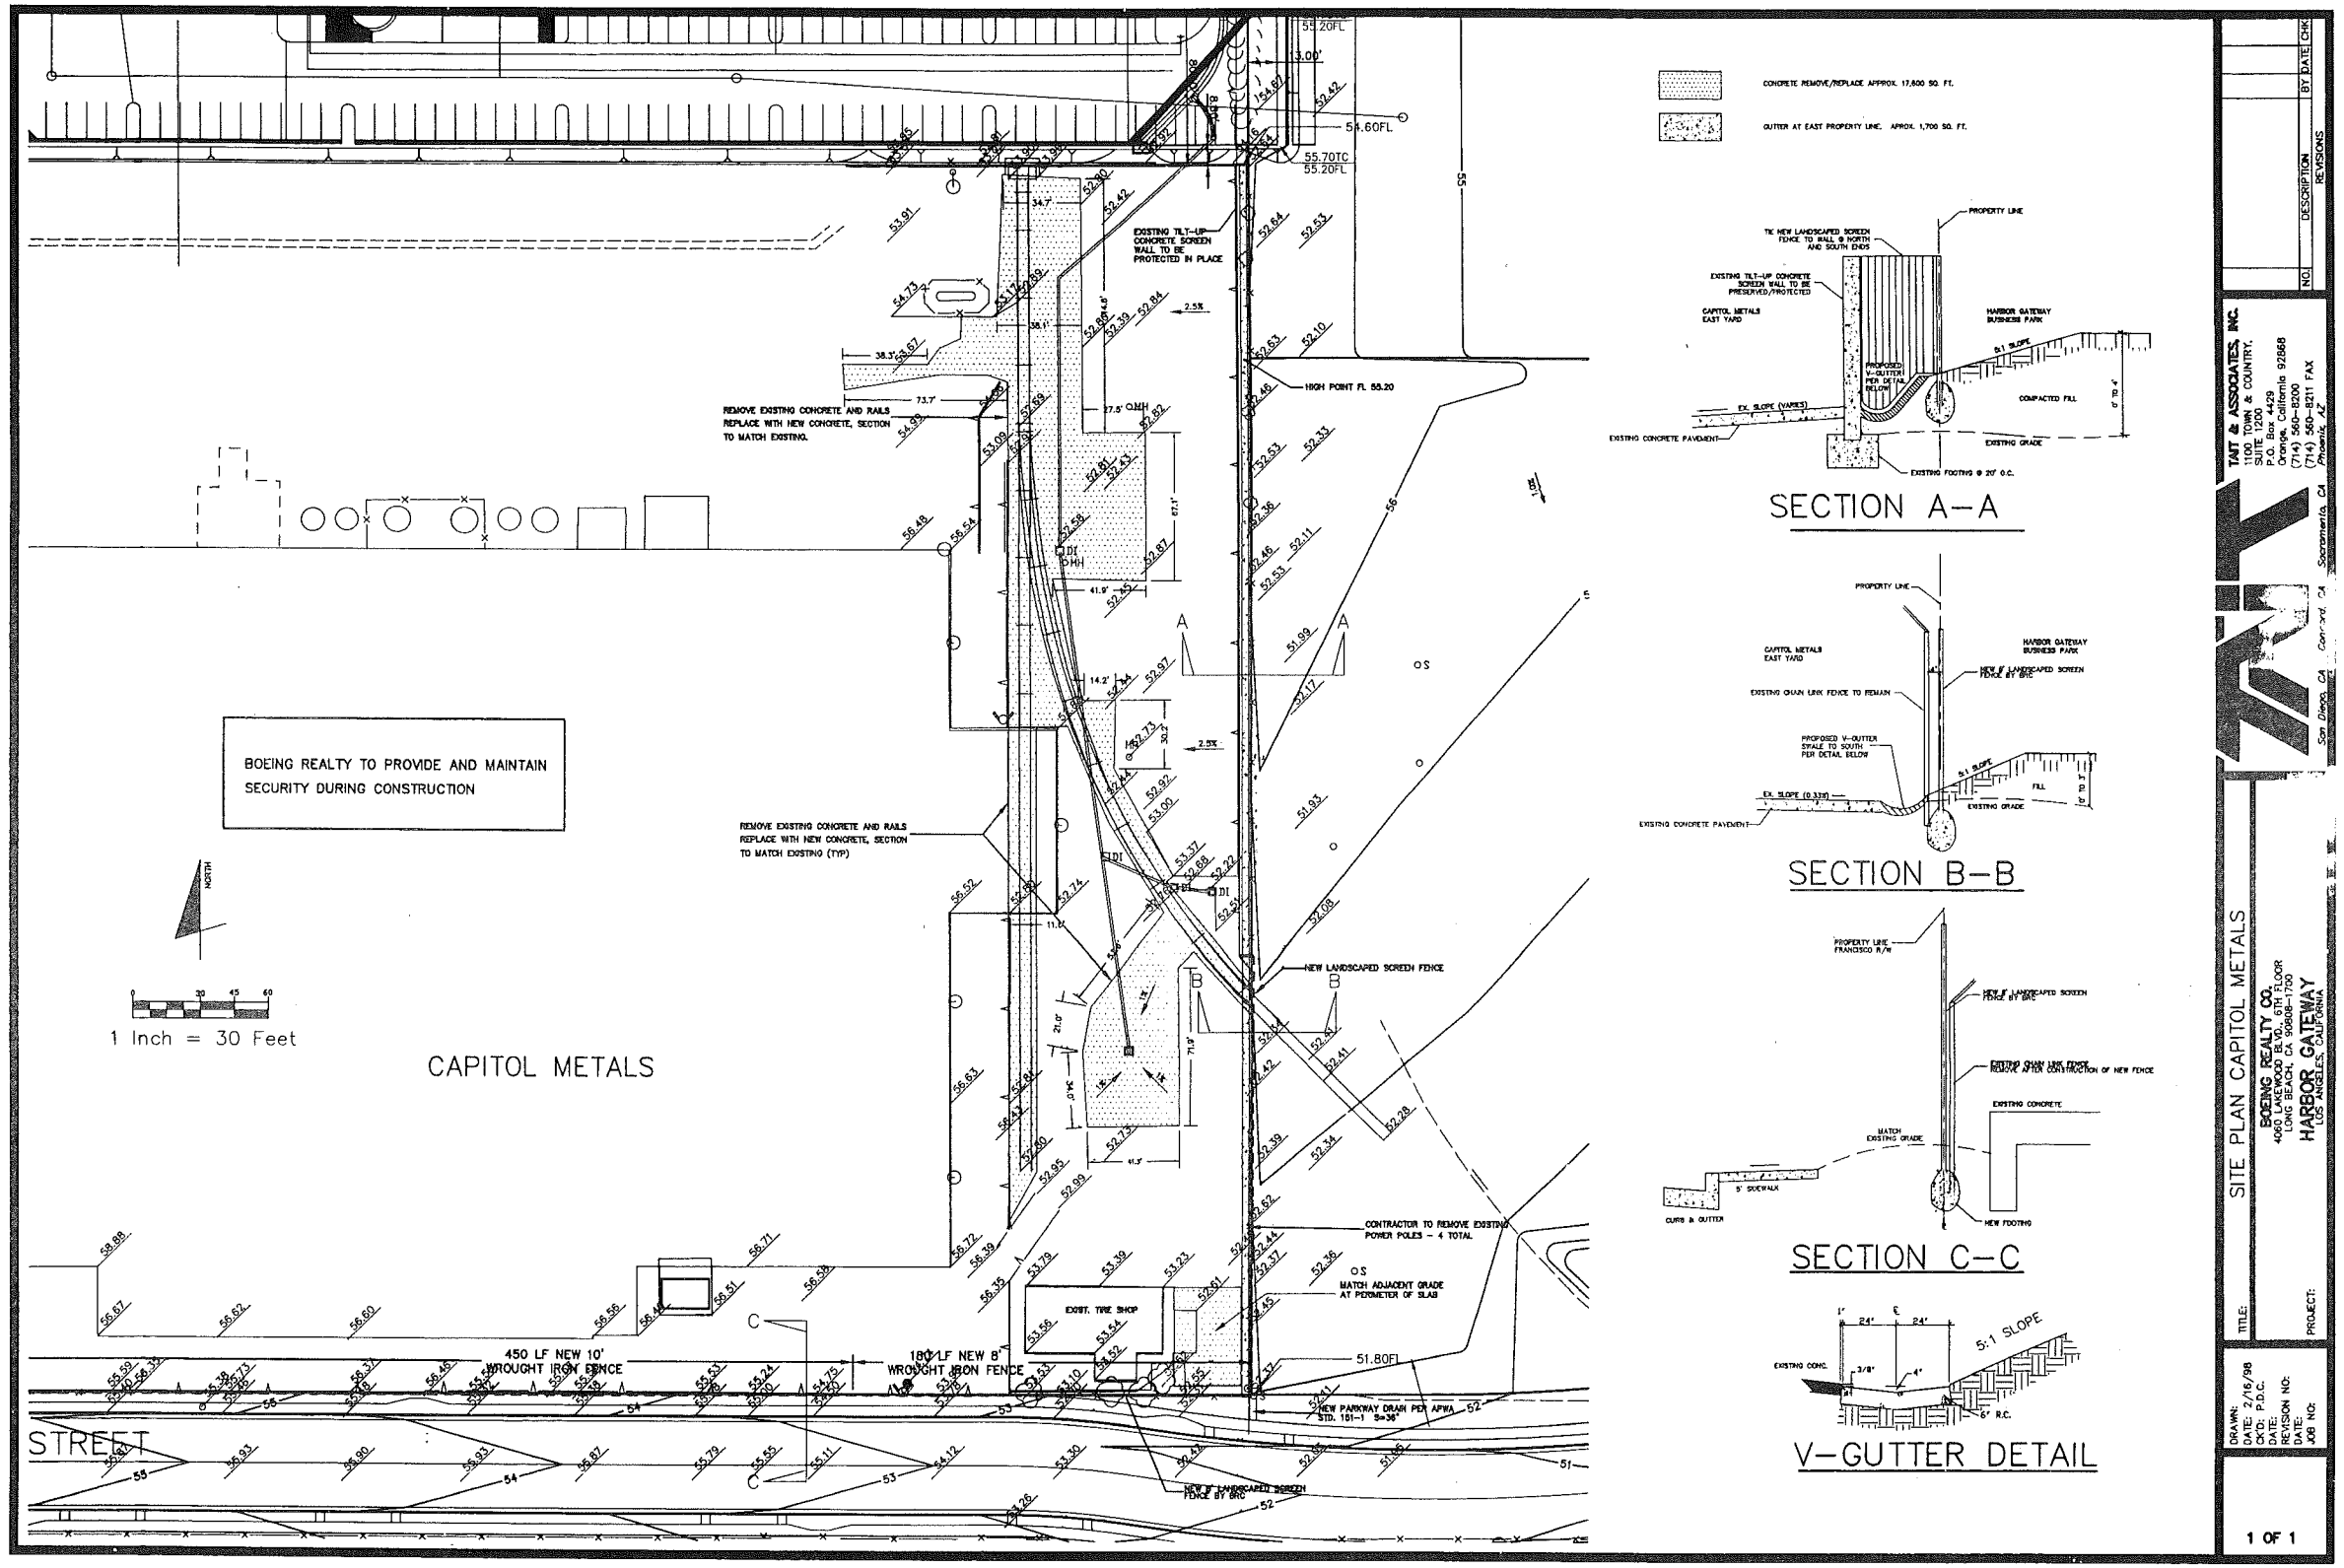


| NO. | DESCRIPTION | BY | DATE | CHK |
|---|---|---|---|---|
| | REVISIONS | | | |

TAIT & ASSOCIATES, INC.
1100 TOWN & COUNTRY, SUITE 1200
P.O. Box 4429
Orange, California 92868
(714) 560-8200
(714) 560-8211 FAX
San Diego, CA Concord, CA Sacramento, CA Phoenix, AZ

TITLE: SITE PLAN CAPITOL METALS

PROJECT: BOEING REALTY CO.
4060 LAKEWOOD BLVD., 6TH FLOOR
LONG BEACH, CA 90808-1700
HARBOR GATEWAY
LOS ANGELES, CALIFORNIA

DRAWN:
DATE: 2/16/98
CKD: P.D.C.
DATE:
REVISION NO:
DATE:
JOB NO:

1 OF 1

BOE-C6-0095132

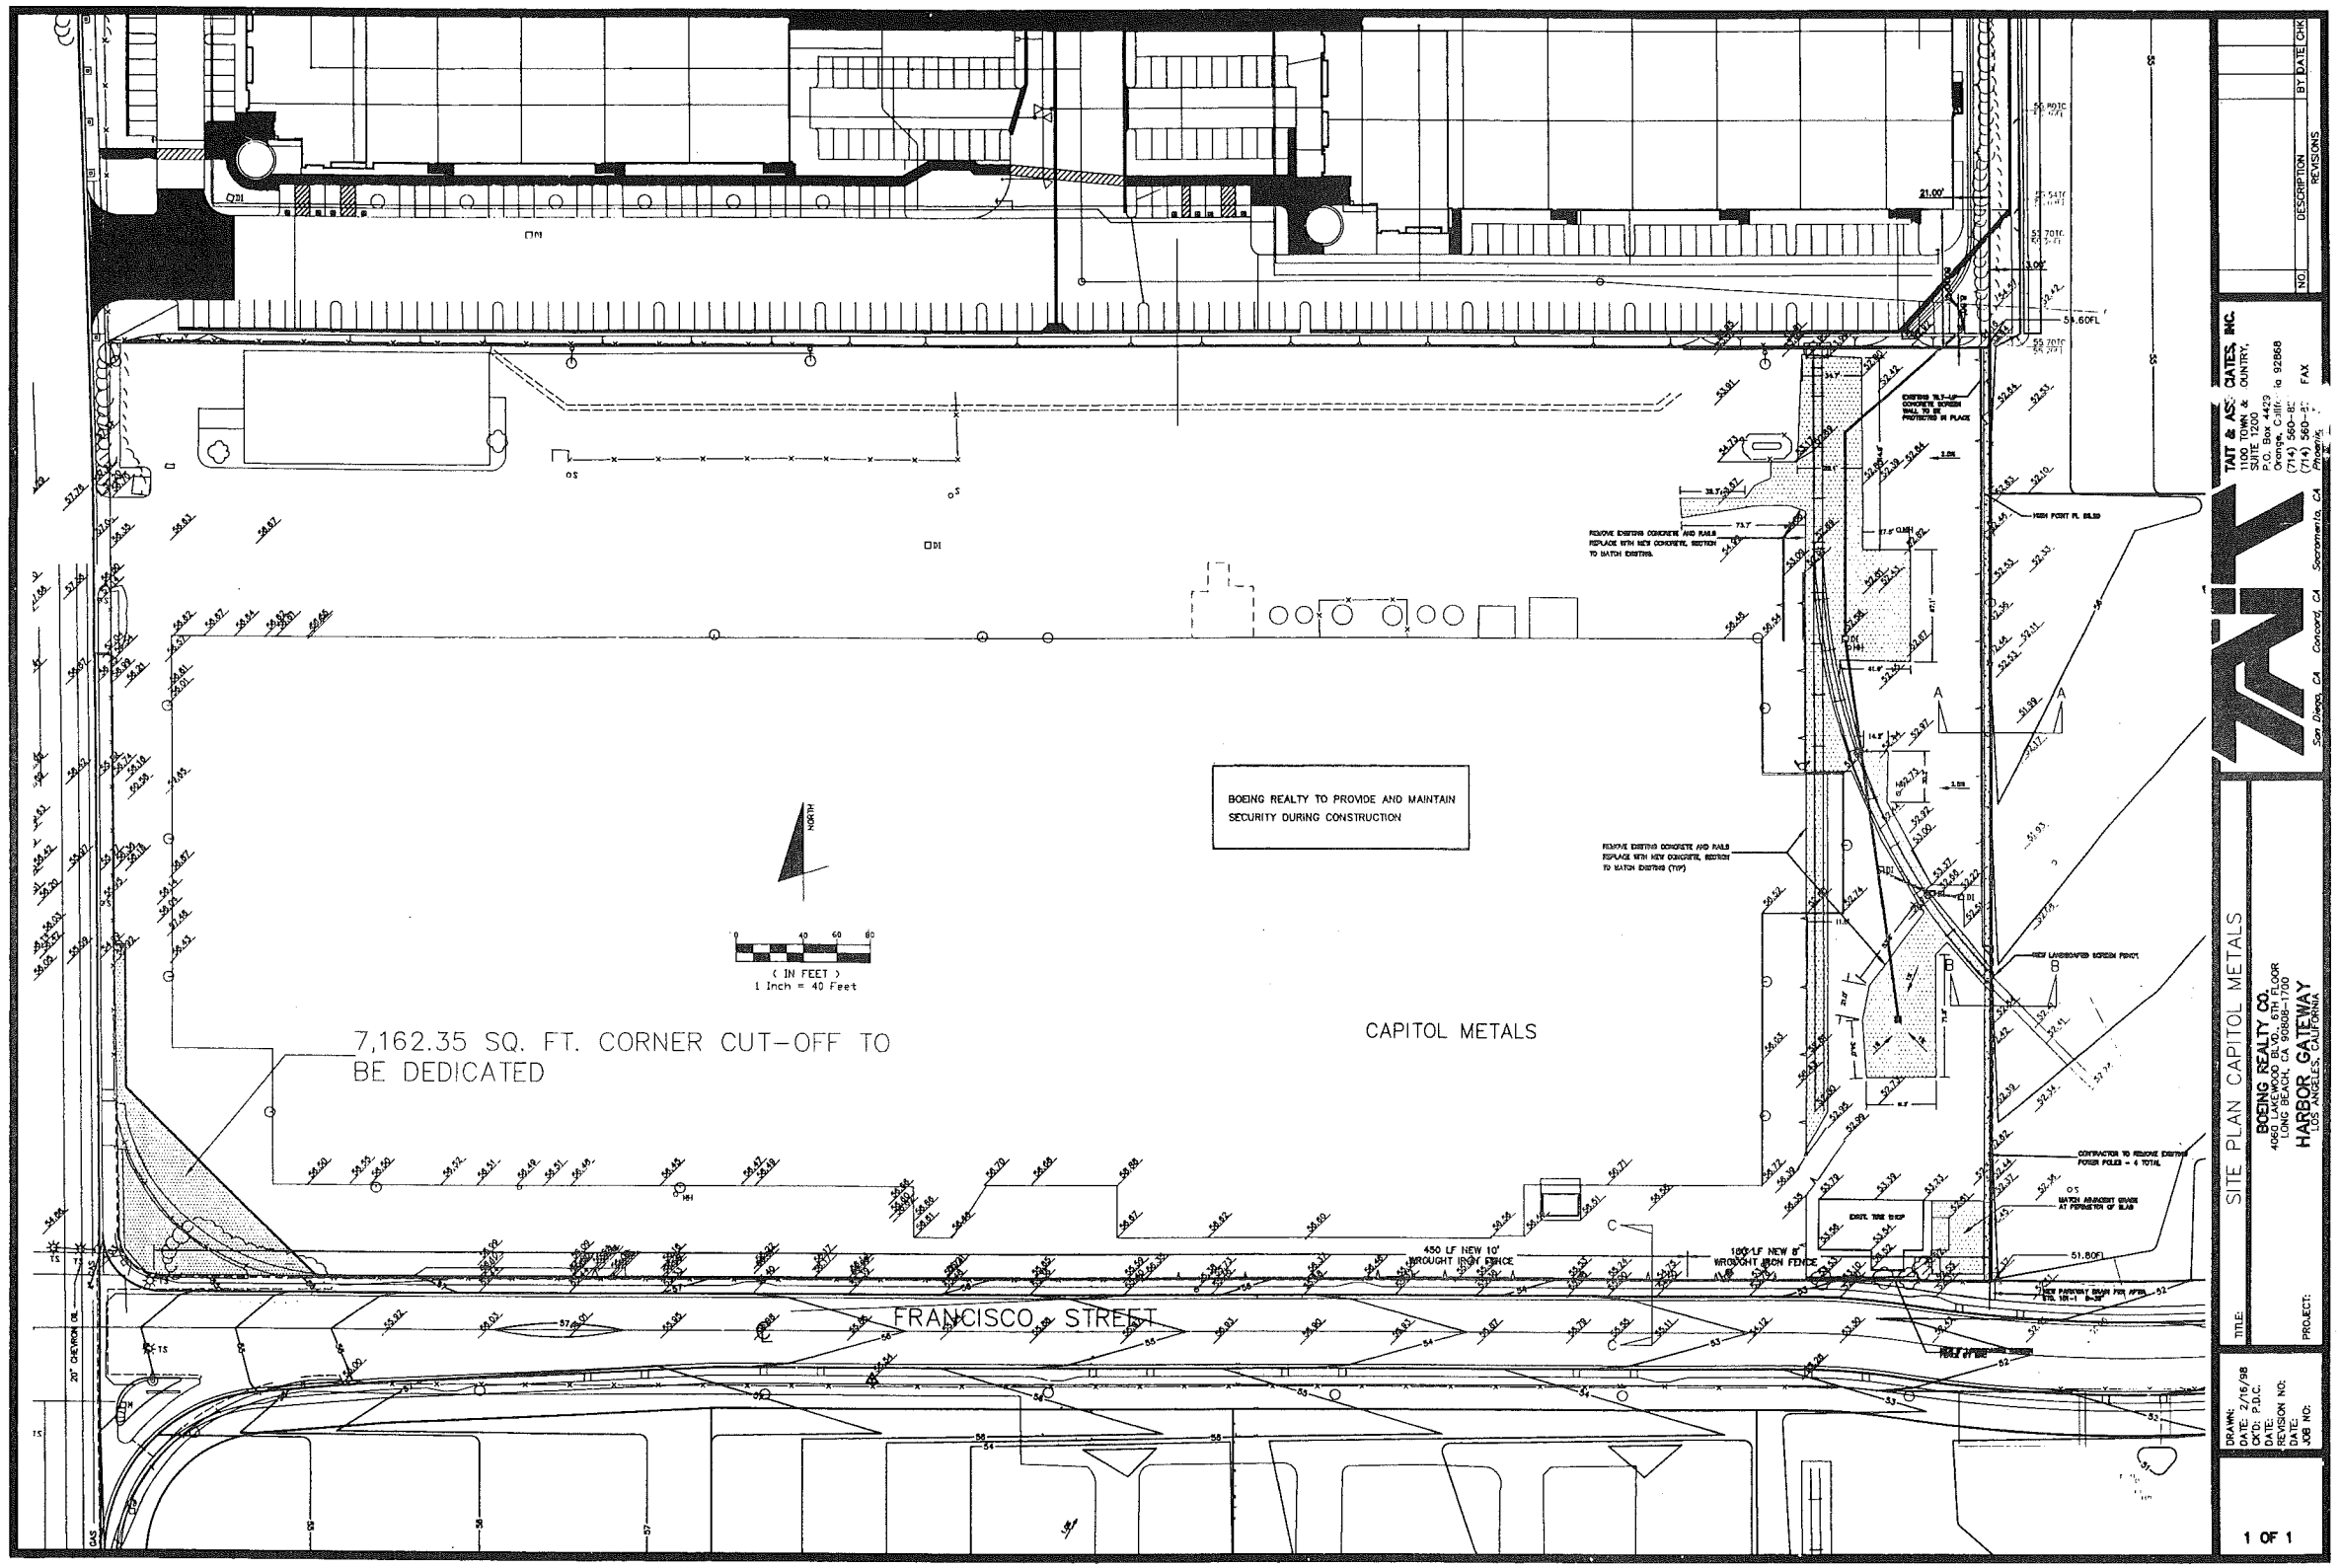


BOE-C6-0095133