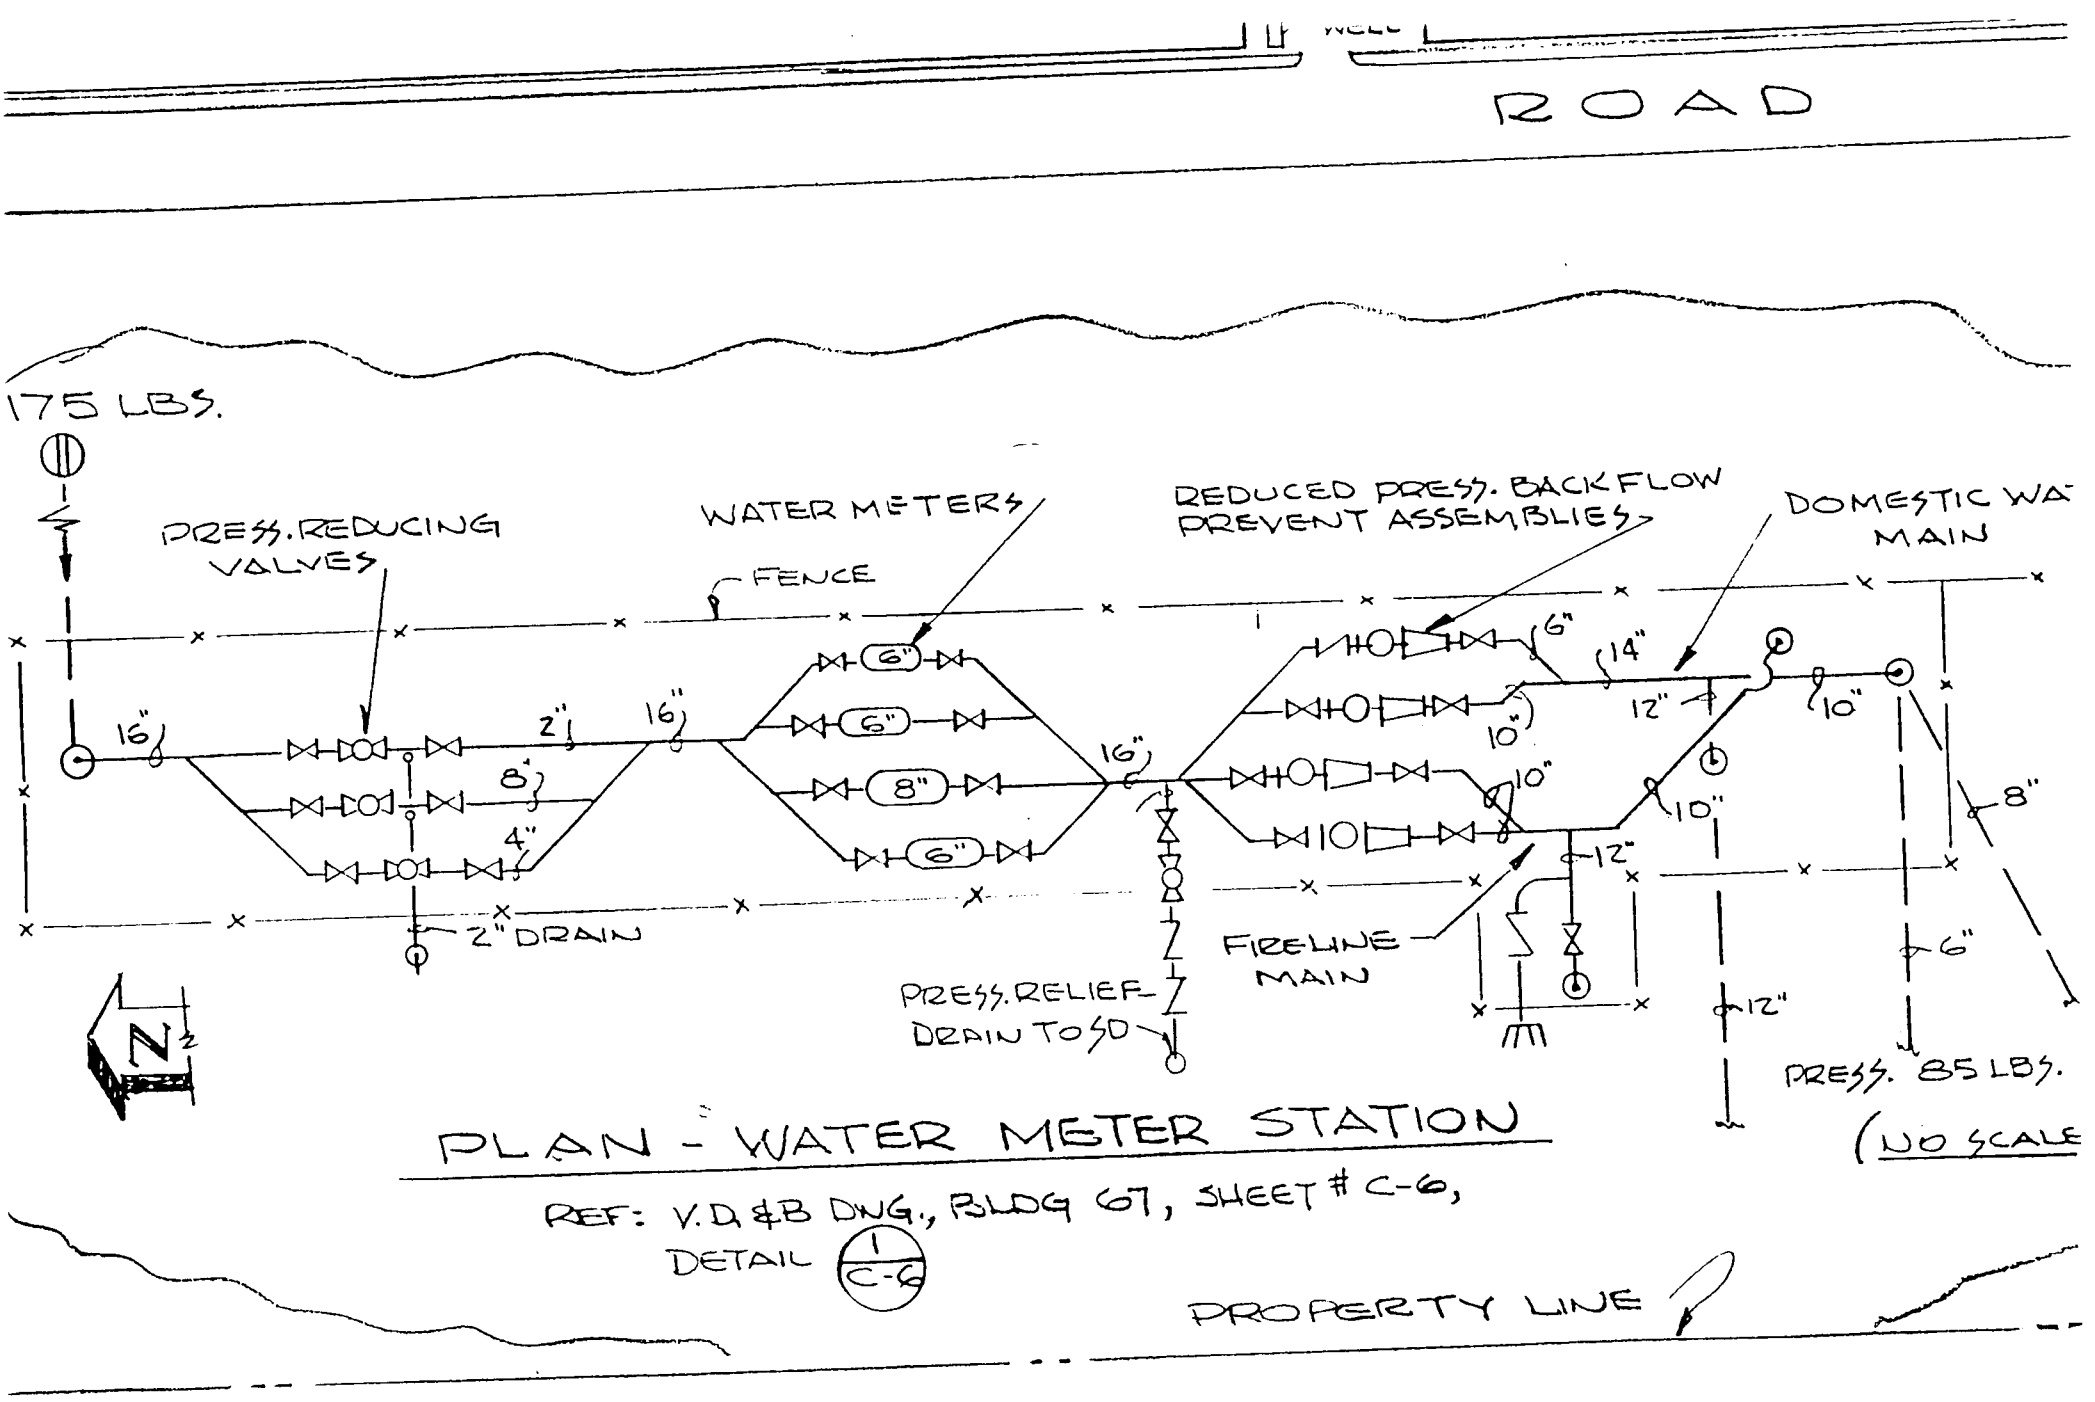

PLAN - WATER METER STATION

(NO SCALE

REF: V.D.&B DWG., BLDG 67, SHEET # C-6, DETAIL 1/C-6

PROPERTY LINE

BOE-C6-0110351