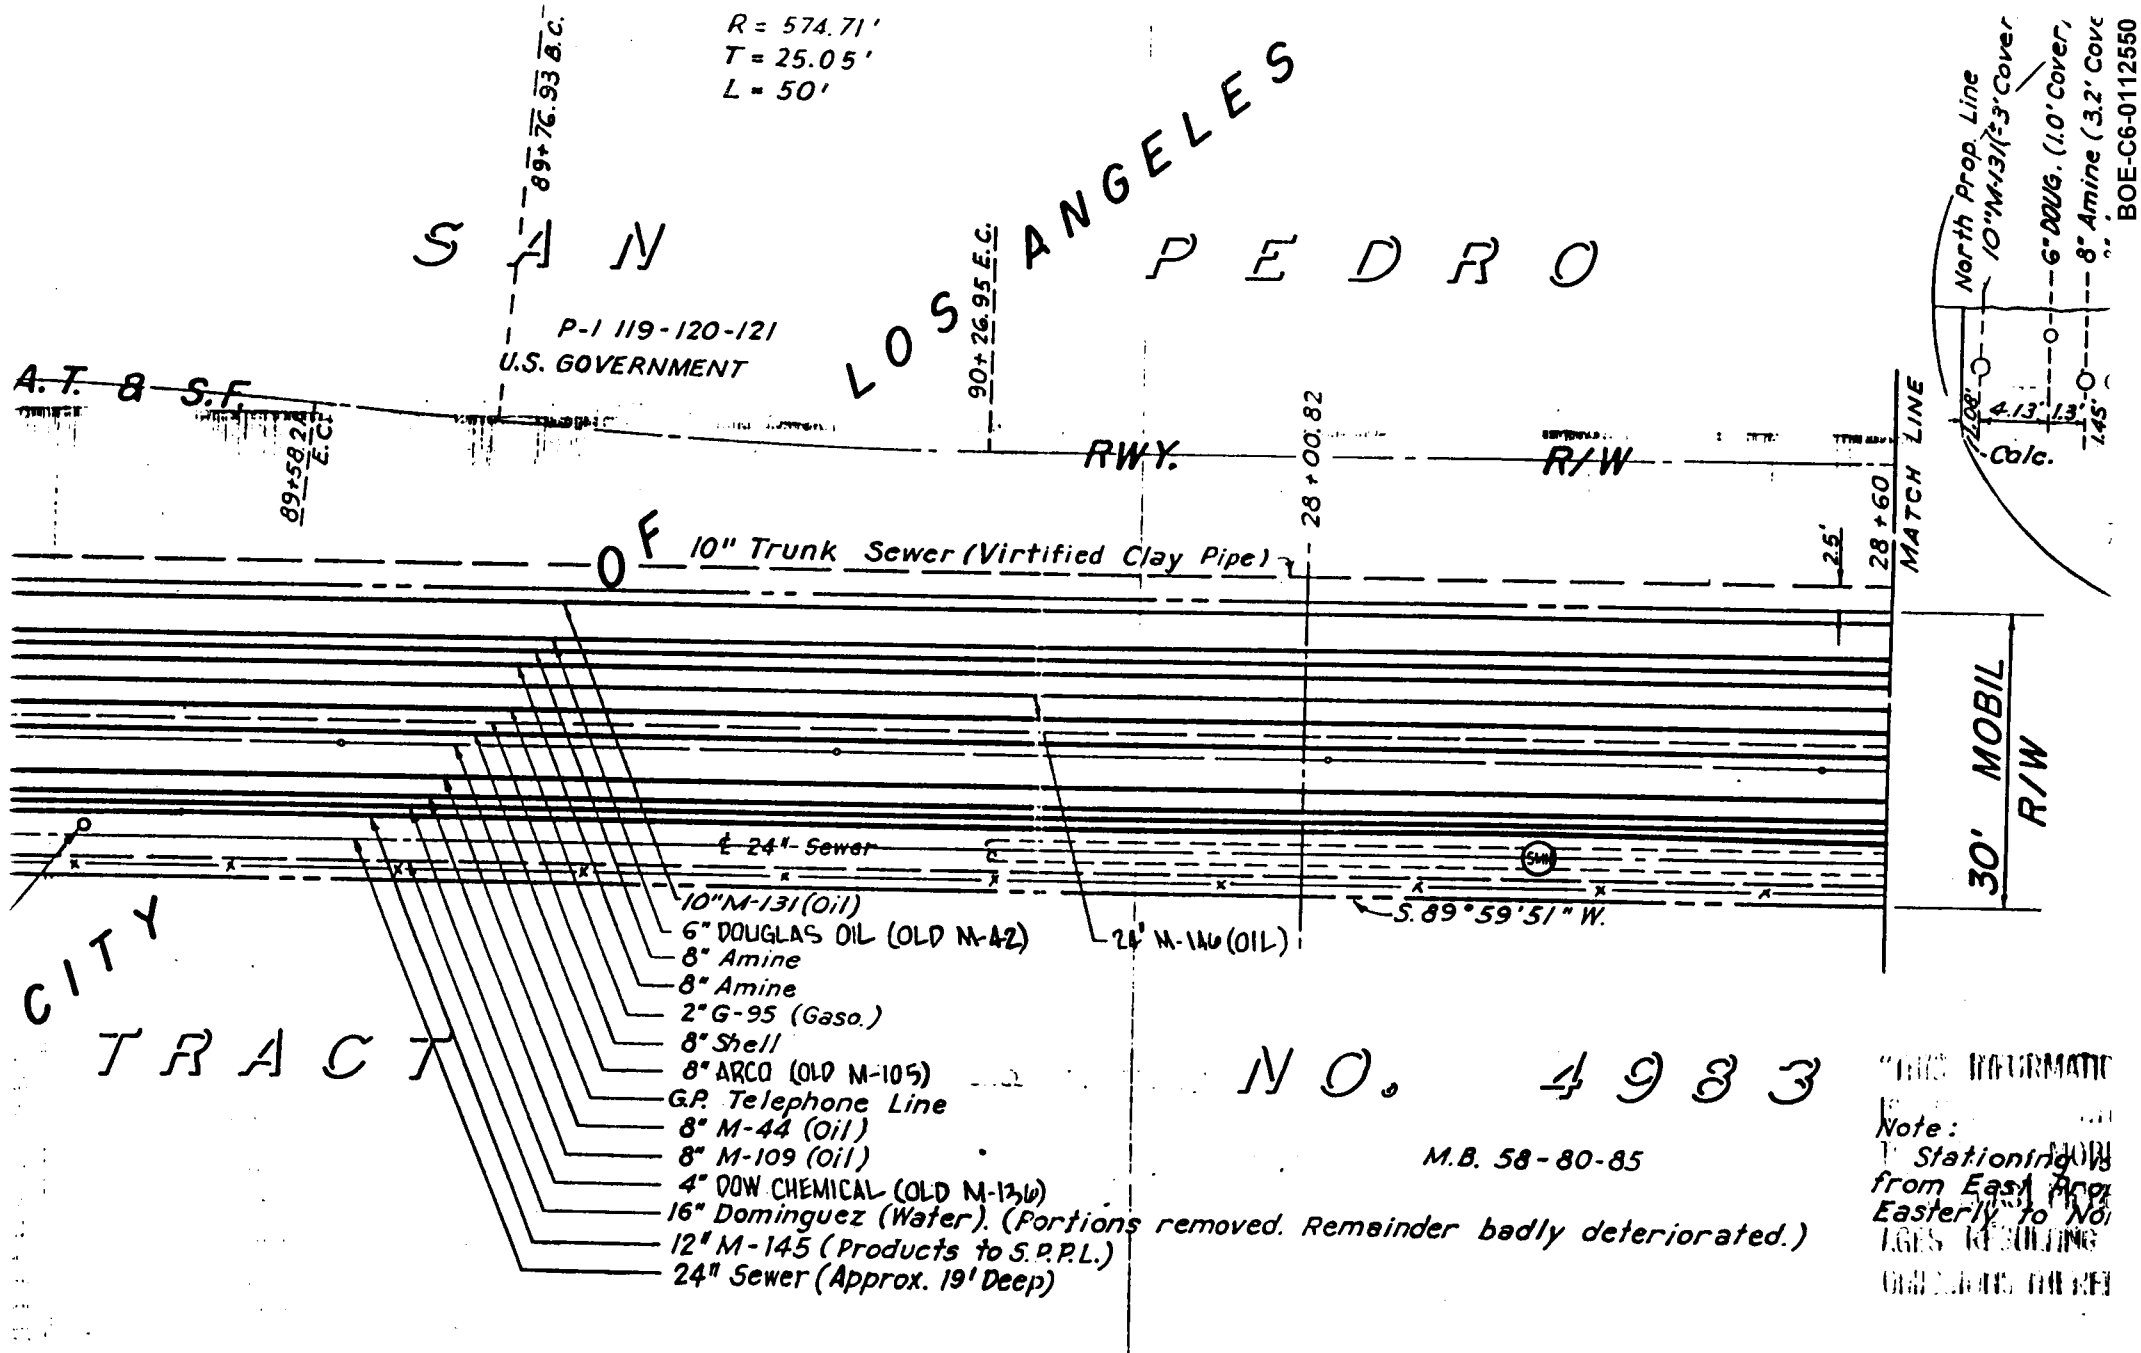

	Reloc. M-44, F.B. M-44, Pg. 27	12-16-61	D L S
Dominguez Water Corp. Lateral to Mayfair Creamery.	Added Line M-131 F.B. M-131 p 21	5-8-57	RES.
Record of Survey. Tract No. 6223.	Revised Ties M-42 Line F.B. 42, P. 3	5-1-56	J.A.M.
A.T. & S.F. Rwy. Map.	Added Sewer Line & Revised Ownerships	4-27-56	J.A.M.
Pages 96, 108-110.	Added 10" Waste Water Line F.B. 102, Pg. 273	4/18/56	D L S

MOBIL WEST COAST PIPE LINES

G.P. 30' RIGHT OF WAY

SE. COR. TORRANCE TANK FAR

TO NORMANDIE AVE

BOE-C6-0112550