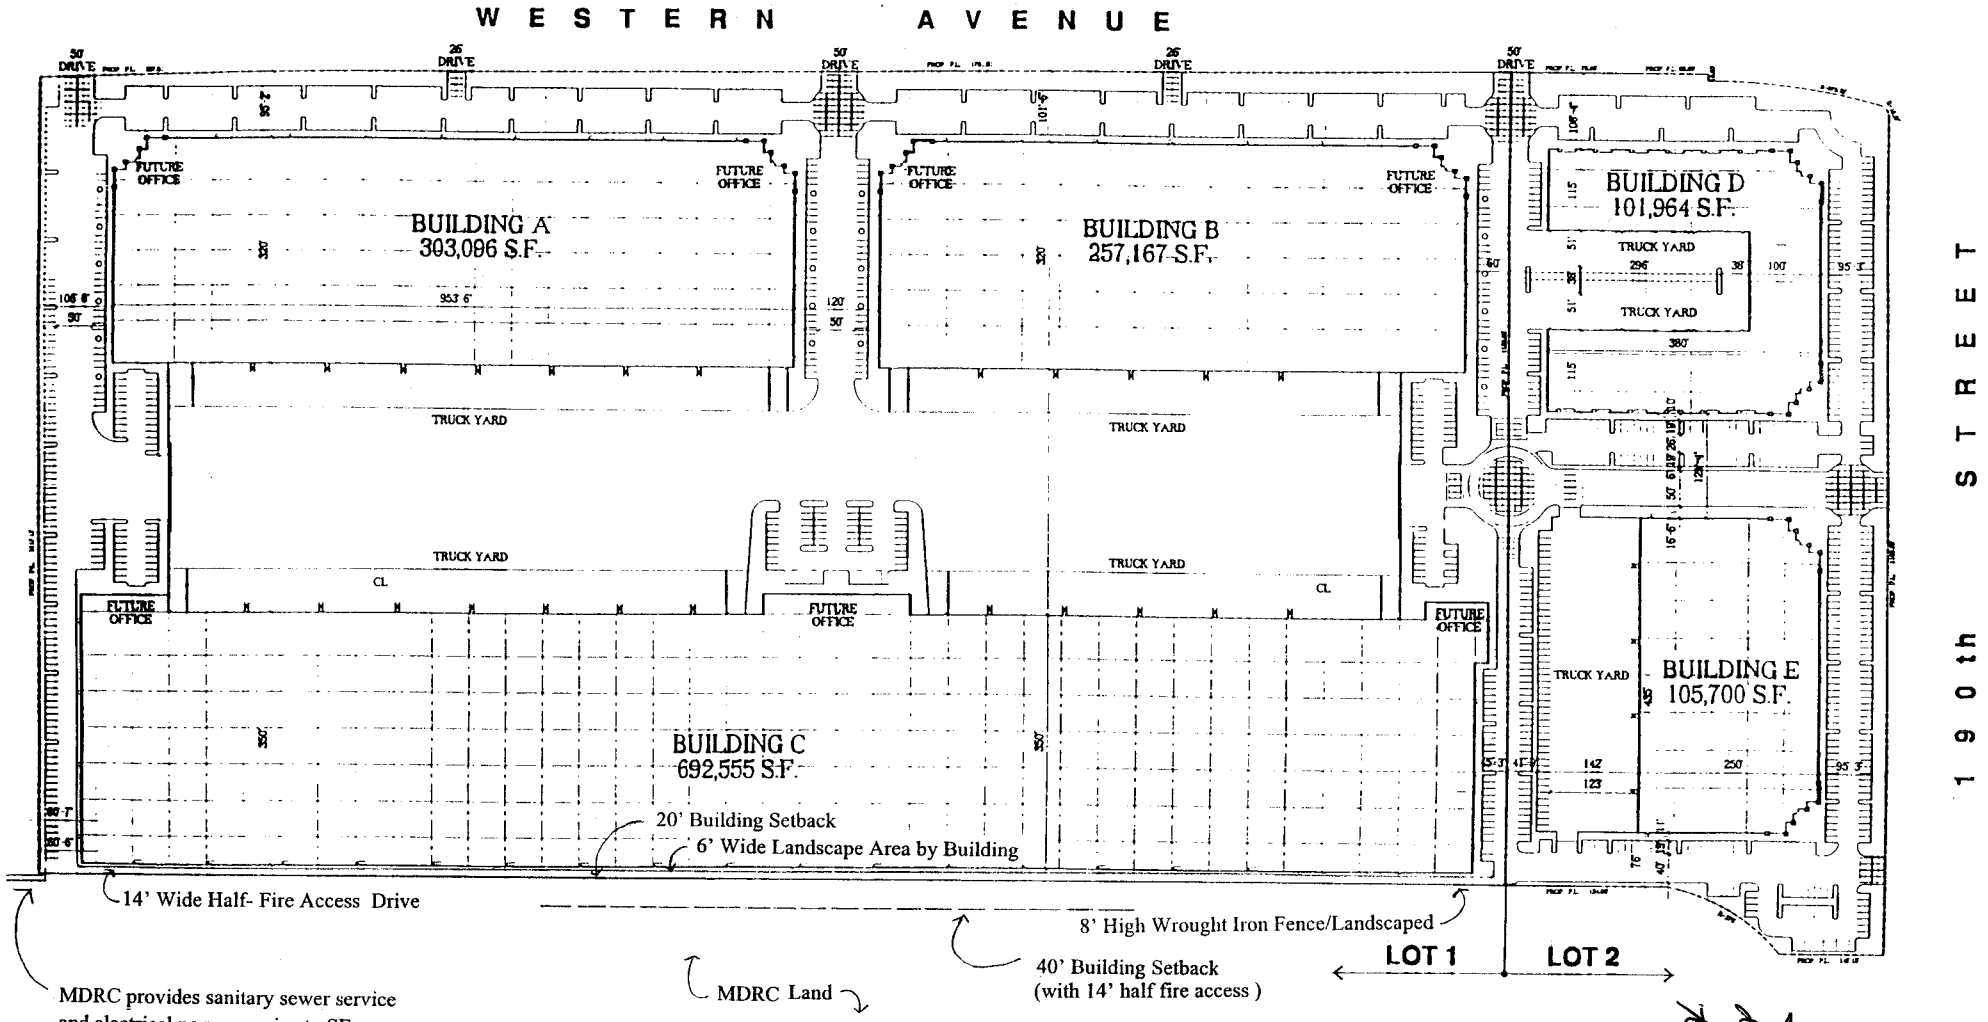

EXHIBIT 'A'

SITE PLAN NOTES

Phil D
I think we're close to a Fremont approval - hopefully LM, will also agree. I have letter in final draft from Tom M. to Tom Quinn for Monday fax
KB.

BOE-C6-0128575