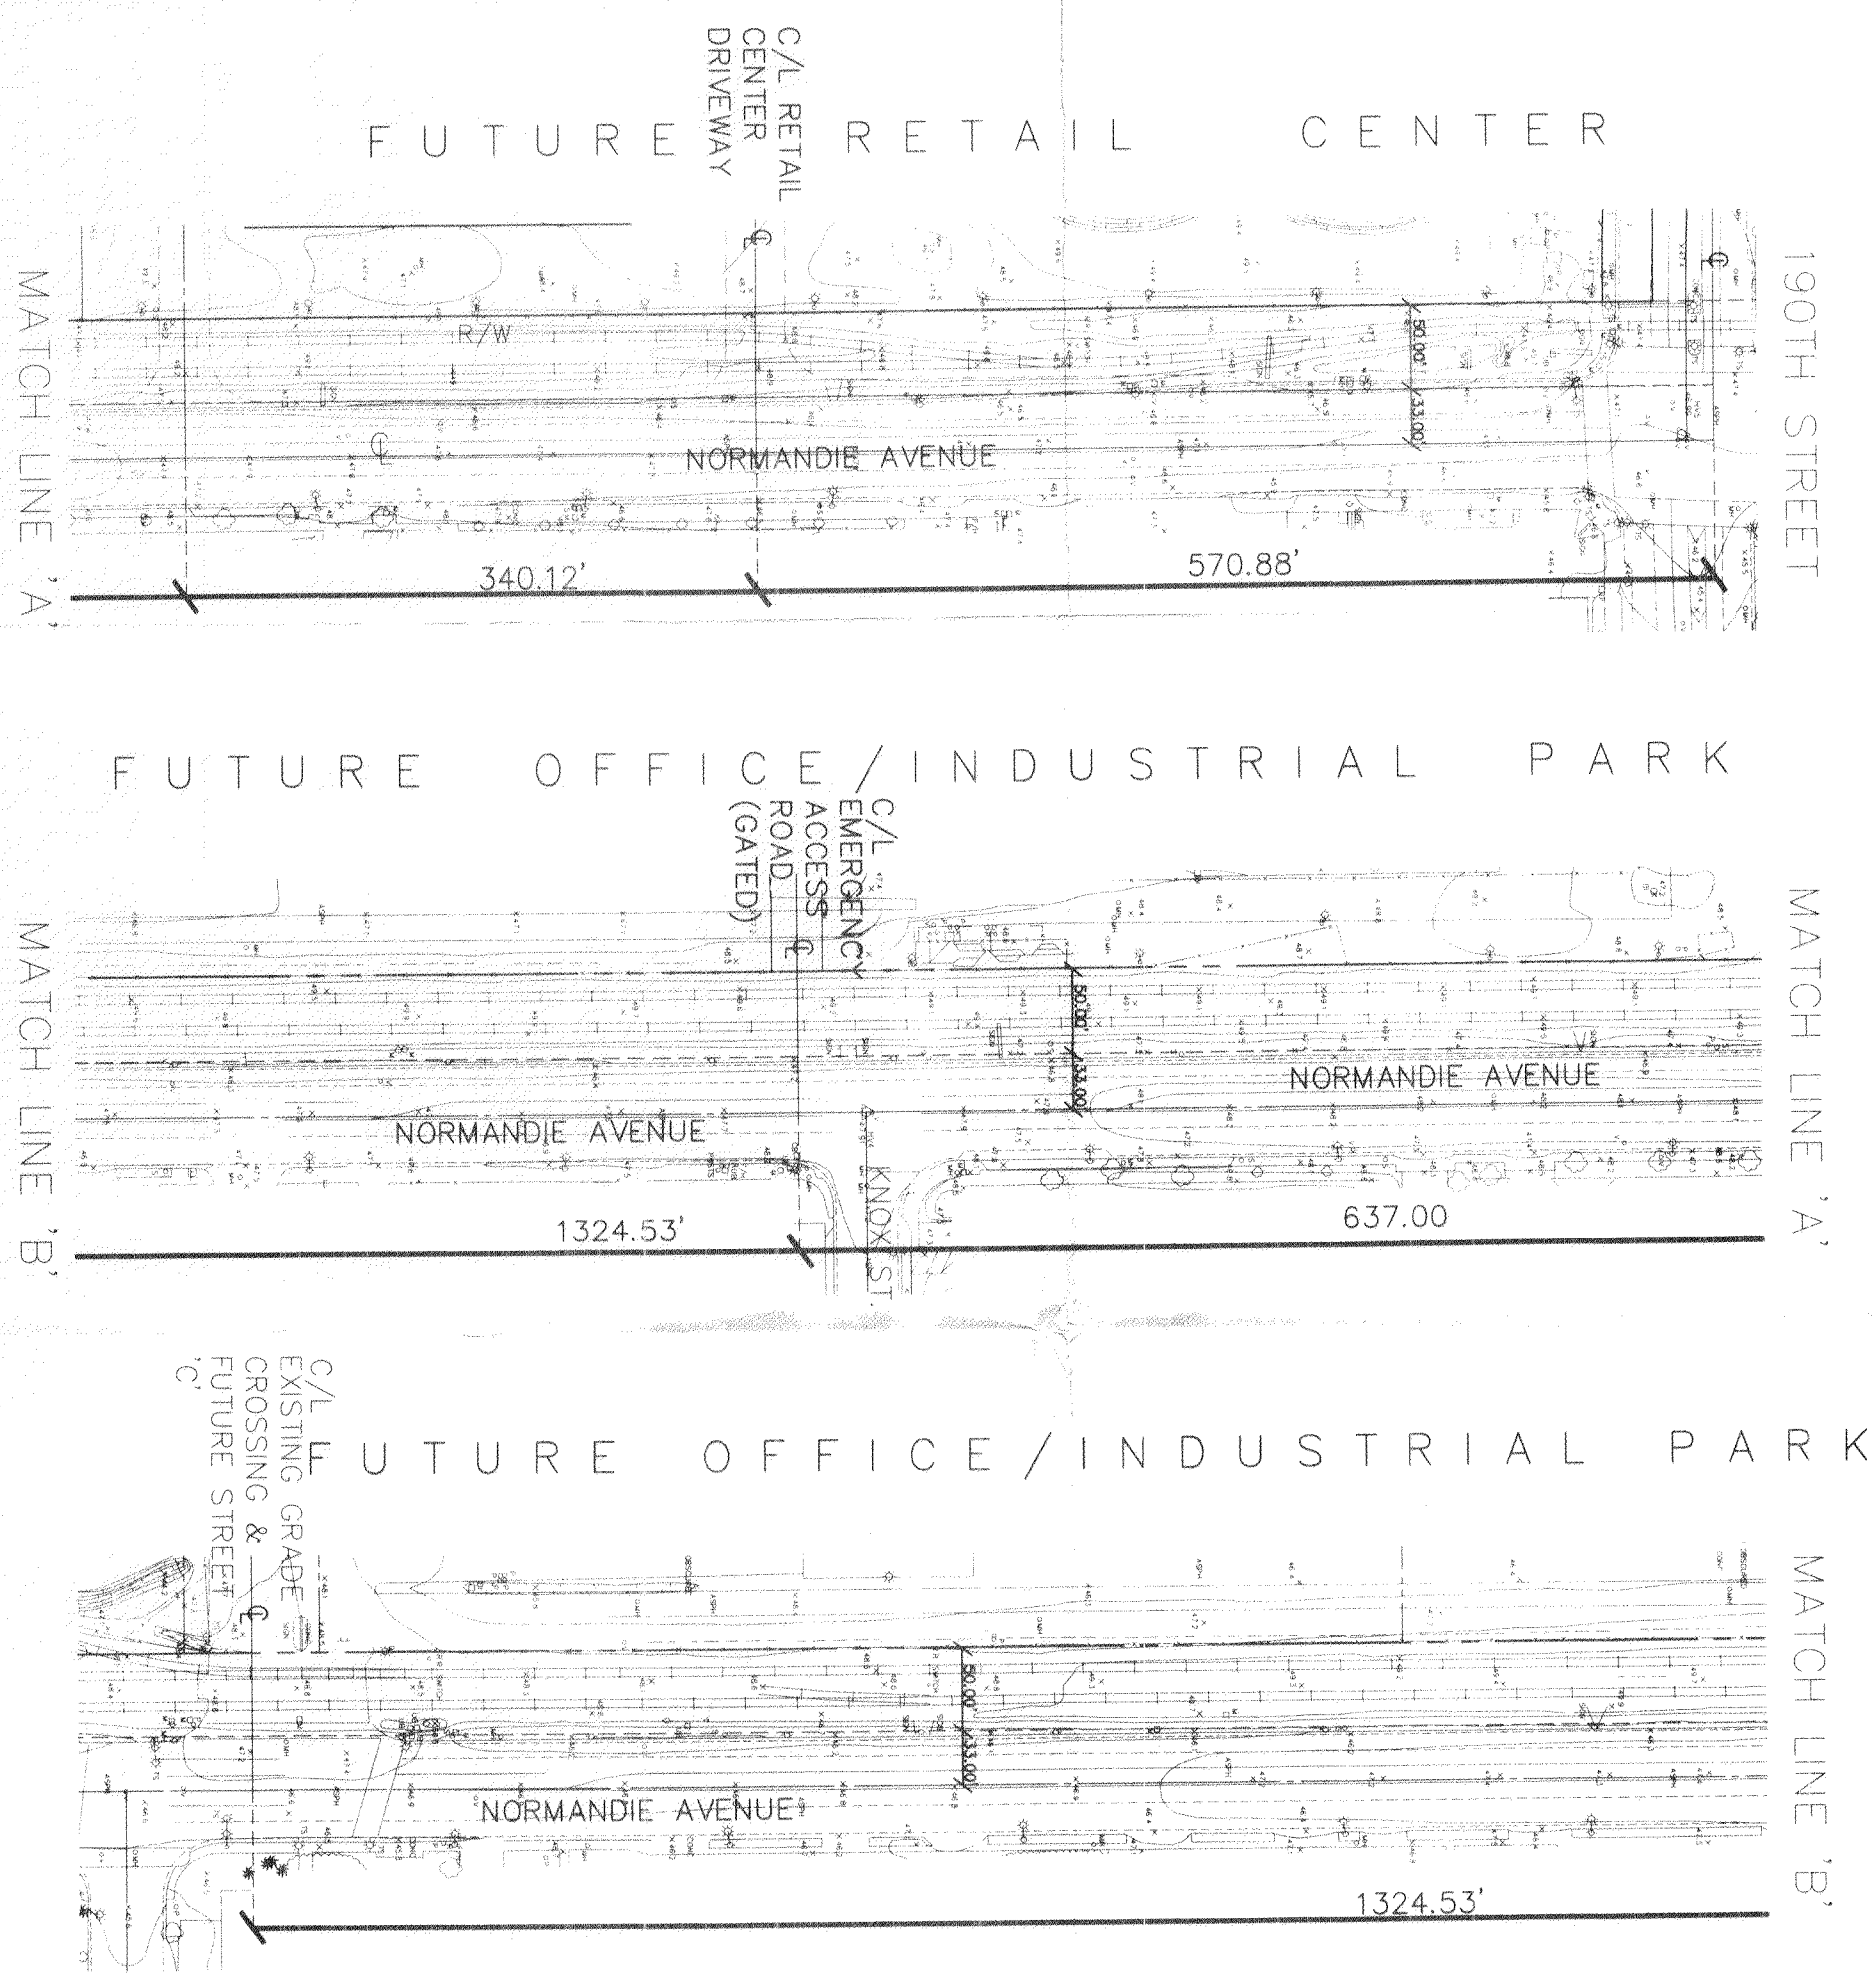

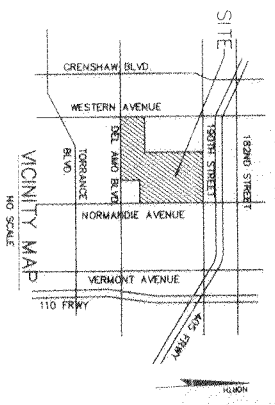

DRAWN: M.A.C.
DATE: 3/19/96
CHECKED: G.B.S.
DATE:
REVISION
DATE:
JOB NO. BF3489

TITLE: GRADE CROSSING EXHIBIT

MCDONNELL DOUGLAS REALTY CORPORATION
4060 LAKEWOOD BLVD., 6TH FLOOR
LONG BEACH, CA 90808-1700

PROJECT: HARBOR GATEWAY

TAIT & ASSOCIATES INC.

1100 TOWN & COUNTRY ROAD
SUITE 1200,
P.O. Box 4429
Orange, California 92868
(714) 560-8201
(714) 560-8211 FAX

NO.	DESCRIPTION	BY	DATE	CHK	NO.	DESCRIPTION	BY	DATE	CHK
REVISIONS					REVISIONS				

1 OF 1