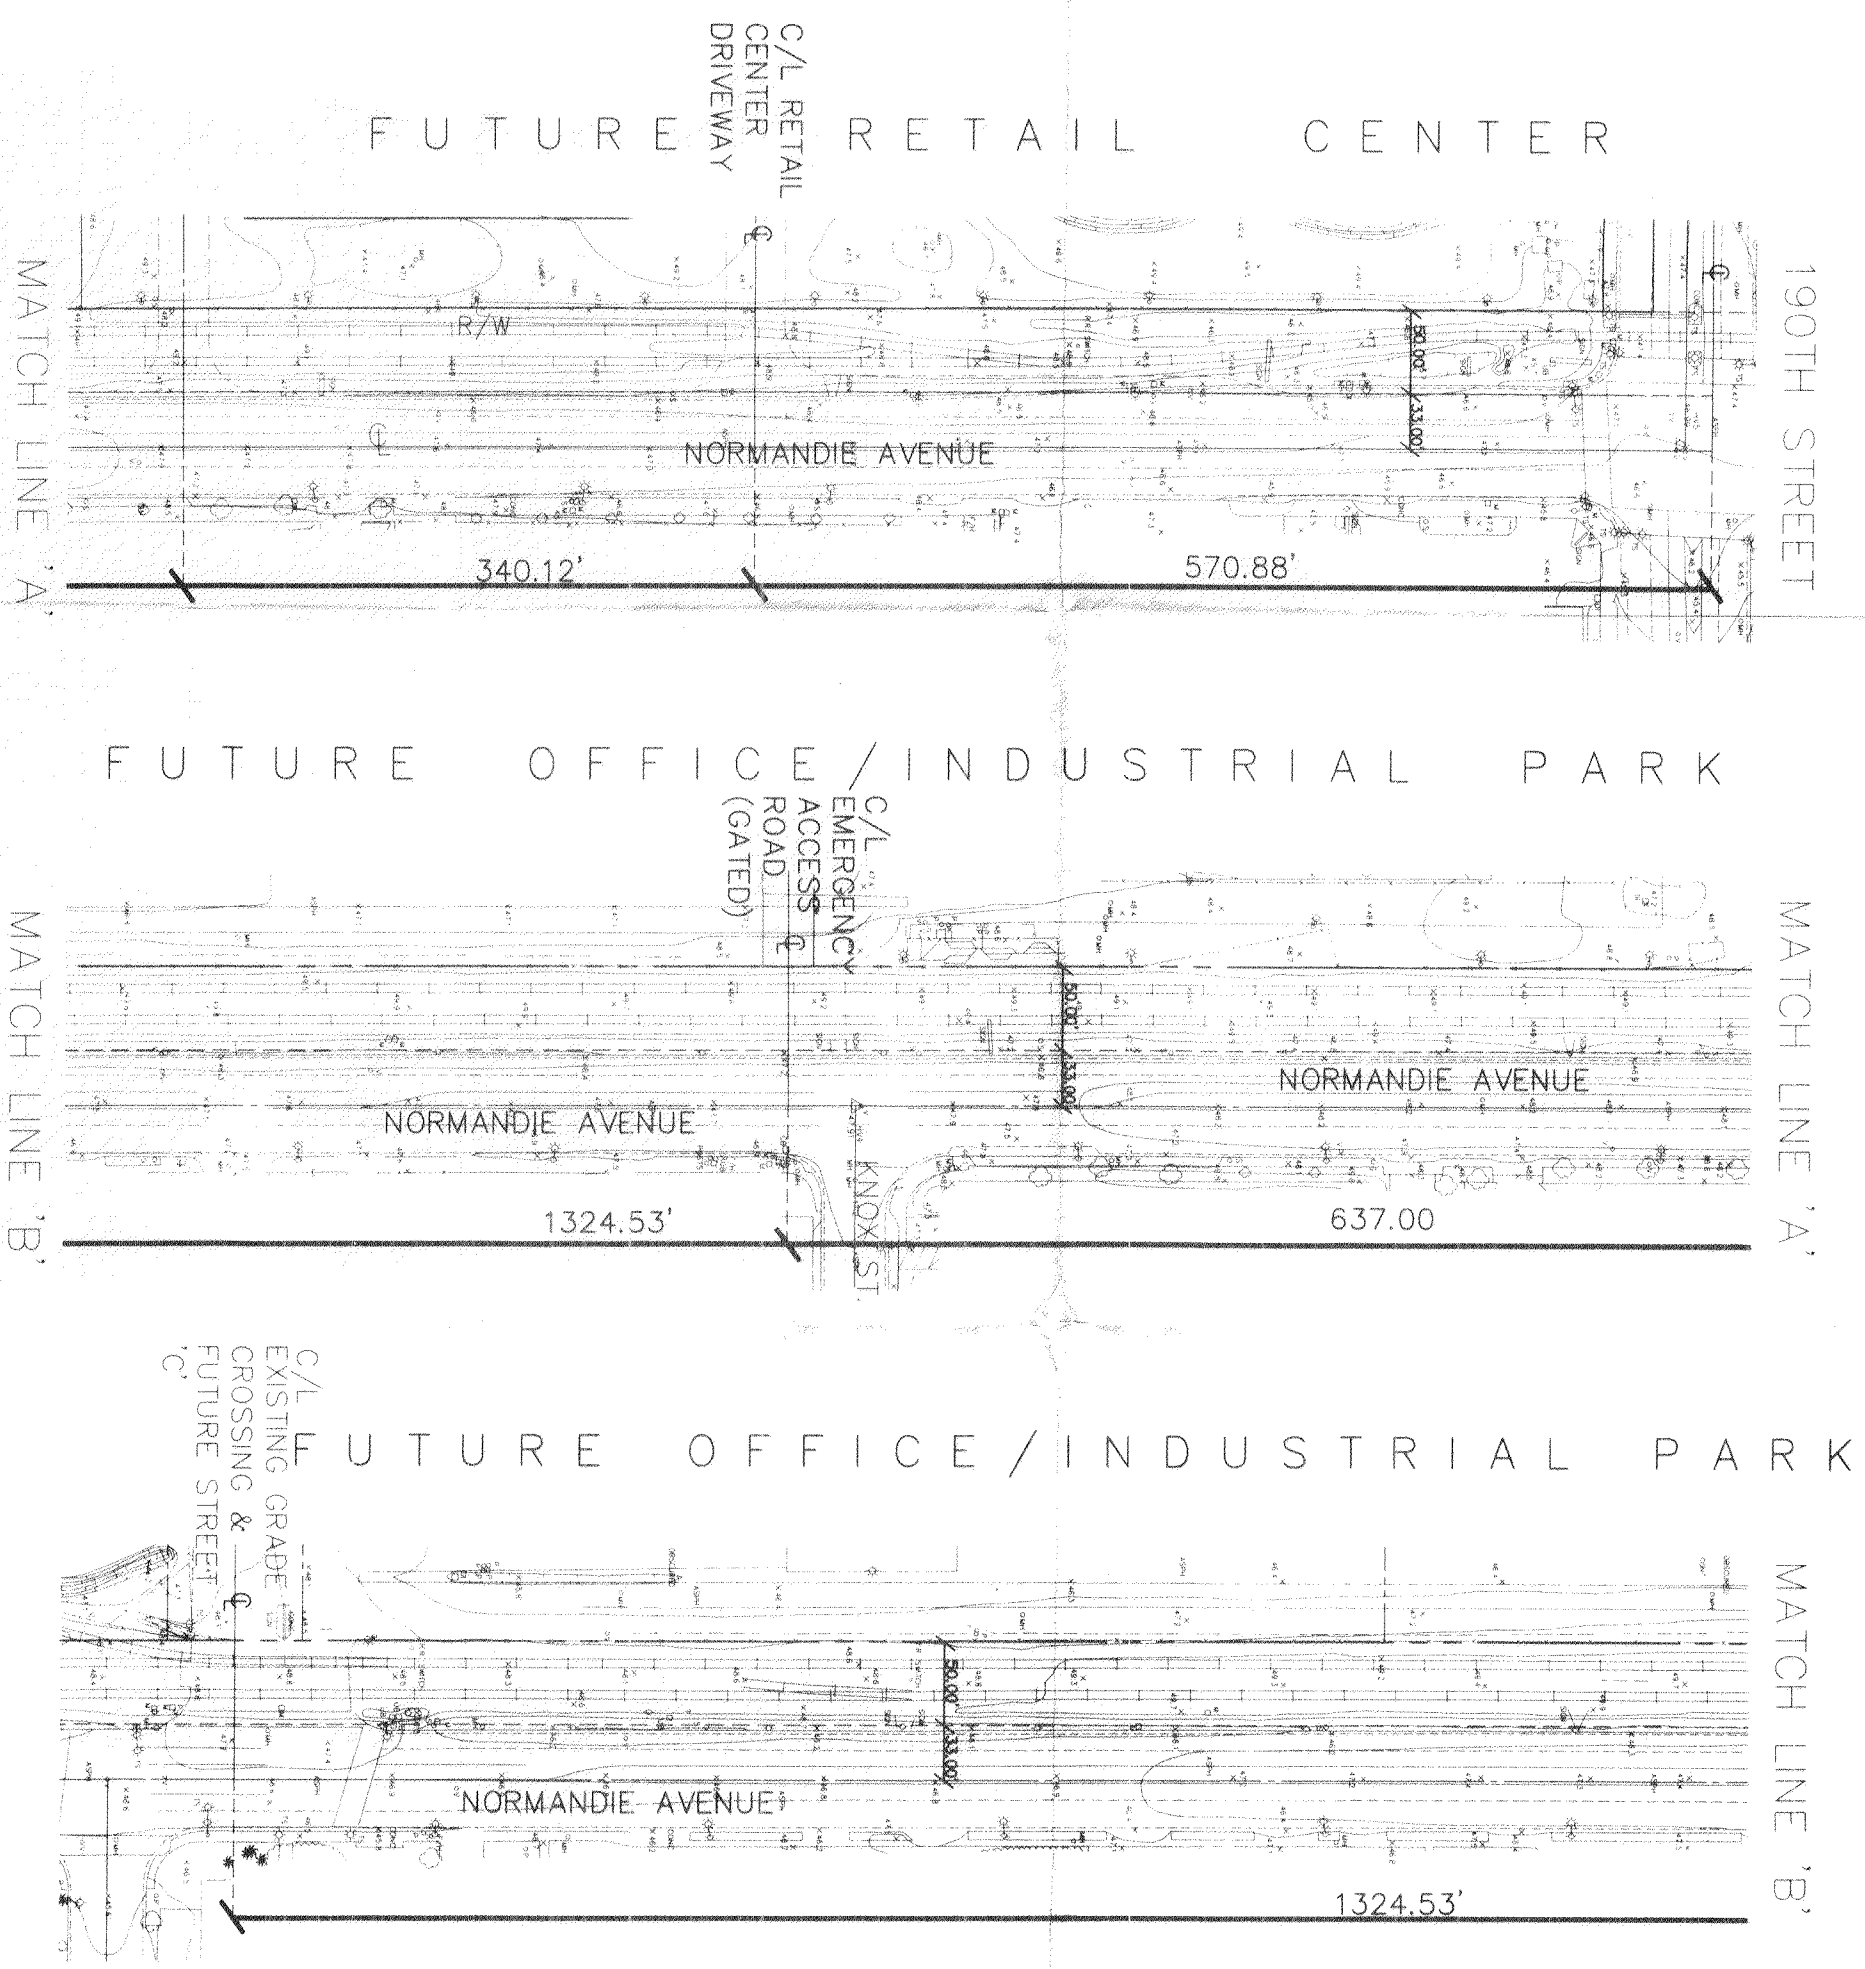

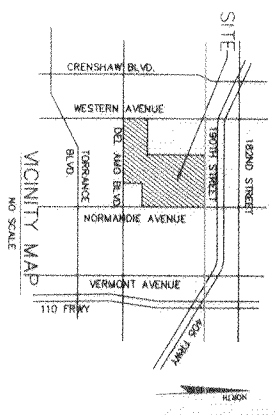

1 OF 1	DRAWN: M.A.C. DATE: 3/19/98 CHECKED: G.B.S. DATE: REVISION DATE: JOB NO: SP3289	TITLE: GRADE CROSSING EXHIBIT MCDONNELL DOUGLAS REALTY CORPORATION 4060 LAKEWOOD BLVD., 6TH FLOOR LONG BEACH, CA 90808-1700 PROJECT: HARBOR GATEWAY LOS ANGELES, CA	TAIT & ASSOCIATES INC. 1100 TOWN & COUNTRY ROAD SUITE 1200, P.O. Box 4429 Orange, California 92668 (714) 580-8200 (714) 580-8211 FAX

NO.	DESCRIPTION	BY	DATE	CHK	NO.	DESCRIPTION	BY	DATE	CHK
	REVISIONS					REVISIONS			

BOE-C6-0128588