BOE-C6-0128589

EXCEPTIONS TO COVERAGE

THE FOLLOWING ITEMS ARE LISTED AS EXCEPTIONS TO COVERAGE IN A PRELIMINARY TITLE REPORT PREPARED BY CHICAGO TITLE COMPANY

ORDER NUMBER: 9600307
DATED: JANUARY 8, 1996

( ) INDICATES ITEMS SHOWN HEREON

(15) AN EASEMENT IN FAVOR OF STANDARD OIL COMPANY OF CALIFORNIA FOR UNDERGROUND PIPE LINES RECORDED MARCH 21, 1960 AS INSTRUMENT NO. 3902 IN BOOK D-787 PAGE 769, O.R.

(16) AN EASEMENT IN FAVOR OF COUNTY SANITATION DISTRICT NO. 5 OF LOS ANGELES COUNTY FOR SEWER PIPE LINE PURPOSES RECORDED OCTOBER 5, 1962 AS INSTRUMENT NO. 4494 IN BOOK D-1780 PAGE 570, O.R.

(17) AN EASEMENT IN FAVOR OF THE UNITED STATES OF AMERICA FOR SEWER PURPOSES RECORDED OCTOBER 5, 1962 AS INSTRUMENT NO. 4495 IN BOOK D-1780 PAGE 576, O.R.

(22) AN EASEMENT IN FAVOR OF THE CITY OF TORRANCE FOR THE DISCHARGE OF STORM AND SURFACE DRAINAGE WATERS RECORDED OCTOBER 7, 1963 IN BOOK D-2209 PAGE 179, O.R.

(23) A COVENANT AND AGREEMENT IN FAVOR OF THE CITY OF LOS ANGELES RECORDED JUNE 26, 1970 IN BOOK M-3518 PAGE 781, O.R.

(24) AN EASEMENT IN FAVOR OF STANDARD OIL COMPANY OF CALIFORNIA FOR PIPELINE AND APPURTENANCES THEREOF FOR THE TRANSPORTATION OF OIL, PETROLEUM, GAS, GASOLINE, WATER OR OTHER SUBSTANCES AS RECORDED JUNE 24, 1970 AS INSTRUMENT NO. 3128.

(25) AN IRREVOCABLE OFFER TO DEDICATE A PORTION OF SAID LAND IN FAVOR OF THE CITY OF LOS ANGELES FOR FUTURE STREET OR HIGHWAY PURPOSES RECORDED NOVEMBER 25, 1970 AS INSTRUMENT NO. 2065.

(29) AN IRREVOCABLE OFFER TO DEDICATE A PORTION OF SAID LAND IN FAVOR OF THE CITY OF LOS ANGELES FOR PUBLIC STREETS RECORDED DECEMBER 12, 1975 AS INSTRUMENT NO. 2937.

SCALE: 1" = 50'

AREA SUMMARY

PROPOSED GROSS AREA
1,740642 SQ. FT 39.96 ACRES

VICINITY MAP
NO SCALE

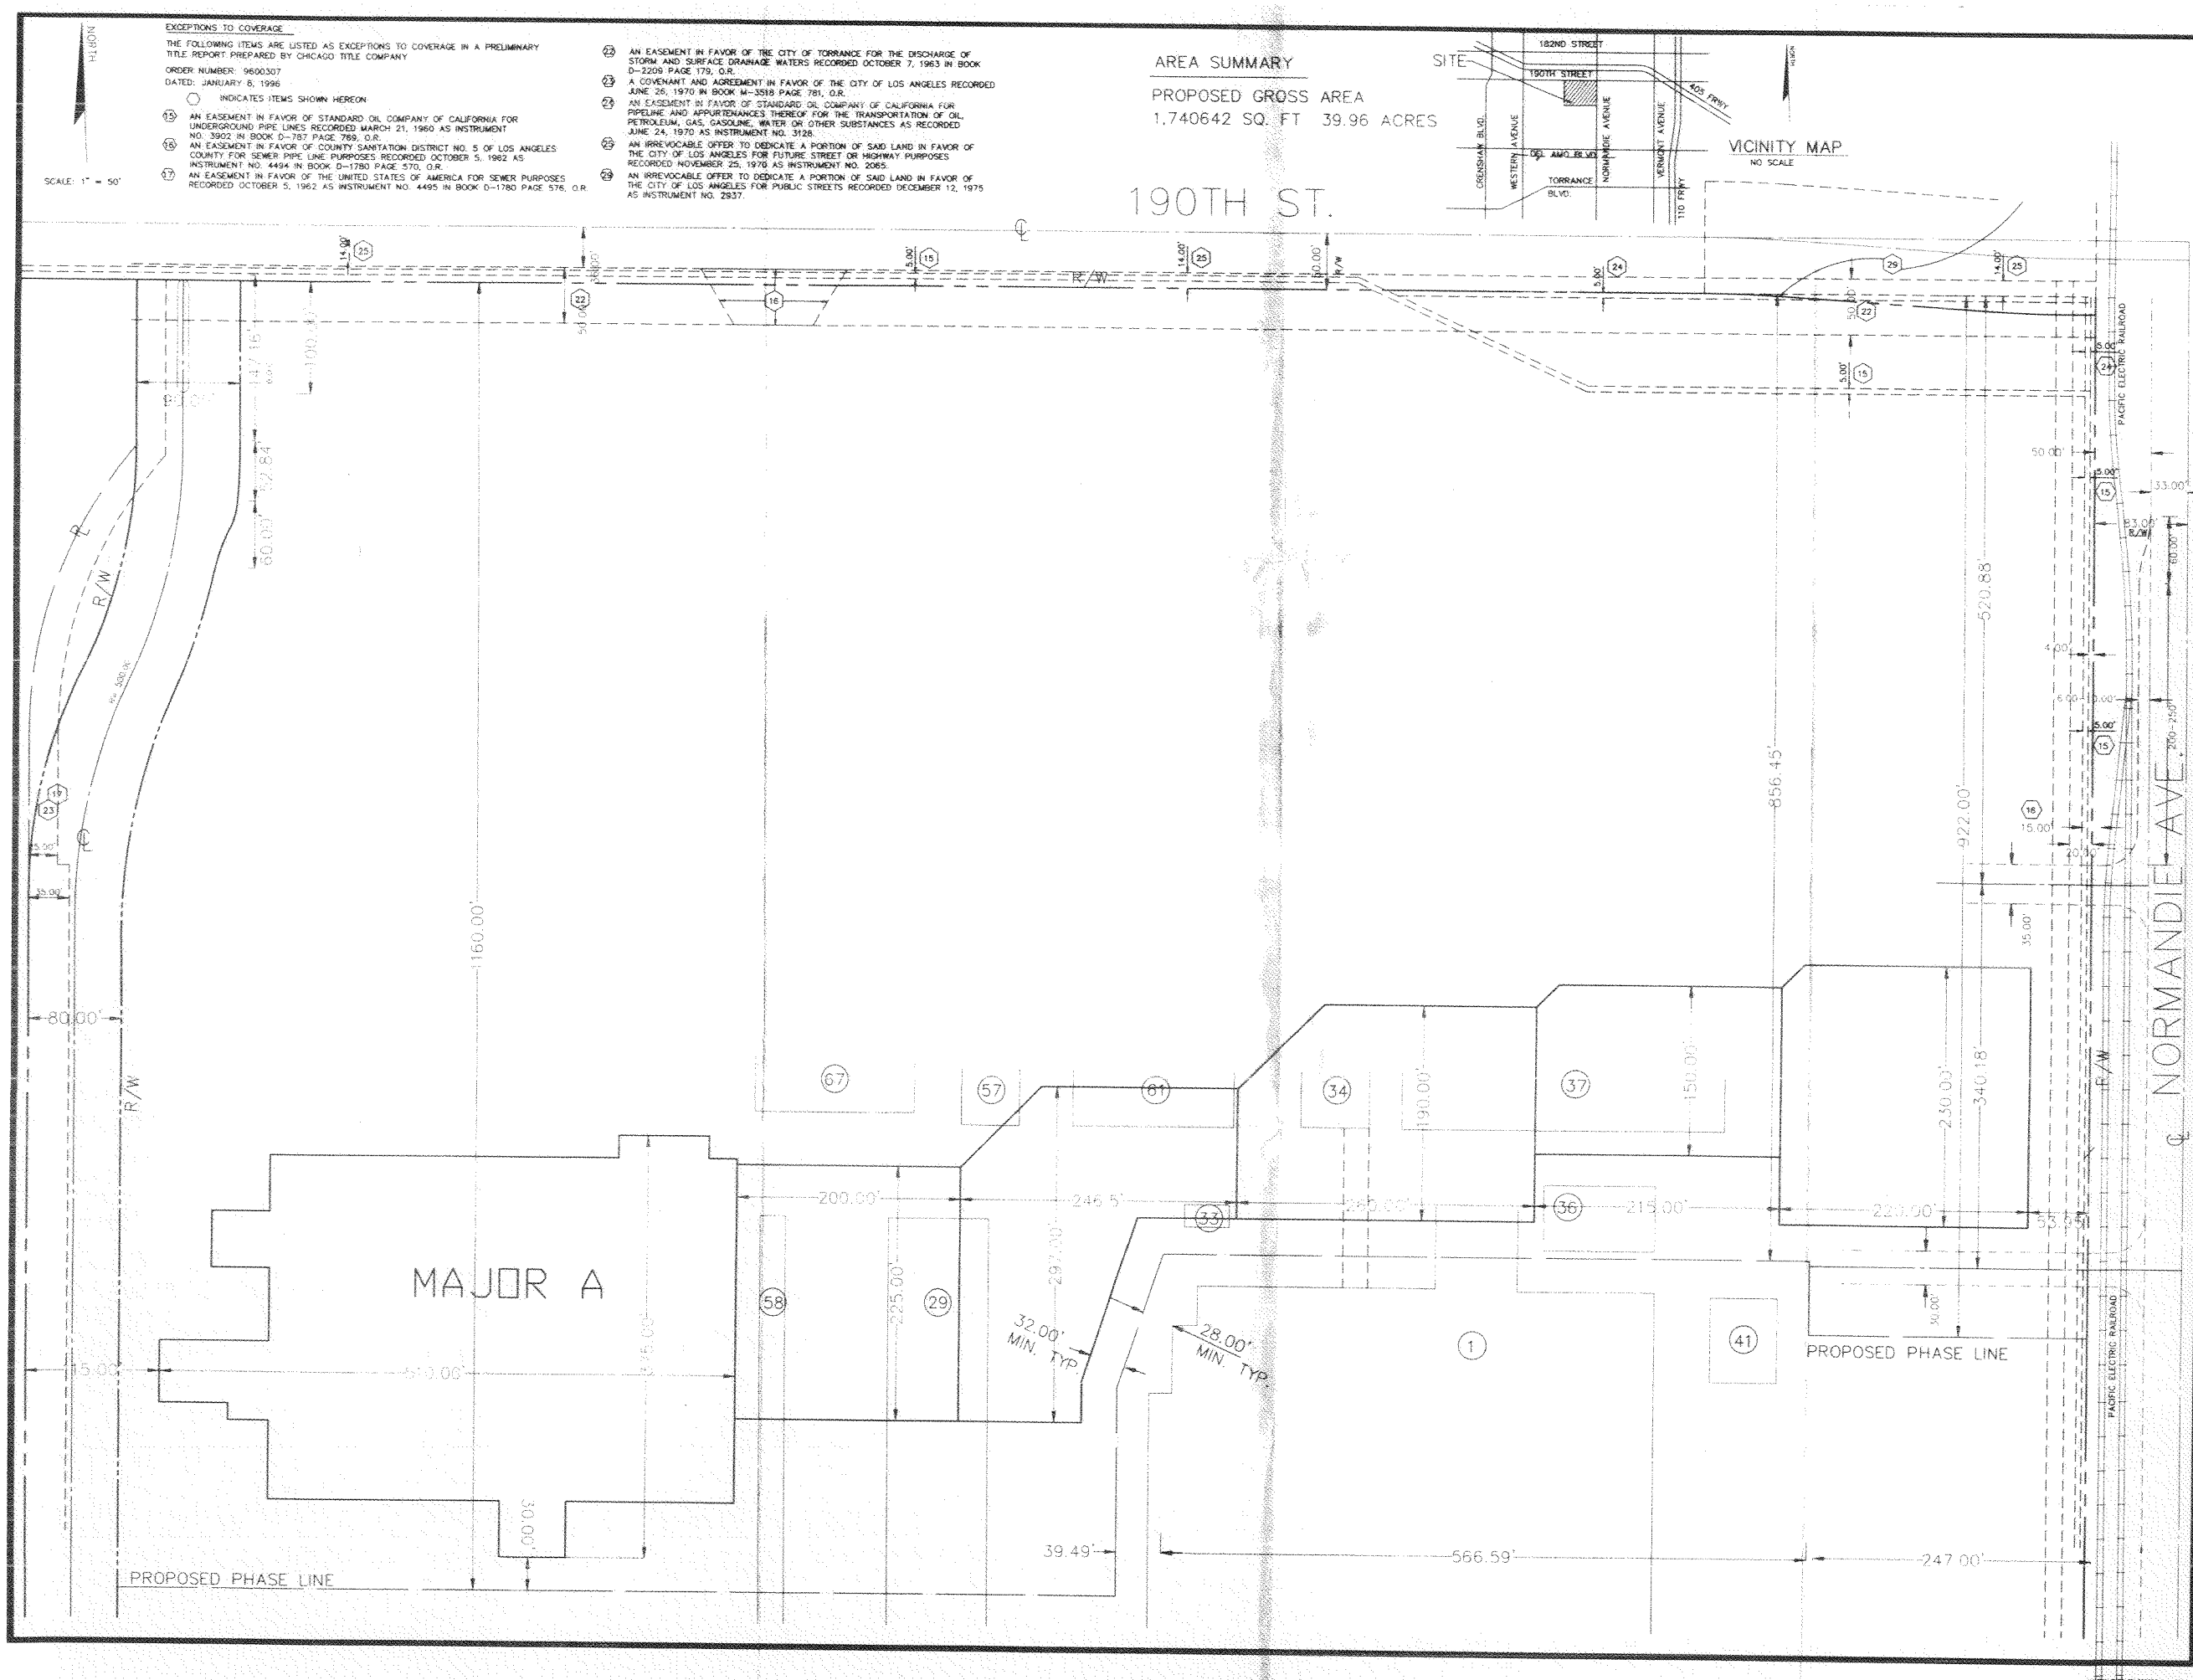

TITLE: ALTERNATIVE PHASE 1 EXHIBIT

MCDONNELL DOUGLAS REALTY CORPORATION
1000 LAKEWOOD BLVD., 6TH FLOOR
LONG BEACH, CA 90815-1700
SOUTH BAY CONVENTION CENTER
HARBOR GATEWAY
LOS ANGELES, CA

PROJECT

DRAWN: M.A.C.
DATE: 2/14/96
CHECKED: L.L.W.
DATE: 2/14/96
REVISED: M.A.C.
DATE: 3/04/96
JOB NO: 5P3286

1 OF 1

TAIT & ASSOCIATES INC.
1100 TOWN & COUNTRY ROAD
SUITE 1220
P.O. Box 4429
Orange, California 92868
(714) 560-8200
(714) 560-8211 FAX

NO.	DESCRIPTION	BY	DATE	CHK	NO.	DESCRIPTION	BY	DATE	CHK
	REVISIONS					REVISIONS			