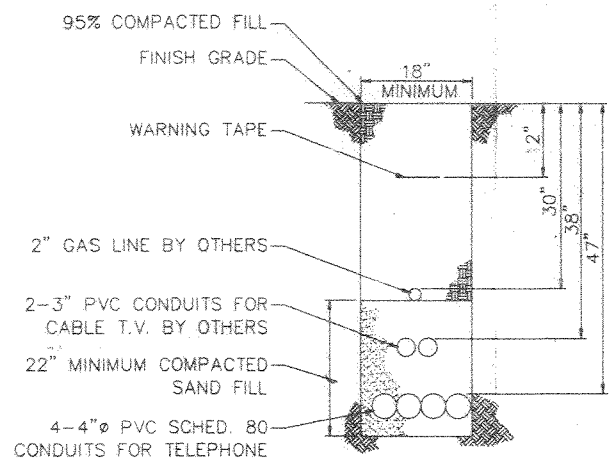

TYPE "A" UTILITY TRENCH DETAIL – OPTION 1
SCALE: NTS

NOTE: OPTION 2 WITHOUT CABLE T.V. WHERE TELEPHONE CONDUITS AT 38" BELOW GRADE

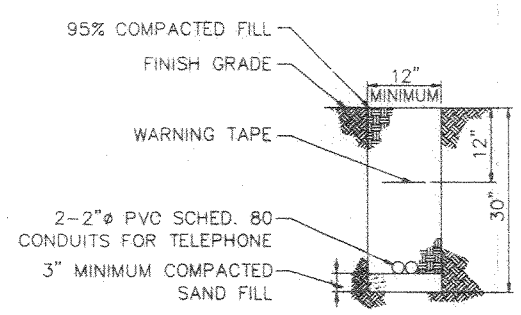

TYPE "B" UTILITY TRENCH DETAIL
SCALE: NTS

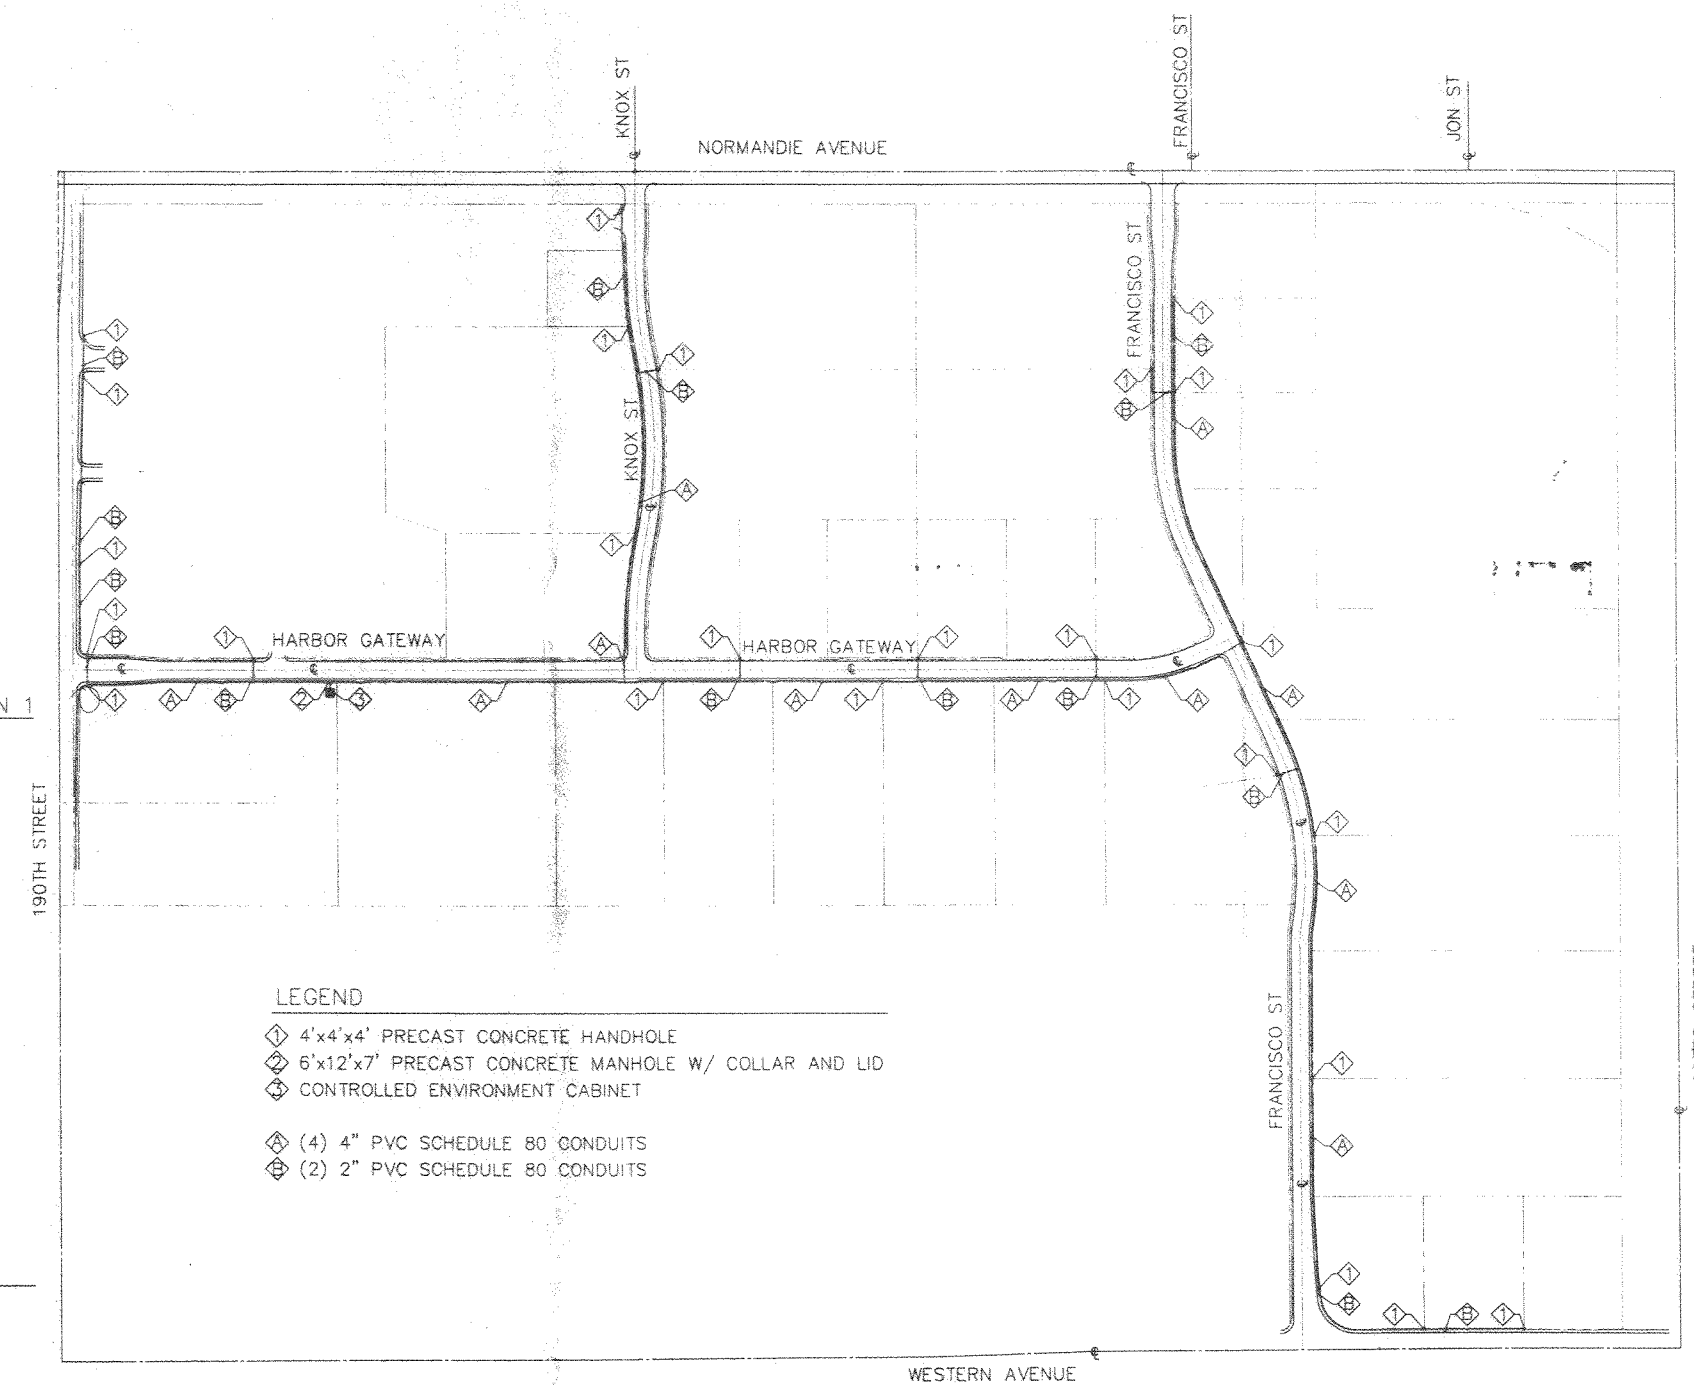

LEGEND

1. 4'x4'x4' PRECAST CONCRETE HANDHOLE
2. 6'x12'x7' PRECAST CONCRETE MANHOLE W/ COLLAR AND LID
3. CONTROLLED ENVIRONMENT CABINET

A. (4) 4" PVC SCHEDULE 80 CONDUITS
B. (2) 2" PVC SCHEDULE 80 CONDUITS

TELCO ROUTING PLAN
SCALE: 1"=200'

NO.	DESCRIPTION	BY	DATE	CHK
	REVISIONS			

tdi Telecommunications Developments & Innovations
TDI, Inc.
3550 Bristol Street
Suite 250
Costa Mesa, CA 92626
714-668-8281
Fax 714-668-8289

COPYRIGHT BY TDI, INC. 1998
PROPRIETARY AND CONFIDENTIAL

TELCO ROUTING PLAN
BOEING REALTY CORP.
4060 LAKEWOOD BLVD., 6TH FLOOR
LONG BEACH, CA 90808-1700
HARBOR GATEWAY
LOS ANGELES, CA

TITLE:
PROJECT:

DRAWN: SW
DATE: 02/06/98
CHK: JN
DATE: 02/06/98
REVISION NO:
DATE:
JOB NO.:

BOE-C6-0128591