Kem: Torrance

Vesting Tentative
Tract Map

HARBOR GATEWAY CENTER

VESTING TRACT NO. 52172-02

PROPERTY EXHIBIT

FEBRUARY 1, 1998

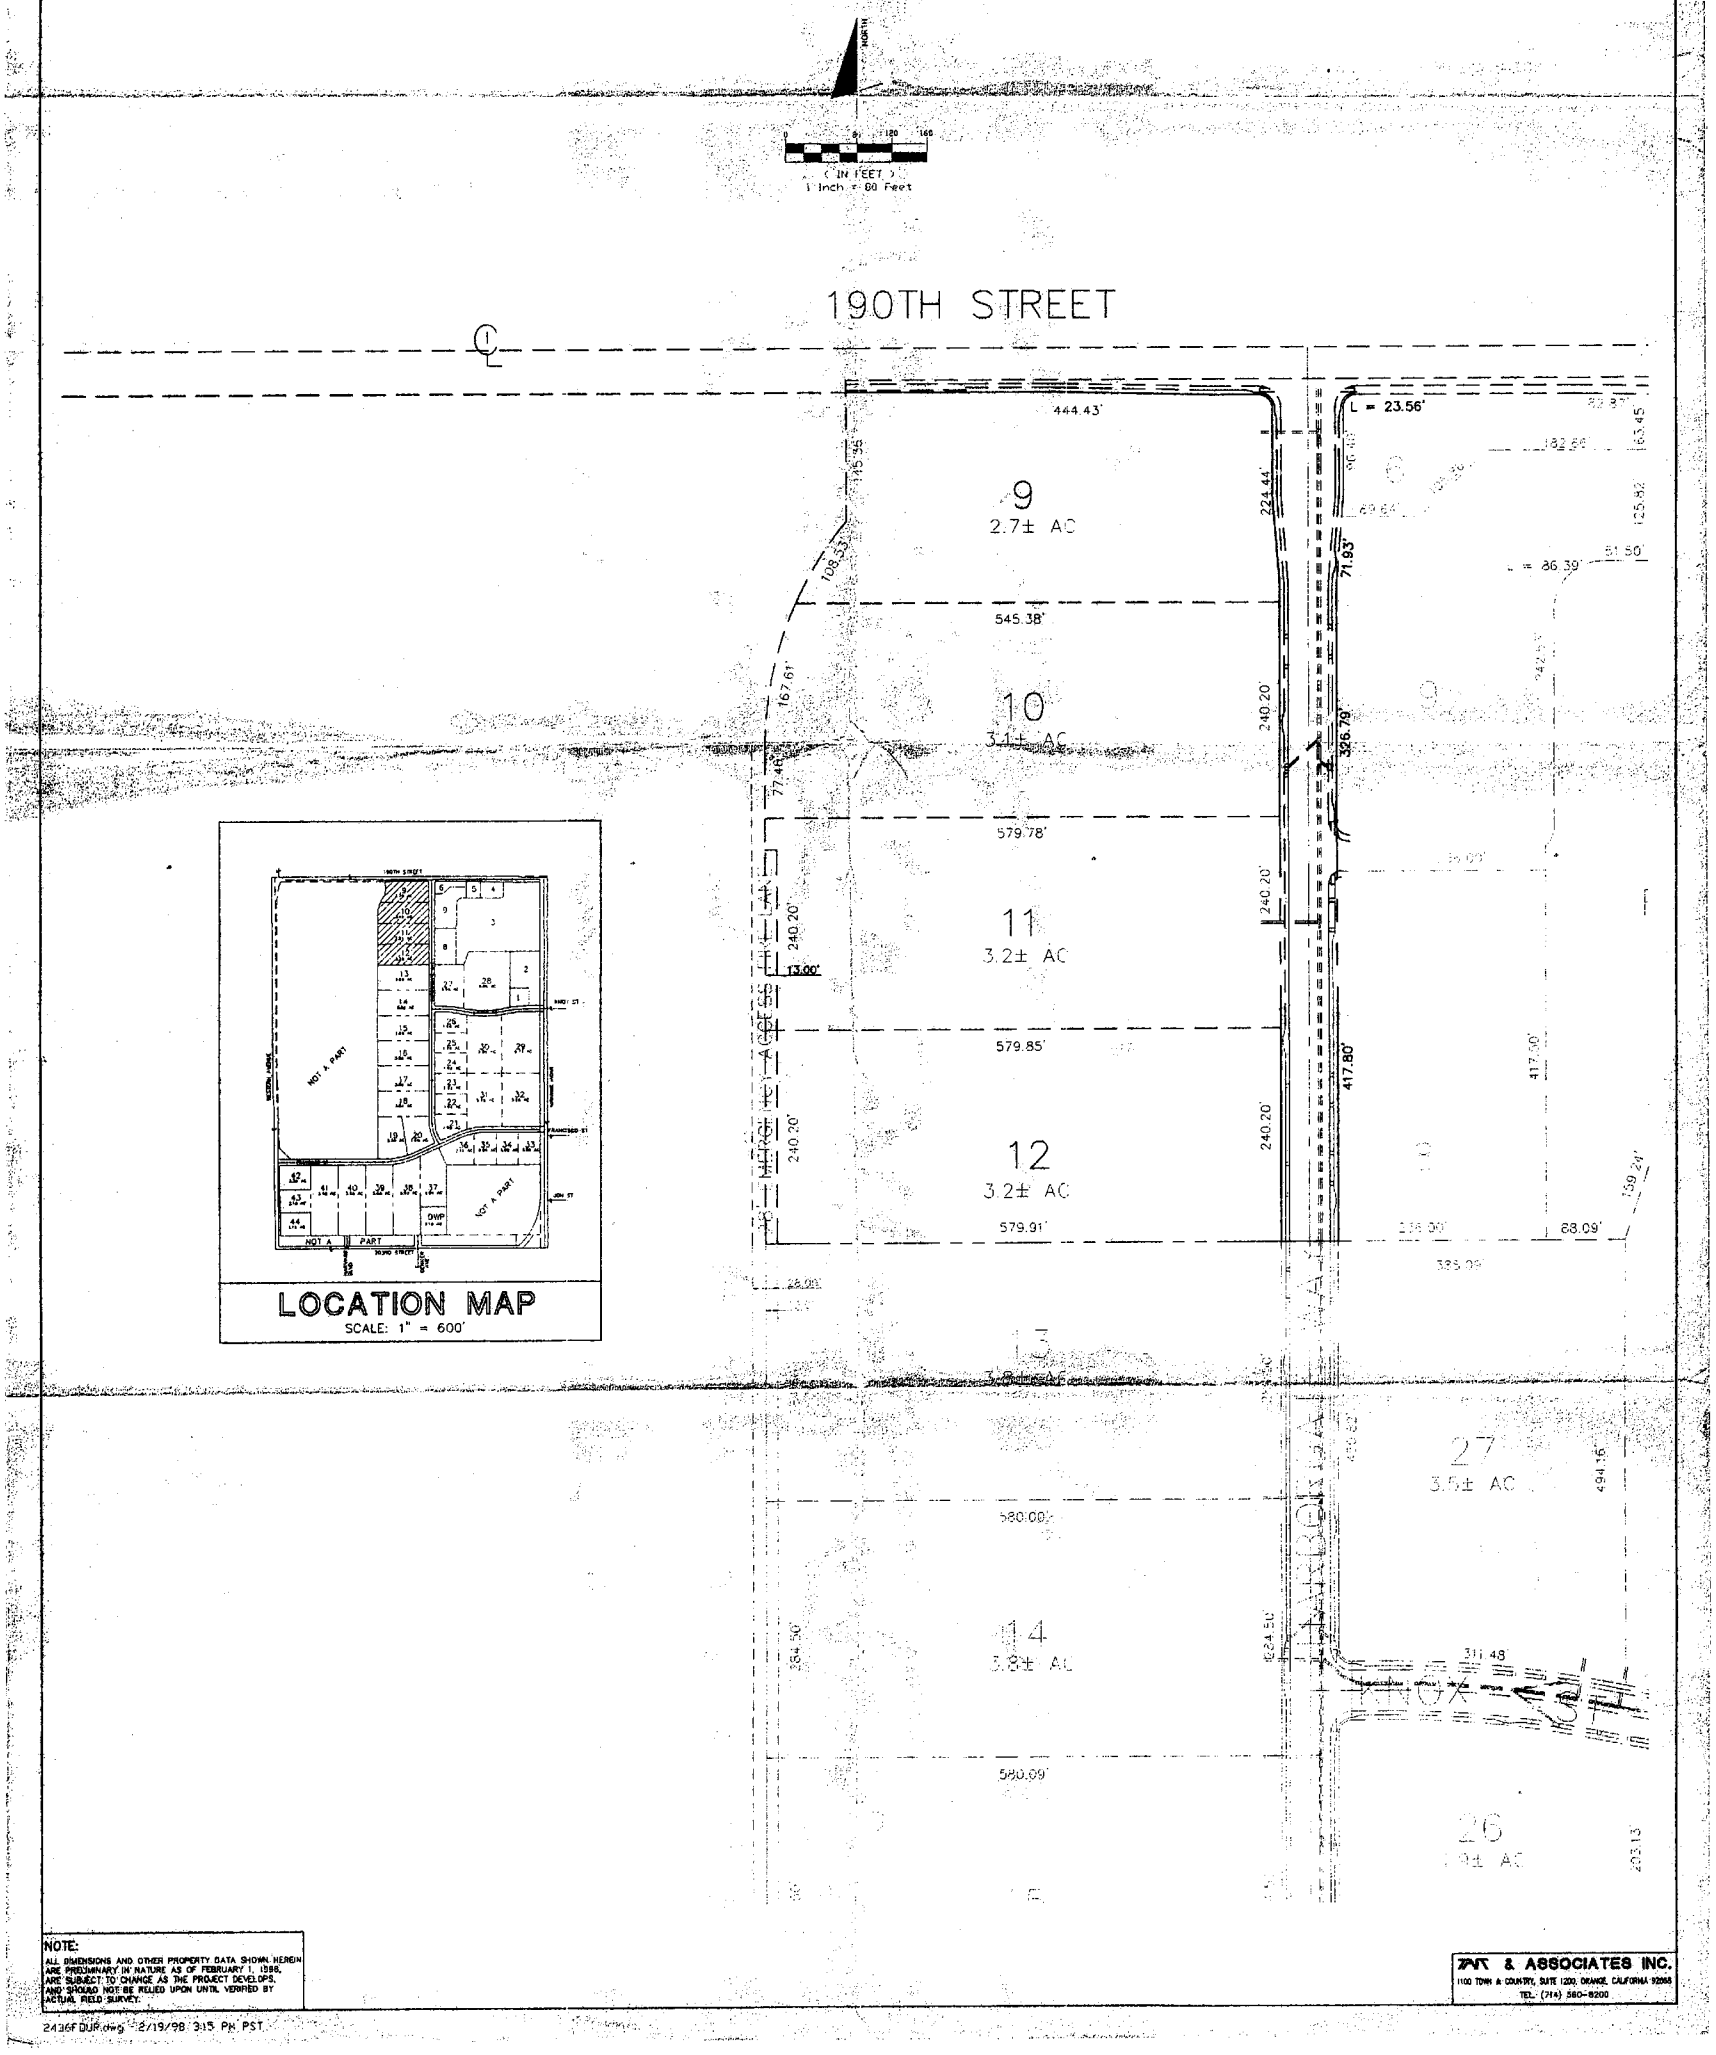

NOTE:
ALL DIMENSIONS AND OTHER PROPERTY DATA SHOWN HEREIN ARE PRELIMINARY IN NATURE AS OF FEBRUARY 1, 1998, ARE SUBJECT TO CHANGE AS THE PROJECT DEVELOPS, AND SHOULD NOT BE RELIED UPON UNTIL VERIFIED BY ACTUAL FIELD SURVEY.

& ASSOCIATES INC.
1100 TOWN & COUNTRY, SUITE 1200, ORANGE, CALIFORNIA 92868
TEL: (714) 560-8200

2436F DUR.dwg 2/19/98 3:15 PM PST

HARBOR GATEWAY CENTER

VESTING TRACT NO. 52172-02

PROPERTY EXHIBIT

FEBRUARY 1, 1998

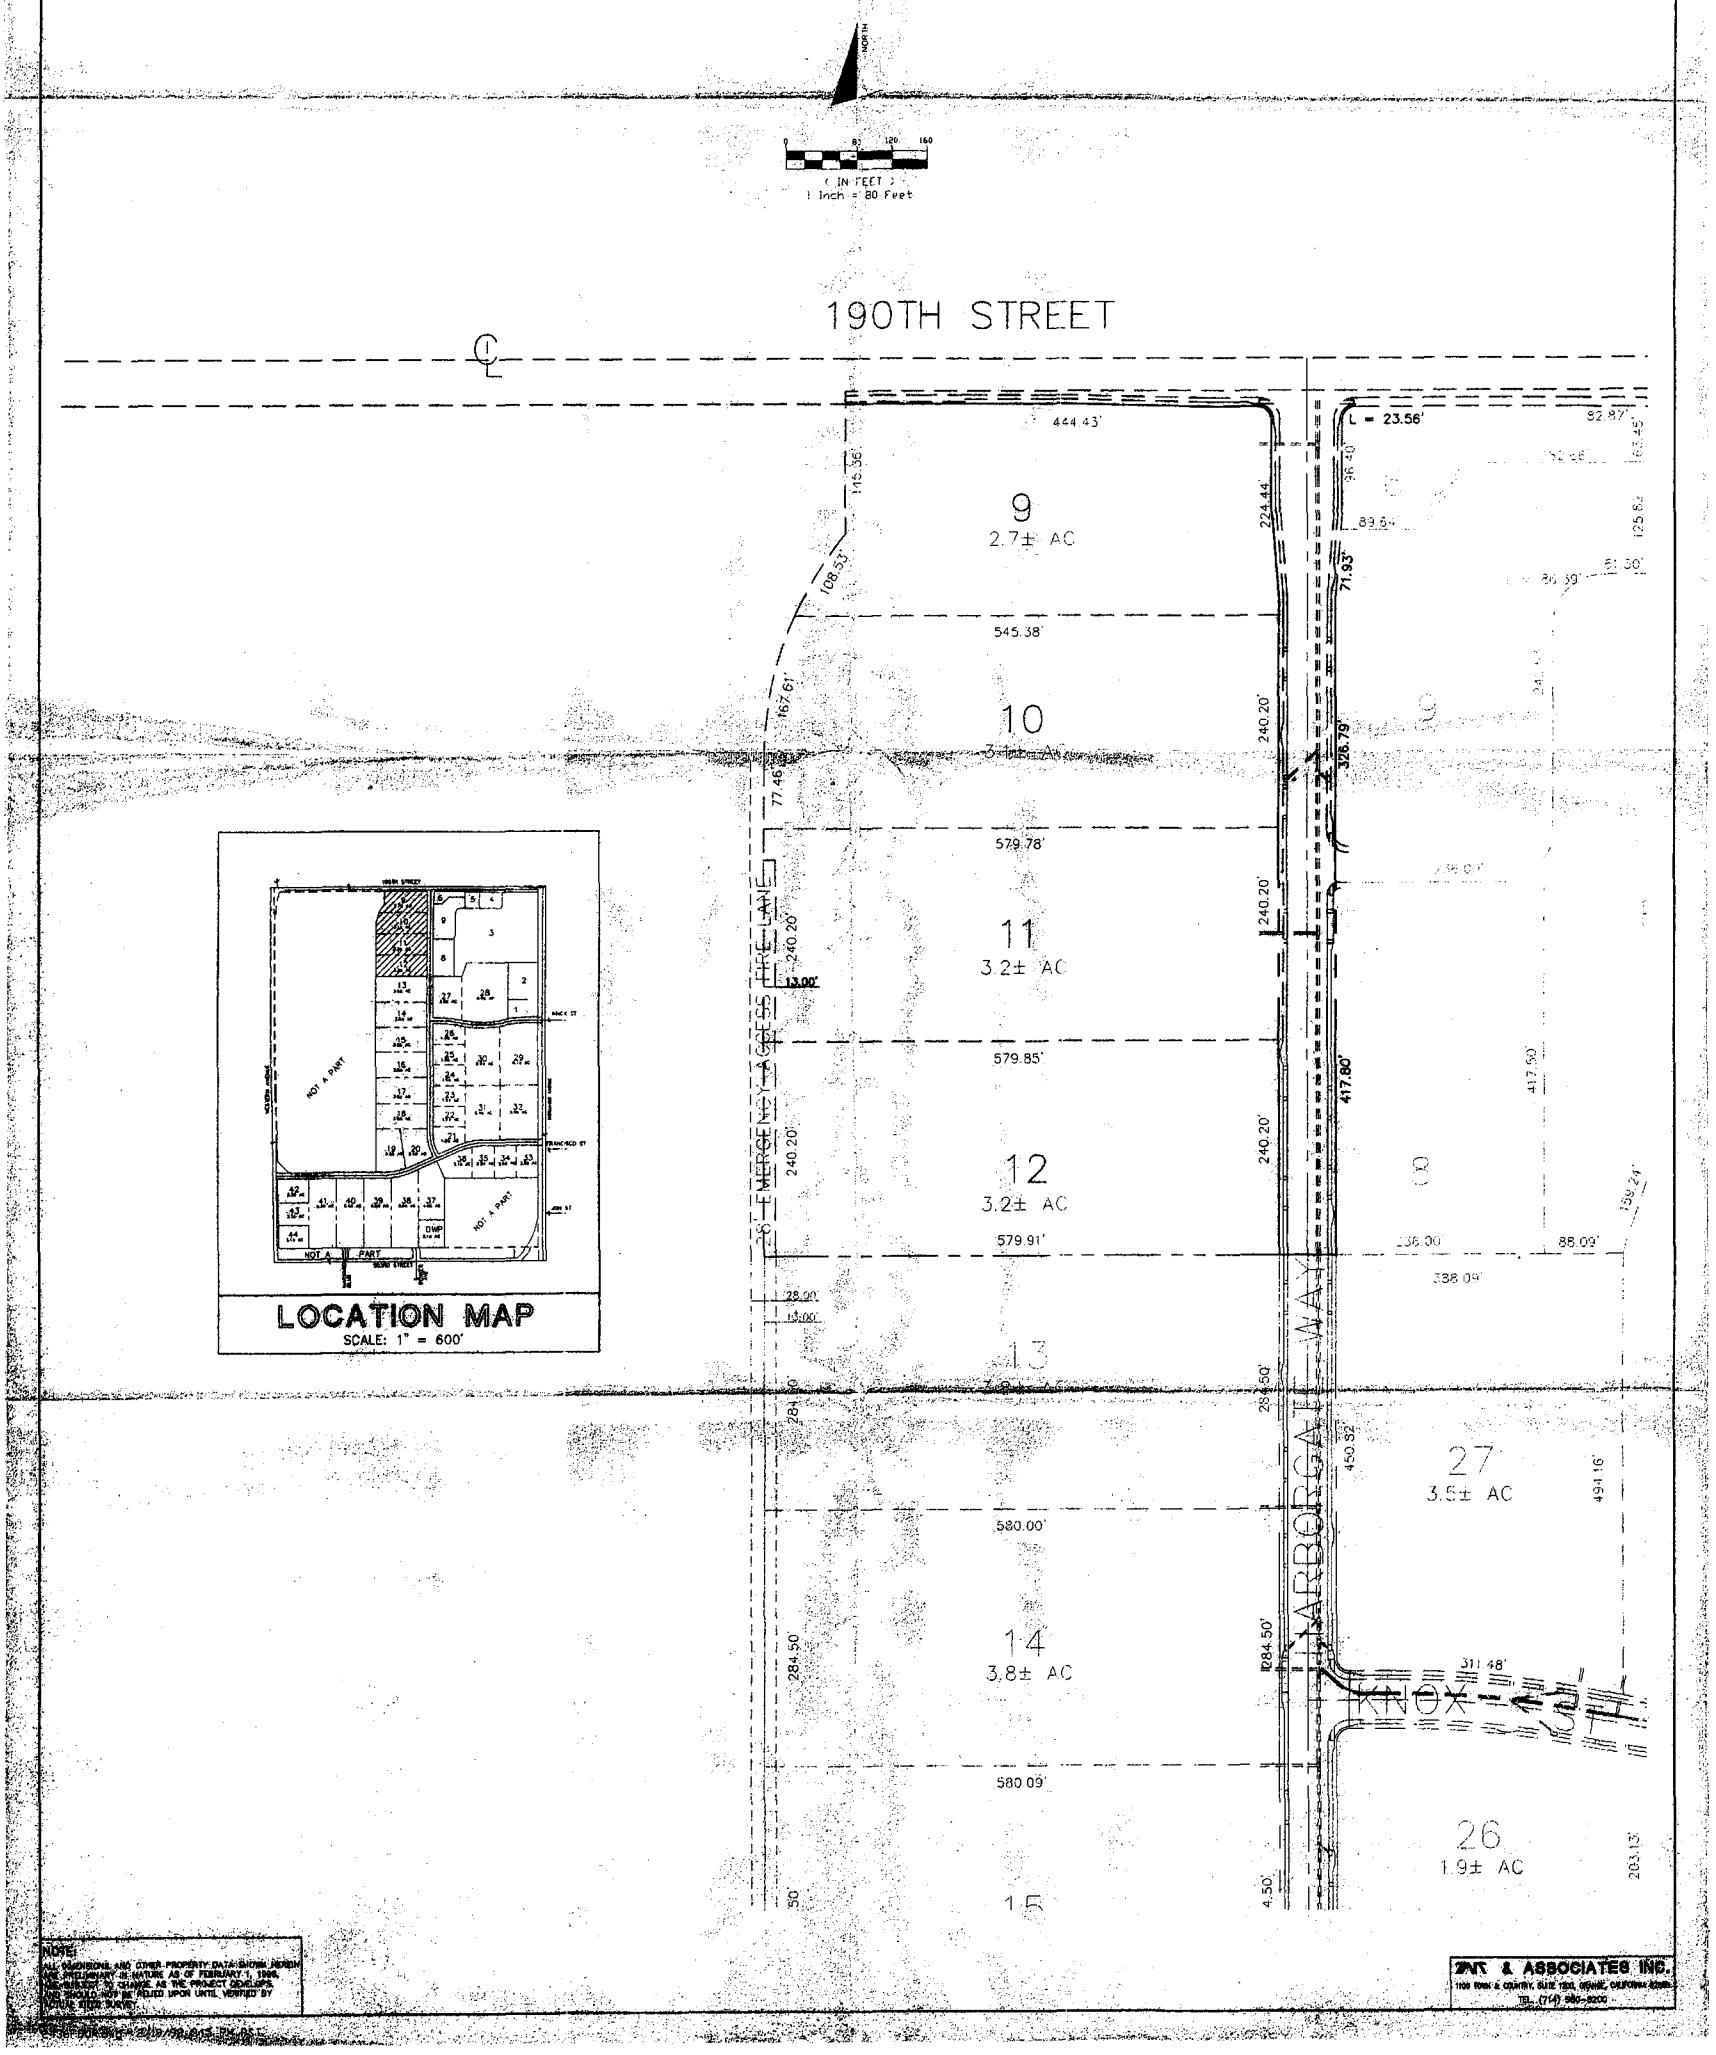

HARBOR GATEWAY CENTER

VESTING TRACT NO. 52172-02

PROPERTY EXHIBIT
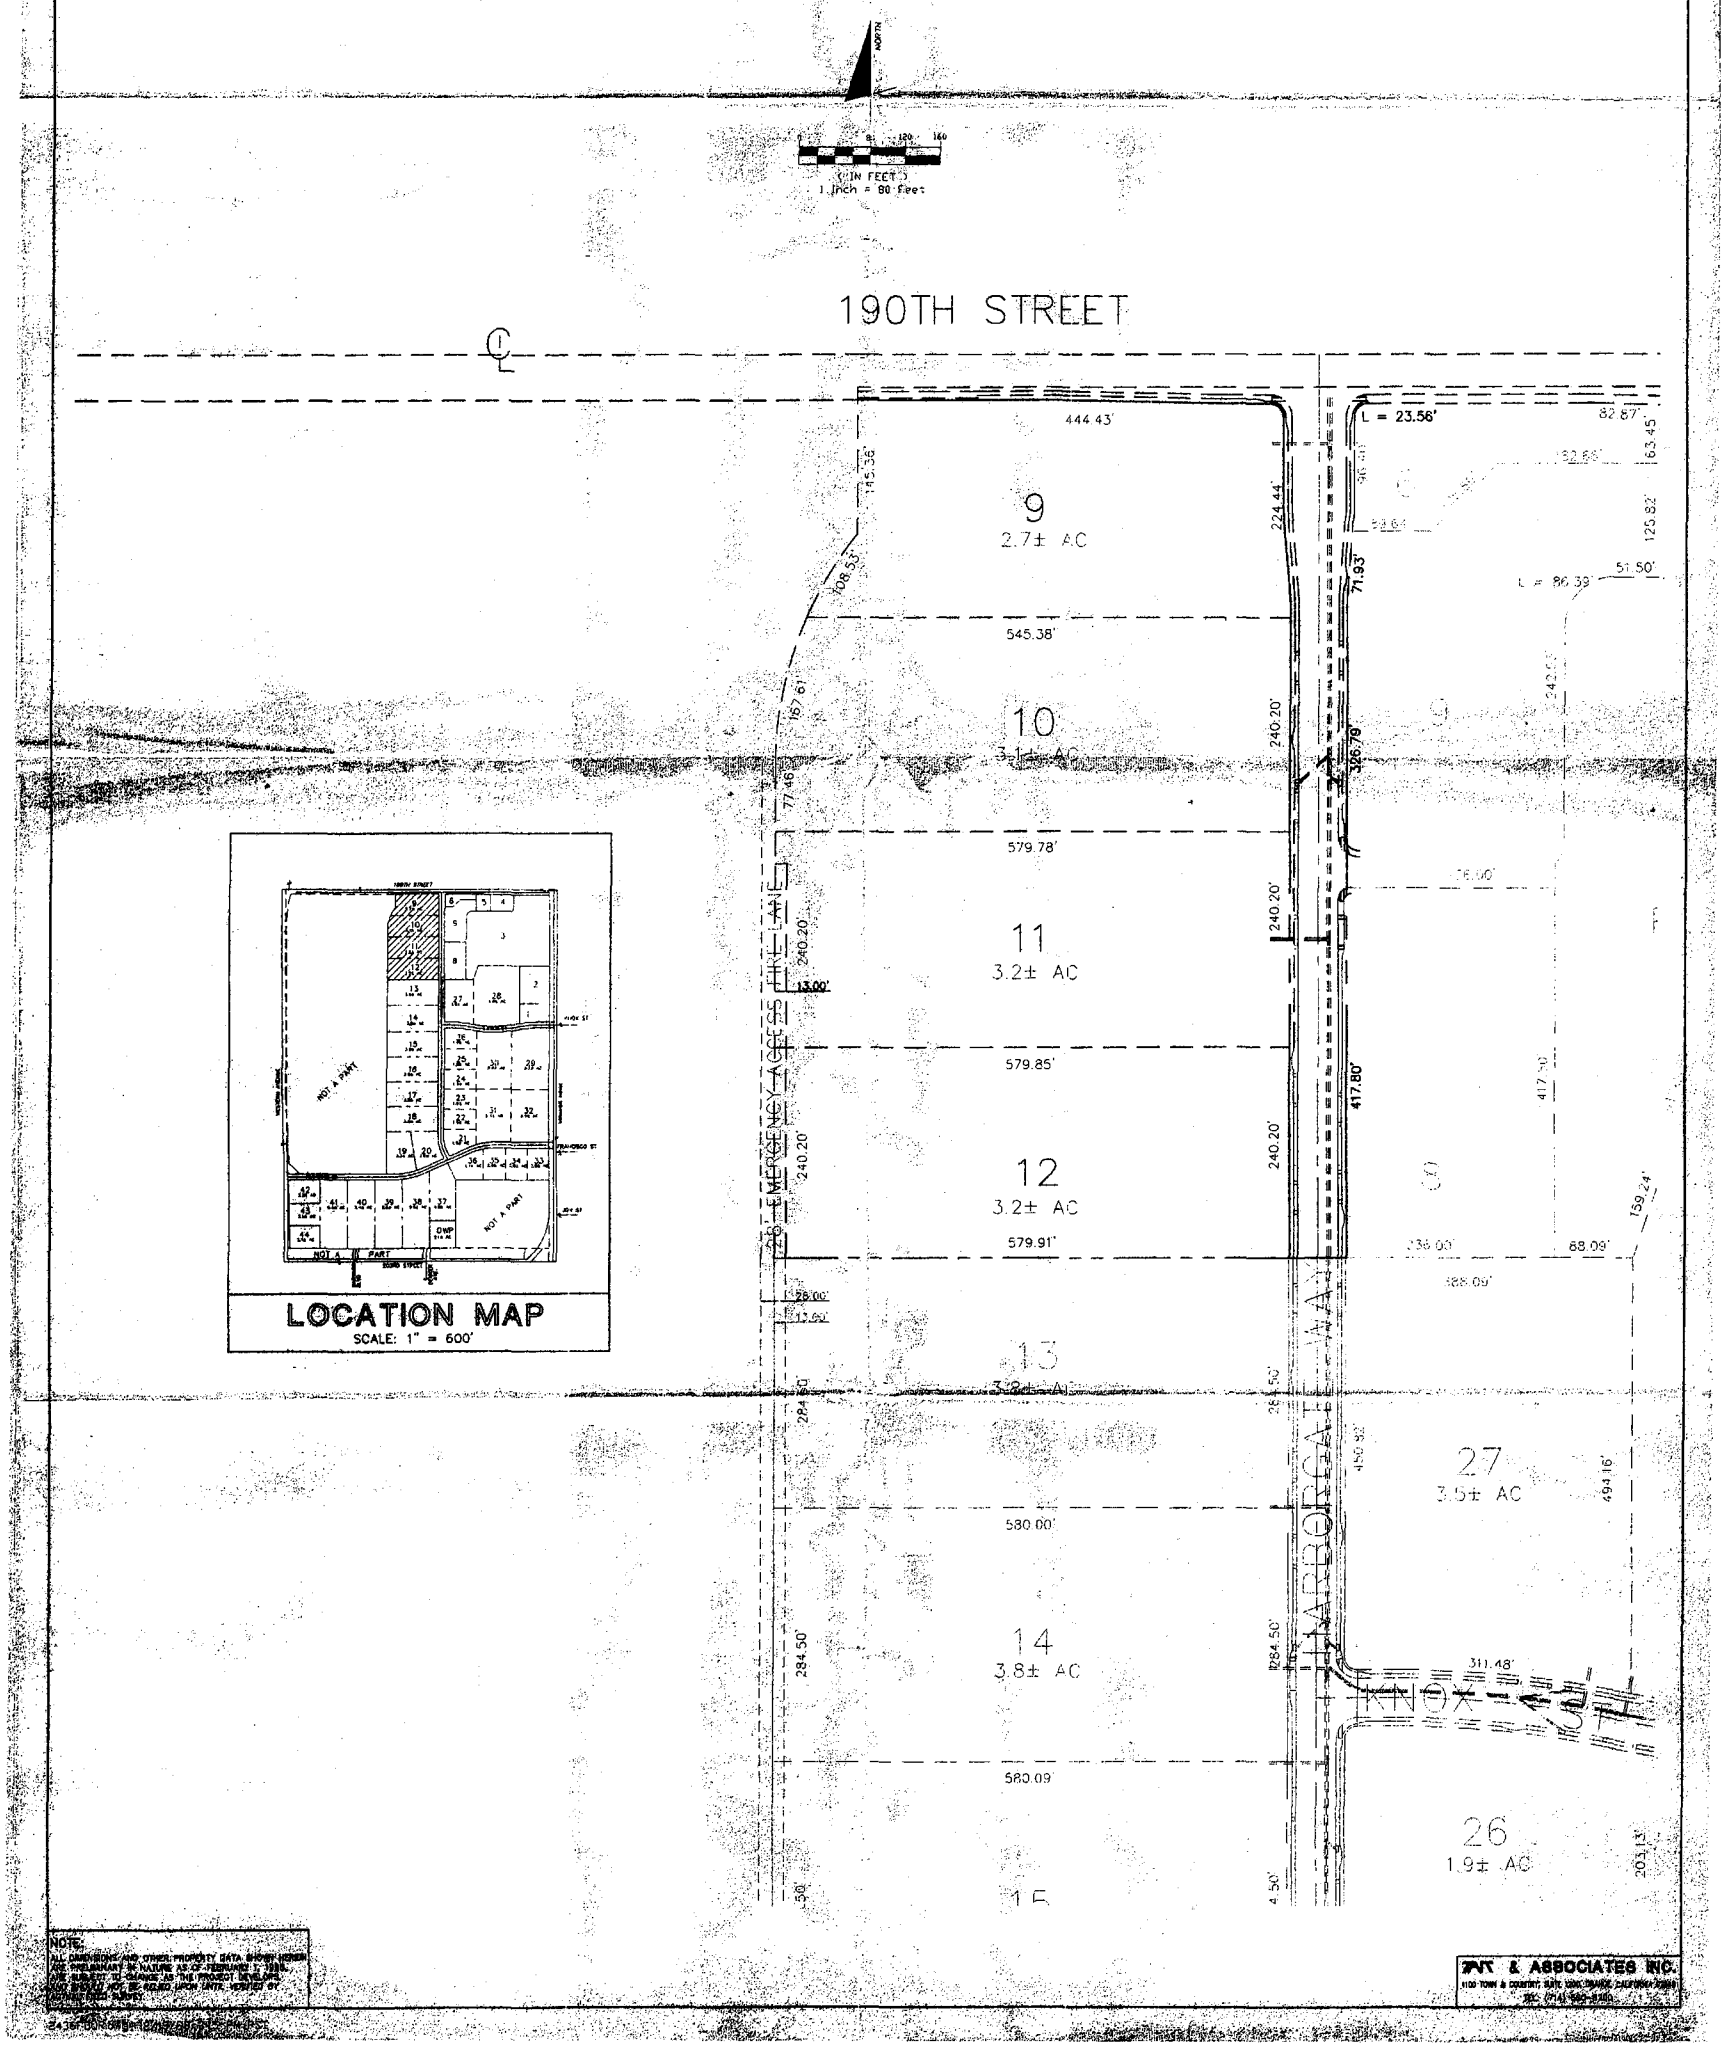
FEBRUARY 1, 1998