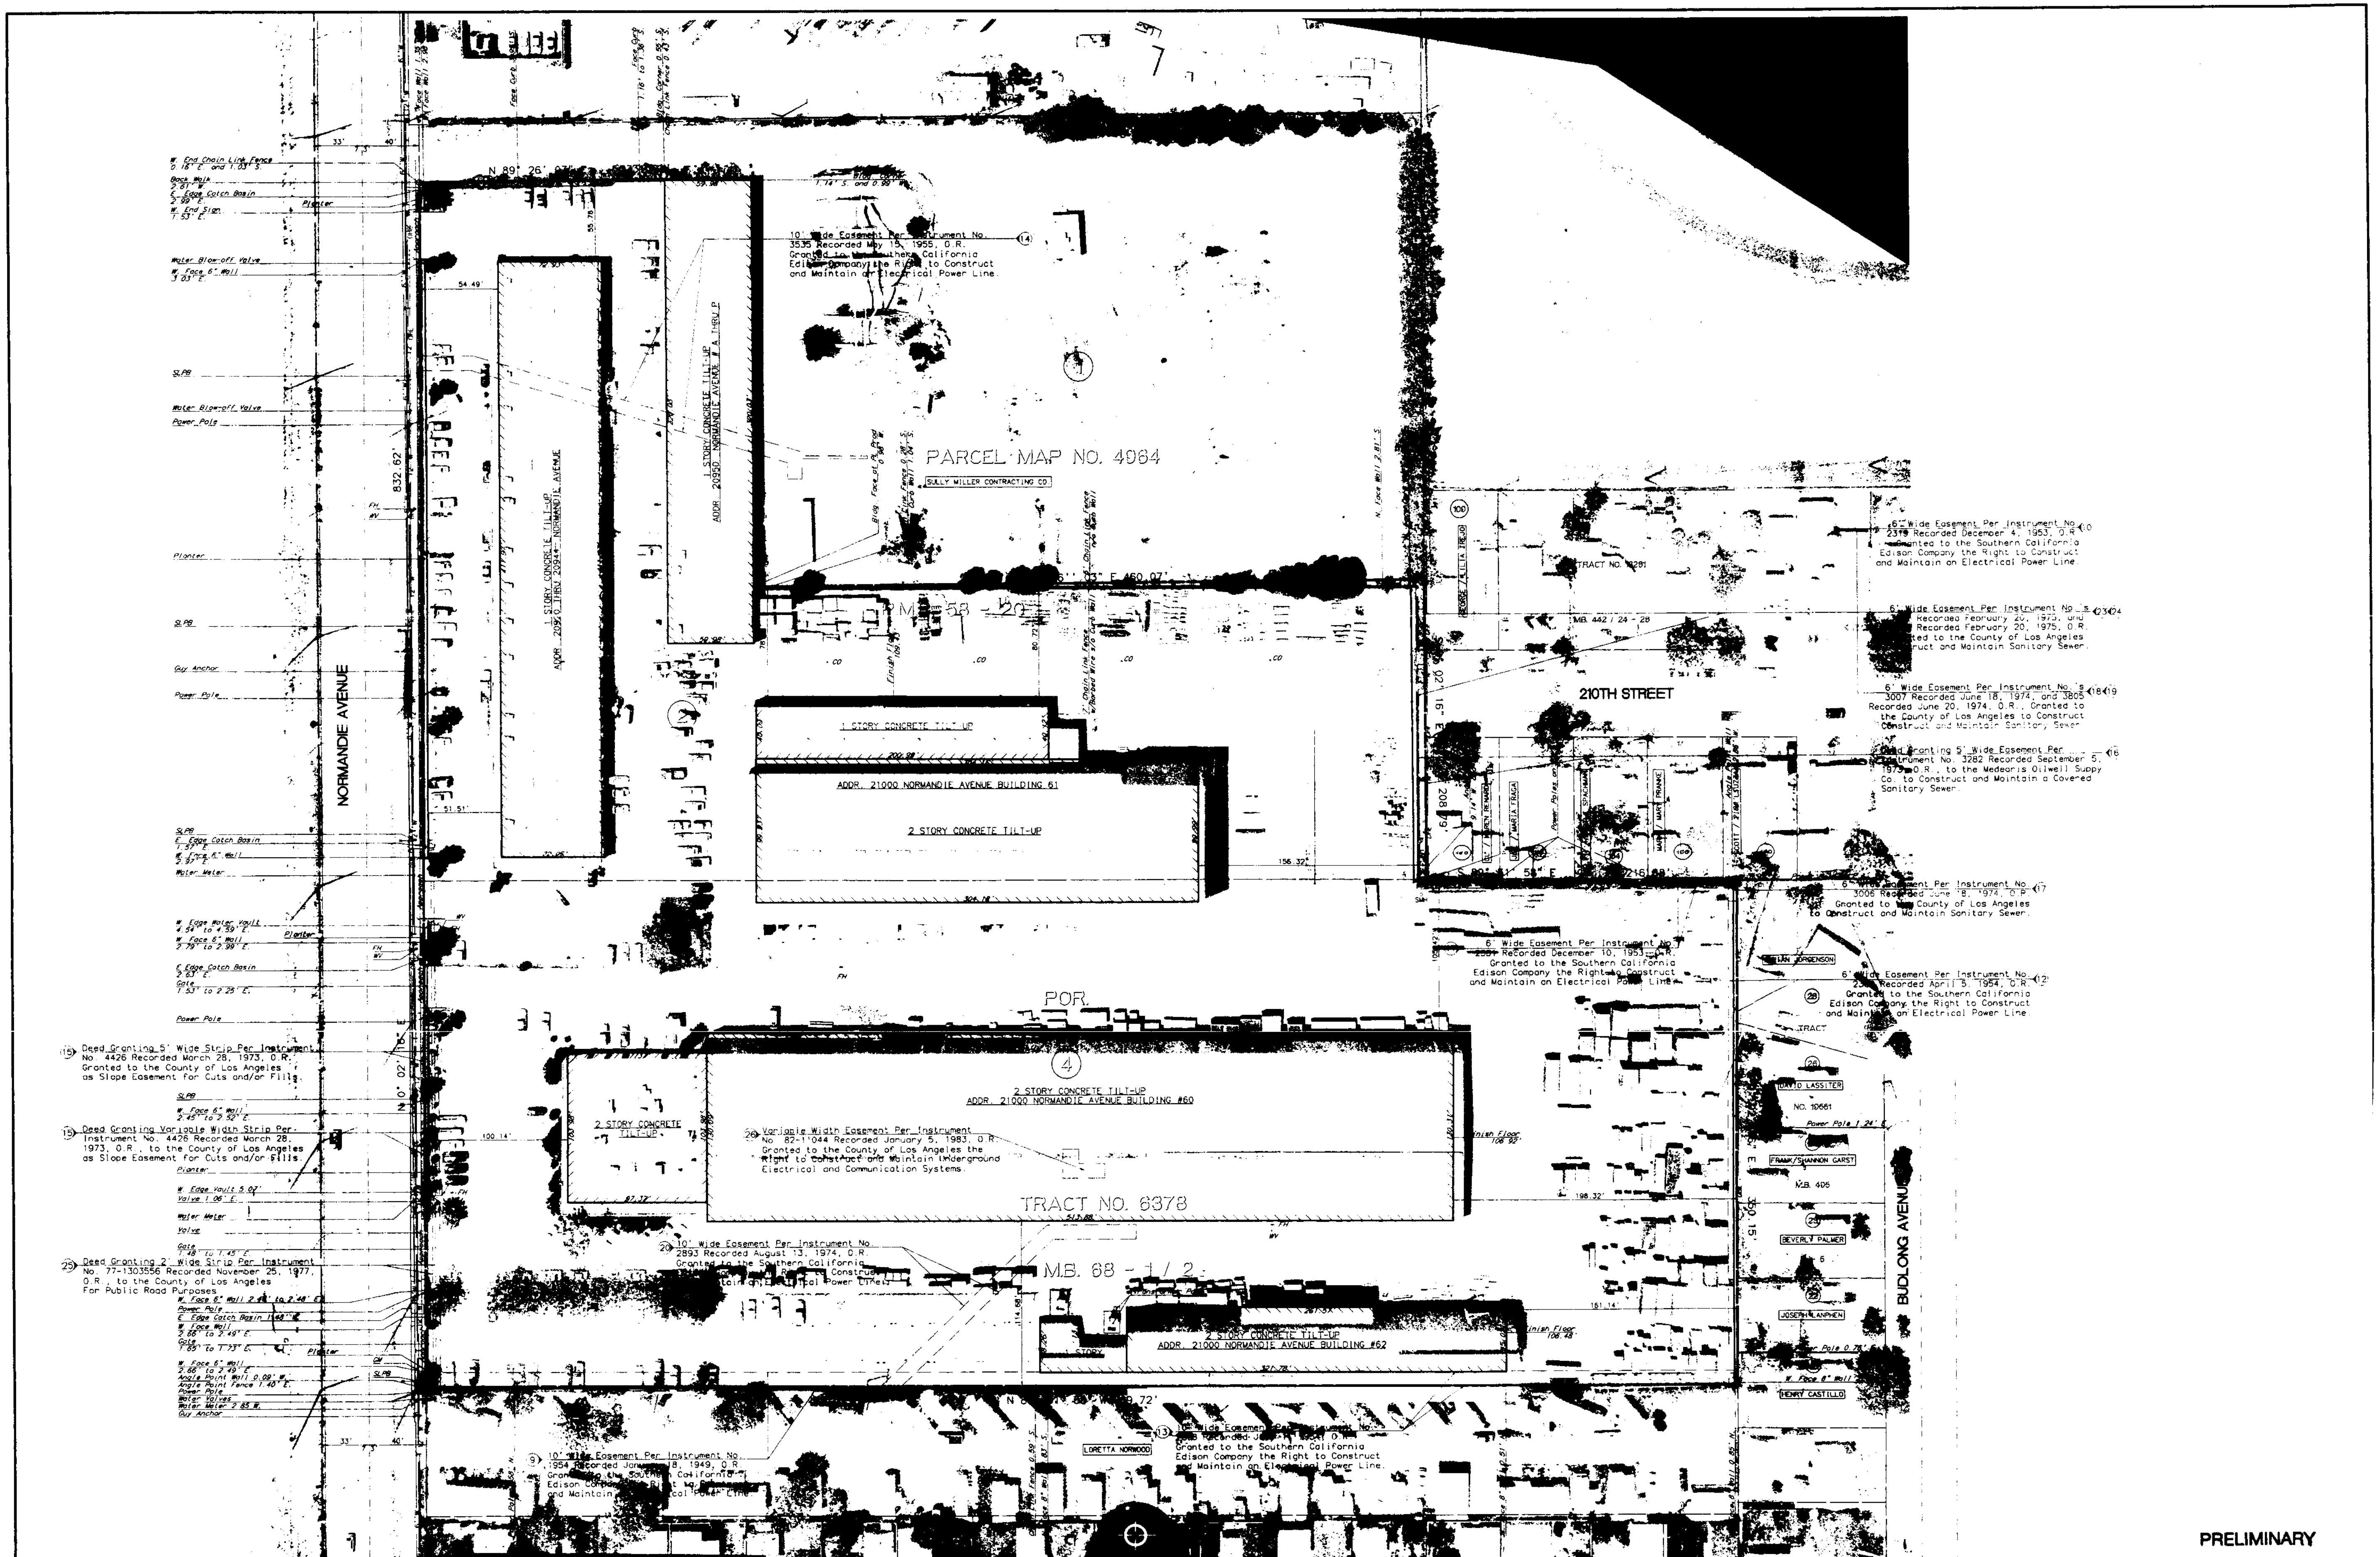

PROFESSIONAL LAND SURVEYOR ROBERT C. OLSON No. 5490 Exp. 9-30-00 STATE OF CALIFORNIA

DESIGNED	DRH
DRAFTED	GRG
CHECKED	RCO

BENCHMARK ASSUMED
FOUND LBT AT THE INTERSECTION OF NORMANDIE AVENUE AND 212TH STREET
ELEV. 100.00 FEET

PSOMAS
11444 West Olympic Boulevard, Suite 750
West Los Angeles, CA 90064-1549
(310) 954-3700 (310) 954-3777 (FAX)

ALTA/ACSM LAND TITLE SURVEY FOR:

PACIFICA CAPITAL GROUP

20920-21000 SOUTH NORMANDIE AVENUE SITE NO. 8

IN THE UNINCORPORATED TERRITORY OF THE COUNTY OF LOS ANGELES STATE OF CALIFORNIA

DATE	JUNE 29, 1999
SCALE	1" = 40'
PROJECT NUMBER	1PAC2603
SHEET	2 OF 2

BOE-C6-0136456

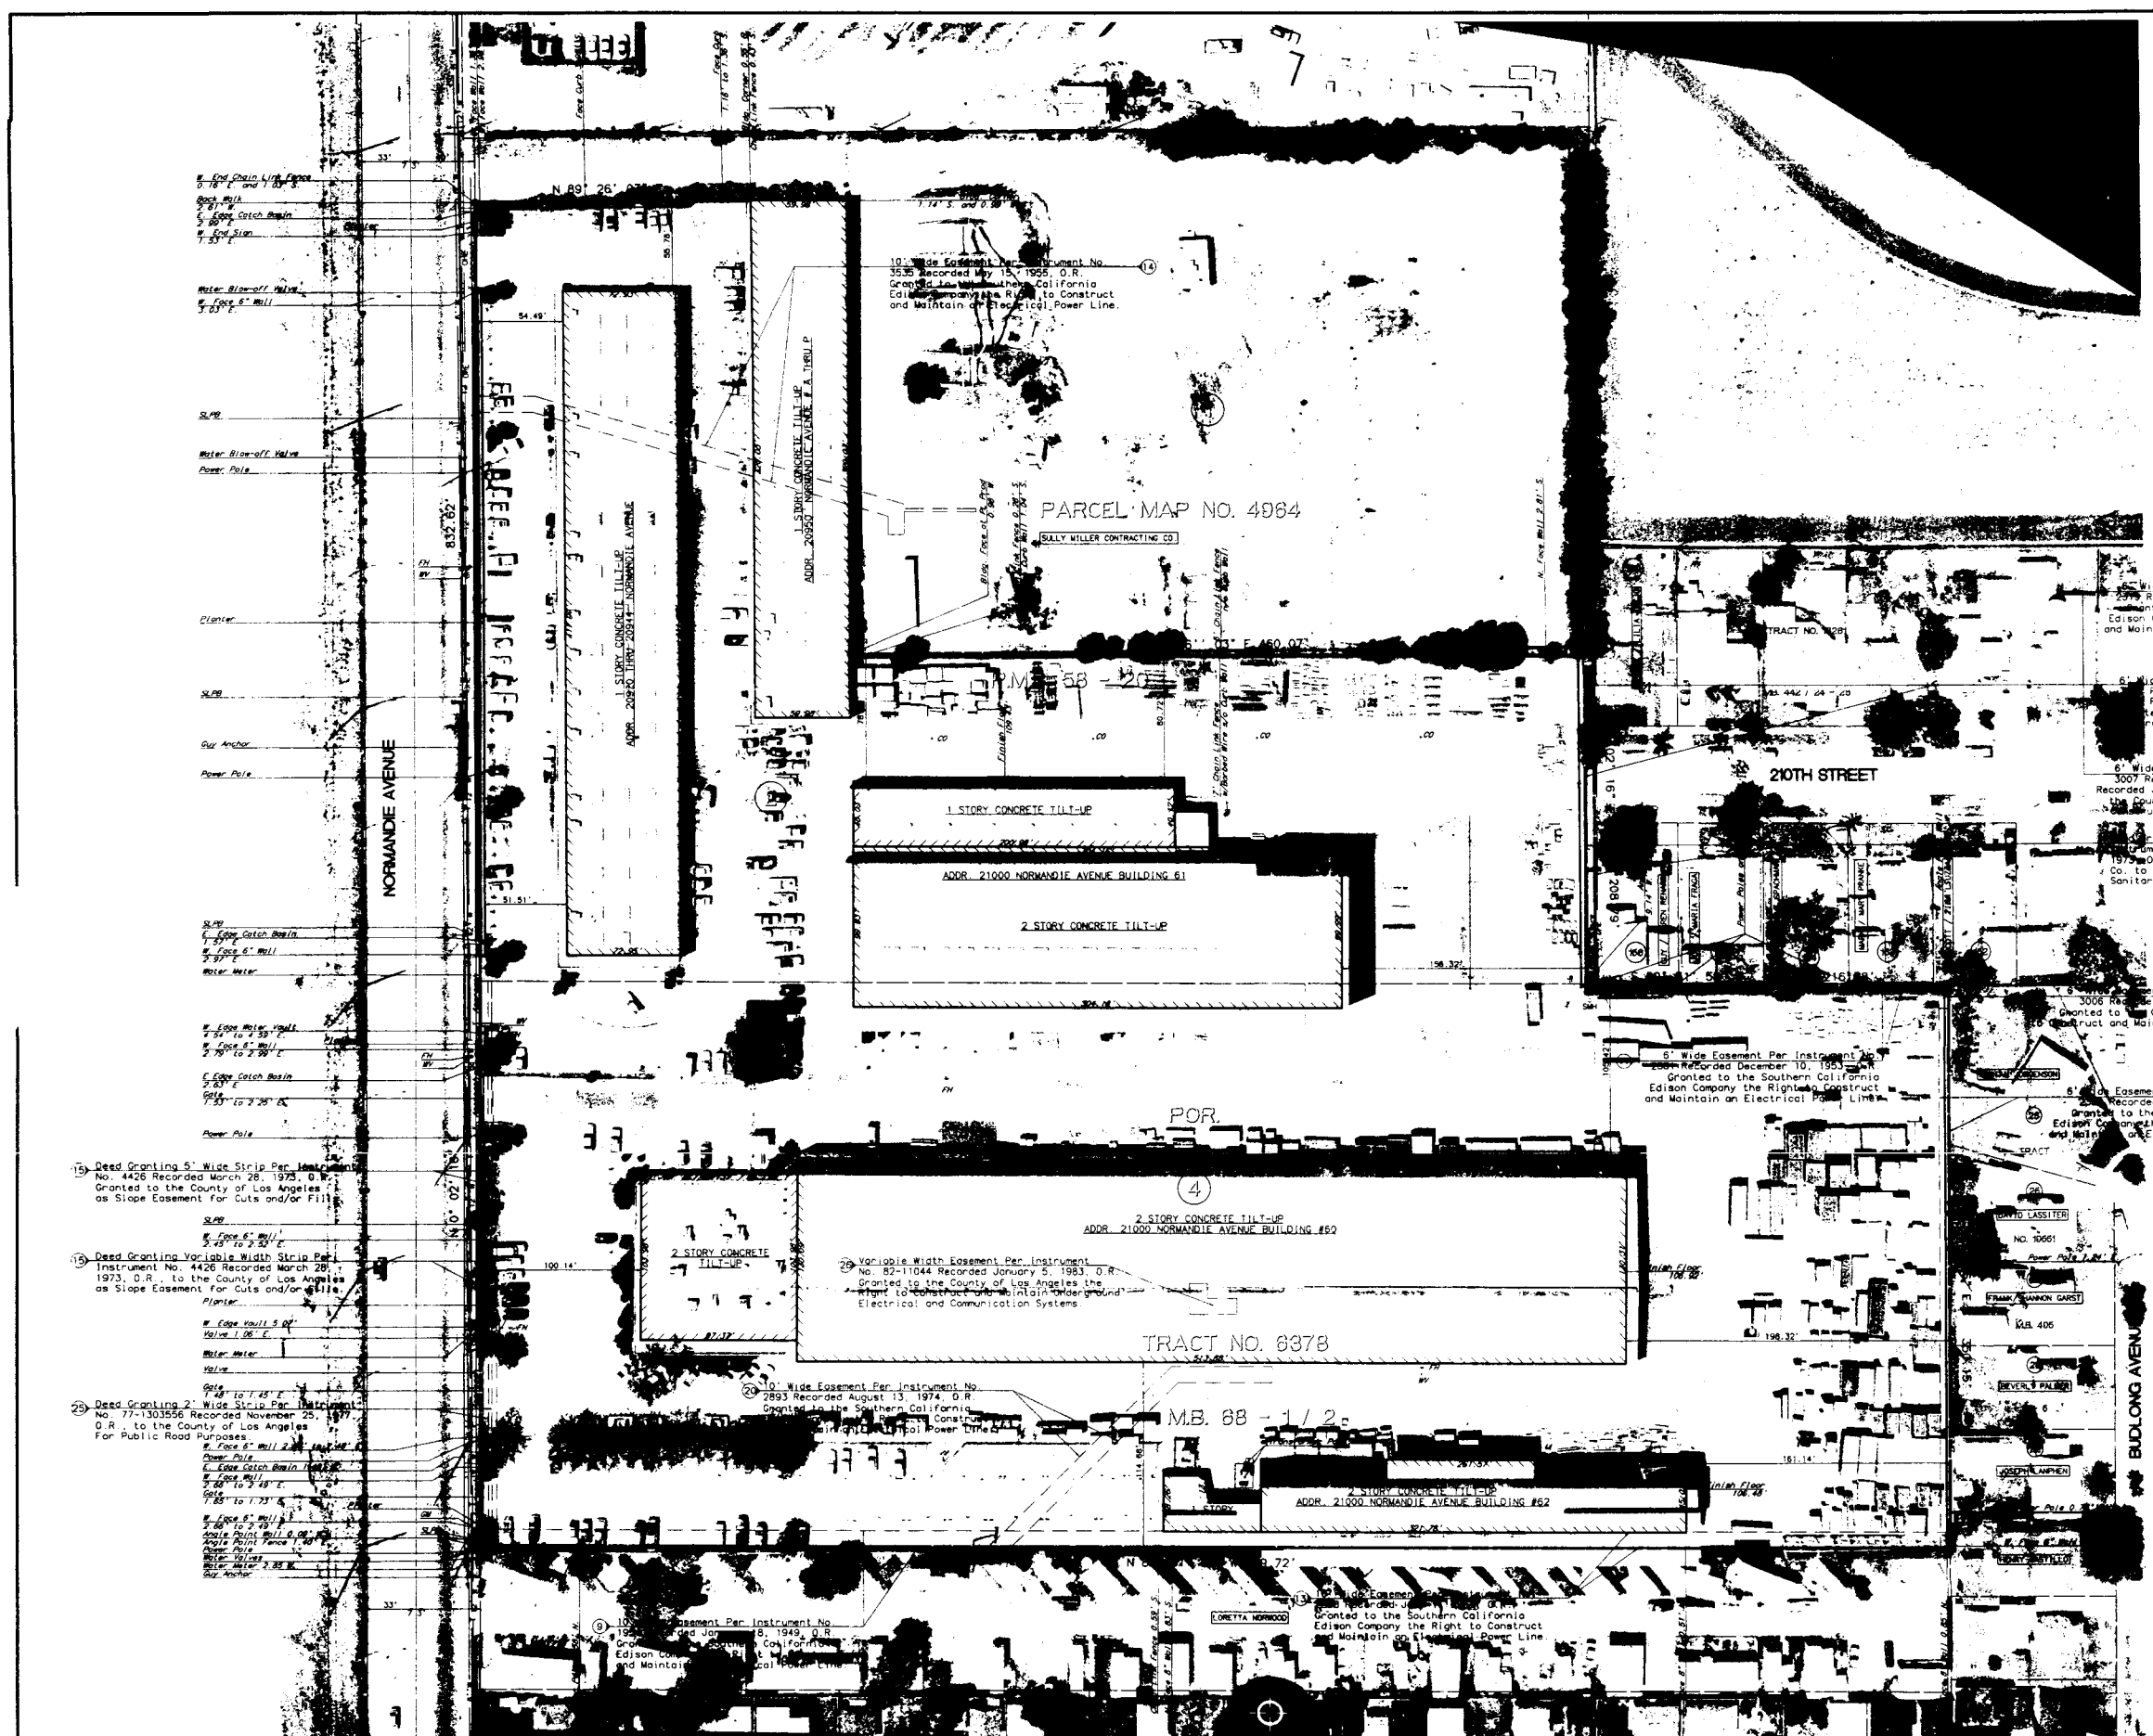

DRAWN	DRH
CHECKED	GRG
CHECKED	RCO

PROFESSIONAL LAND SURVEYOR ROBERT C. GLUNK No. 5490 Exp. 9-30-00 STATE OF CALIFORNIA

REV	DATE	DESCRIPTION	BY	APPD

BENCHMARK ASSUMED
FOUND L&T AT THE INTERSECTION OF NORMANDIE AVENUE AND 212TH STREET
ELEV 100.00 FEET ADJUSTMENT
PLOTTED DATE

PSOMAS
11444 West Olympic Boulevard, Suite 750
West Los Angeles, CA 90064-1549
(310) 954-3700 (310) 954-3777 (FAX)

ALTA/ACSM LAND TITLE SURVEY FOR:

PACIFICA CAPITAL GROUP

20920-21000 SOUTH NORMANDIE AVENUE SITE NO. 8

IN THE UNINCORPORATED TERRITORY OF THE COUNTY OF LOS ANGELES STATE OF CALIFORNIA

DATE: JUNE 29, 1999
SCALE: 1" = 40'
PROJECT NUMBER: 1PAC2603
SHEET 2 OF 2

BOE-C6-0136457