DRAFT - SOIL SAMPLE LOCATIONS S17 - S26 AND ASPHALT SAMPLE LOCATIONS ASP-BULK01 - ASP-BULK05, WITH RESULTS

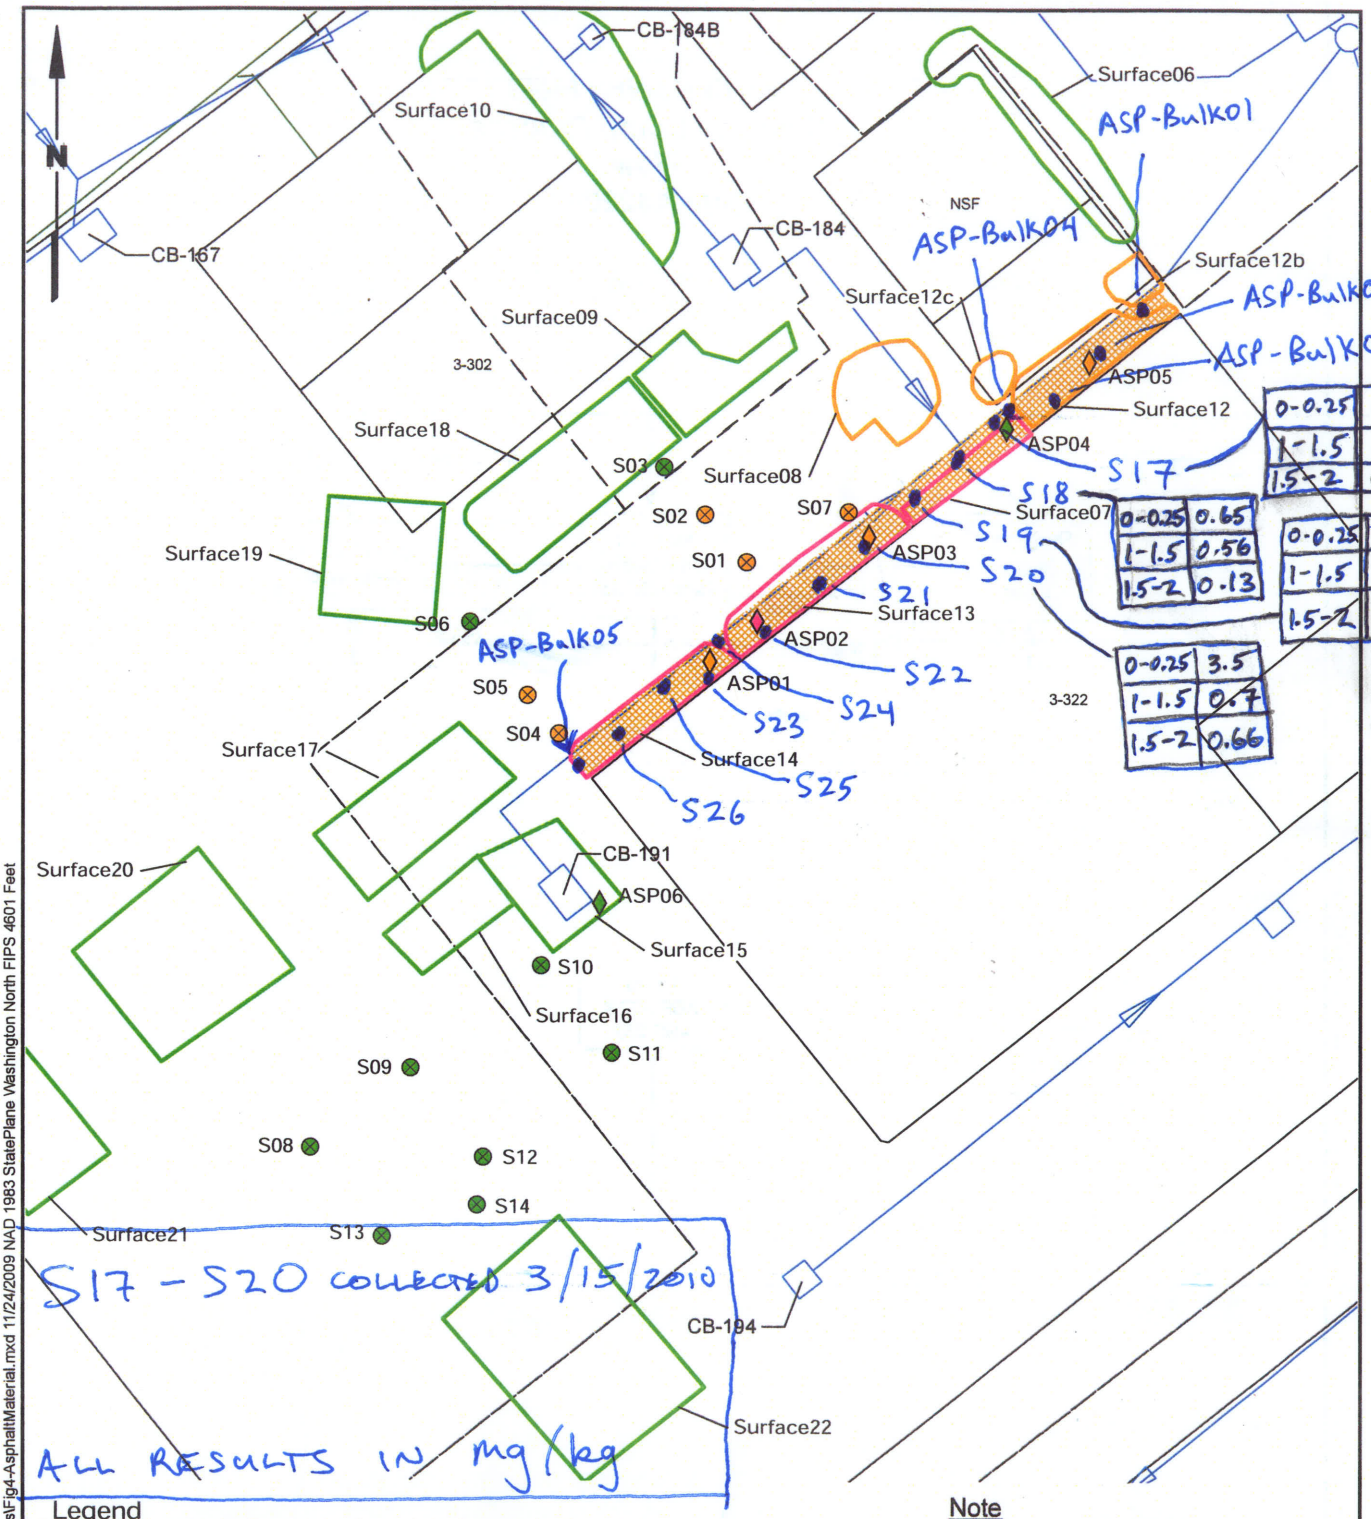

0-0.25	0.30
1-1.5	0.68
1.5-2	0.94

0-0.25	0.65
1-1.5	0.56
1.5-2	0.13

0-0.25	0.76
1-1.5	1.0
1.5-2	1.8

0-0.25	3.5
1-1.5	0.7
1.5-2	0.66

S17 - S20 COLLECTED 3/15/2010

ALL RESULTS IN mg/kg

Legend

- Asphalt Sample Location
- Soil Sample Location
- Asphalt Material to be Cleaned/ Removed as TSCA Waste
- Result < 10 mg/kg
- Result 10-50 mg/kg
- Result ≥ 50 mg/kg

Note

1. Black and white reproduction of this color original may reduce its effectiveness and lead to incorrect interpretation.

0 20 40

Scale in Feet

DRAFT

Y:\Projects\0250820099\091\Mapdocs\Fig4-AsphaltMaterial.mxd 11/24/2009 NAD 1983 StatePlane Washington North FIPS 4601 Feet

LANDAU ASSOCIATES

North Boeing Field Seattle, Washington	Asphalt Material to be Removed or Cleaned Under TSCA	Figure 4