DWG. NO.	REV.	SHT
420412-D902	A	7

REVISIONS

ZONE	LTR	DESCRIPTION	DATE	APP'D
	A	5'-5 WAS 5'-11 & 5'-11 WAS 6'-5	8-28-90	DSC
	B	SHIPPING MARKS ADDED	7/8/91	[illegible]

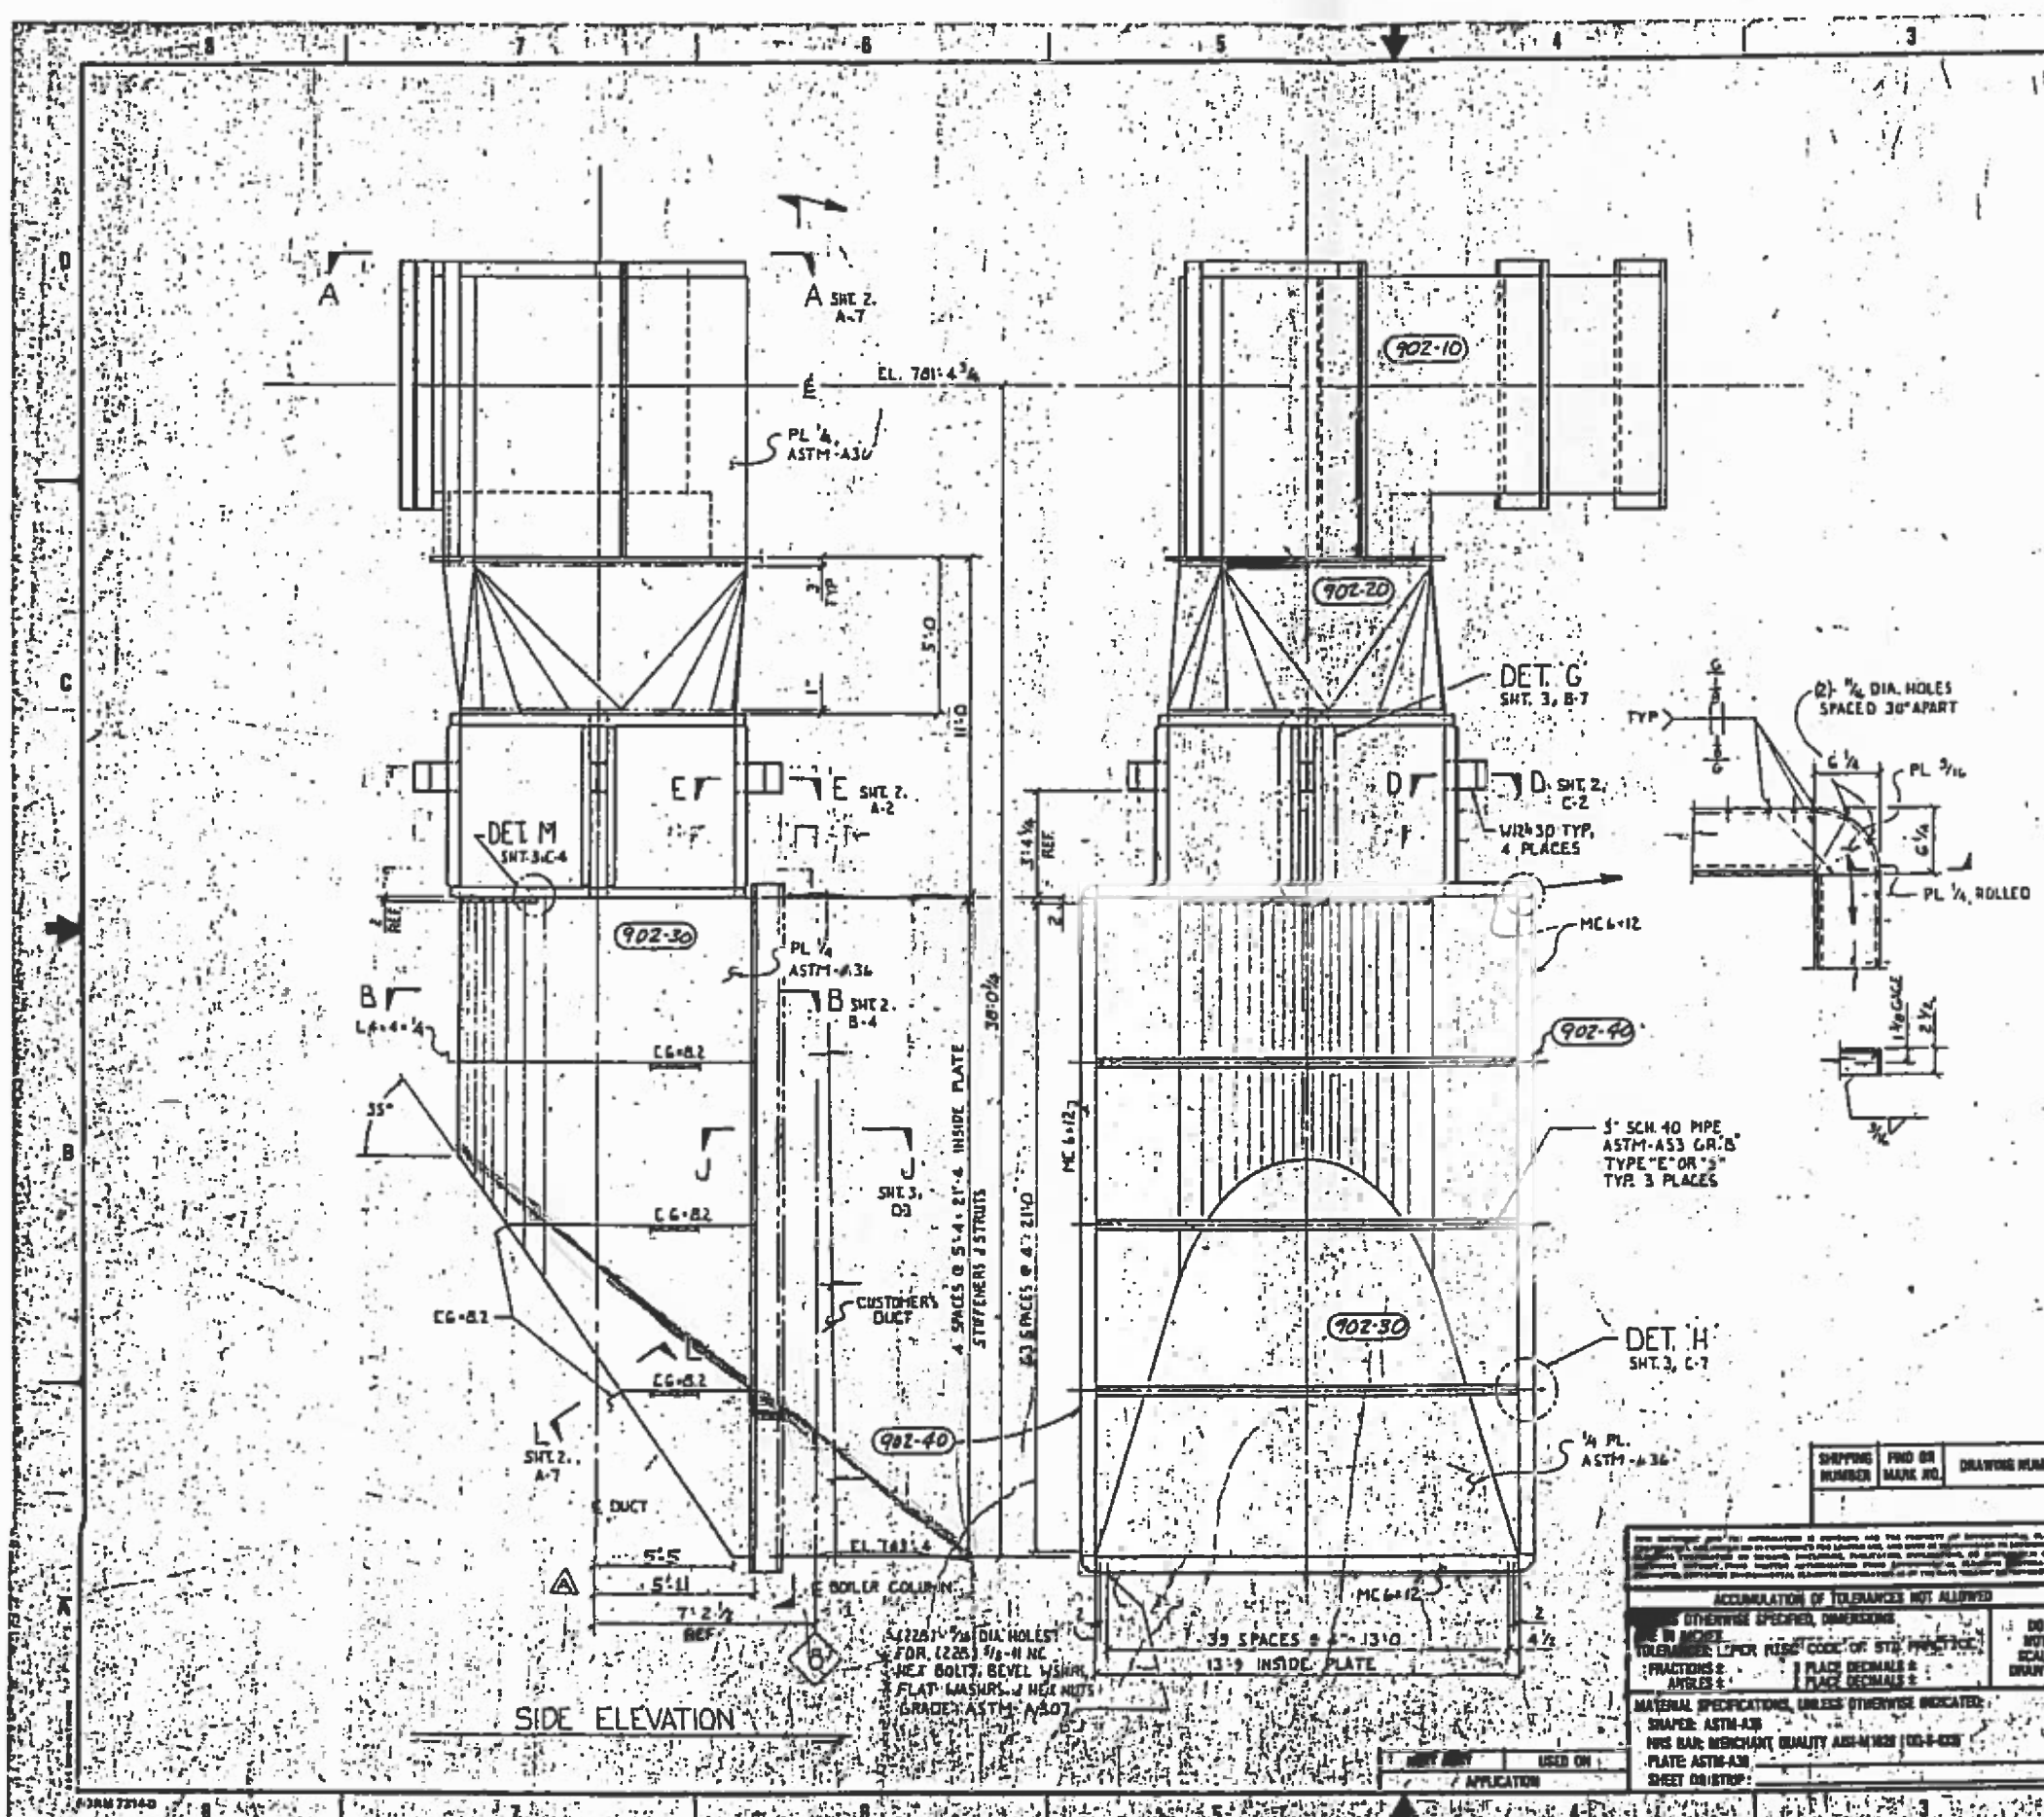

NOTES:

1. ALL WELDING PER SPECIFICATION PA2633.
2. G.T. DENOTES GAS TIGHT.
3. PAINT PER 420412-A30. AS NOTED.
4. ALL HOLE LOCATING DIMENSIONS TO HAVE +/- 1/16" TOLERANCE.
5. SHIPPING NUMBER SHALL BE PAINTED ON EACH SHIPPING ITEM WITH YELLOW WEATHERPROOF PAINT.
6. ALL BLOCKS AND COPES TO BE PER AISC STANDARD.
7. ALL HOLES AS NOTED. DO NOT BURN HOLES IN STRUCTURAL SHAPES.
8. BURRS TO BE GROUND SMOOTH, AND FLANGES DAMAGED FROM BLOW-THRU MUST BE REPAIRED.
9. SEE DWG. 420412-D930 FOR INLET DUCT SUPPORT INSTALLATION.

2520 RECEIVED JUL 22 1991 TD/OR

CONTRACT 21-2876 AREA OP P.O. # VII 21-2876-SRY 7/1/91 MR

WTI JUL 17 1991 RECEIVED

CONTROL # V-02-[illegible]

SHIPPING NUMBER	FIND OR MARK NO.	DRAWING NUMBER	QUANTITY REQ'D	CODE IDENT.	DESCRIPTION	MAT'L/REMARKS	PAGE/SOURCE	LINE

PARTS LIST

USED ON	APPLICATION

ACCUMULATION OF TOLERANCES NOT ALLOWED

UNLESS OTHERWISE SPECIFIED, DIMENSIONS ARE IN INCHES. TOLERANCES: LINEAR PER ASME Y14.5M-1982 FRACTIONS ± ANGLES ± PLACE DECIMALS ± PLACE DECIMALS ±

DO NOT SCALE DRAWING

MATERIAL SPECIFICATIONS, UNLESS OTHERWISE INDICATED: SHAPES: ASTM-A36 HRS BAR: MERCHANT QUALITY ASTM-A575 GR.1-8 PLATE: ASTM-A36 SHEET OR STRIP:

M.R. NO. 420412-035

CONTINGENT NO.: PAINT PER 420412-A30 AS NOTED

	BY	DATE
DRAWN	ACU	07-20-90
CHECKED	K	08-27-90
APPROVED	DSC	8-23-90
APPROVED		
APPROVAL		
APPROVAL		

ENVIRONMENTAL ELEMENTS CORPORATION P.O. Box 1315 Baltimore, Md 21203 USA

INLET DUCT ARRANGEMENT

SIZE	FROM MR.	DRAWING NO.	REV.
D		420412-D902	B

SCALE N.T.S. SHEET 1 OF 3