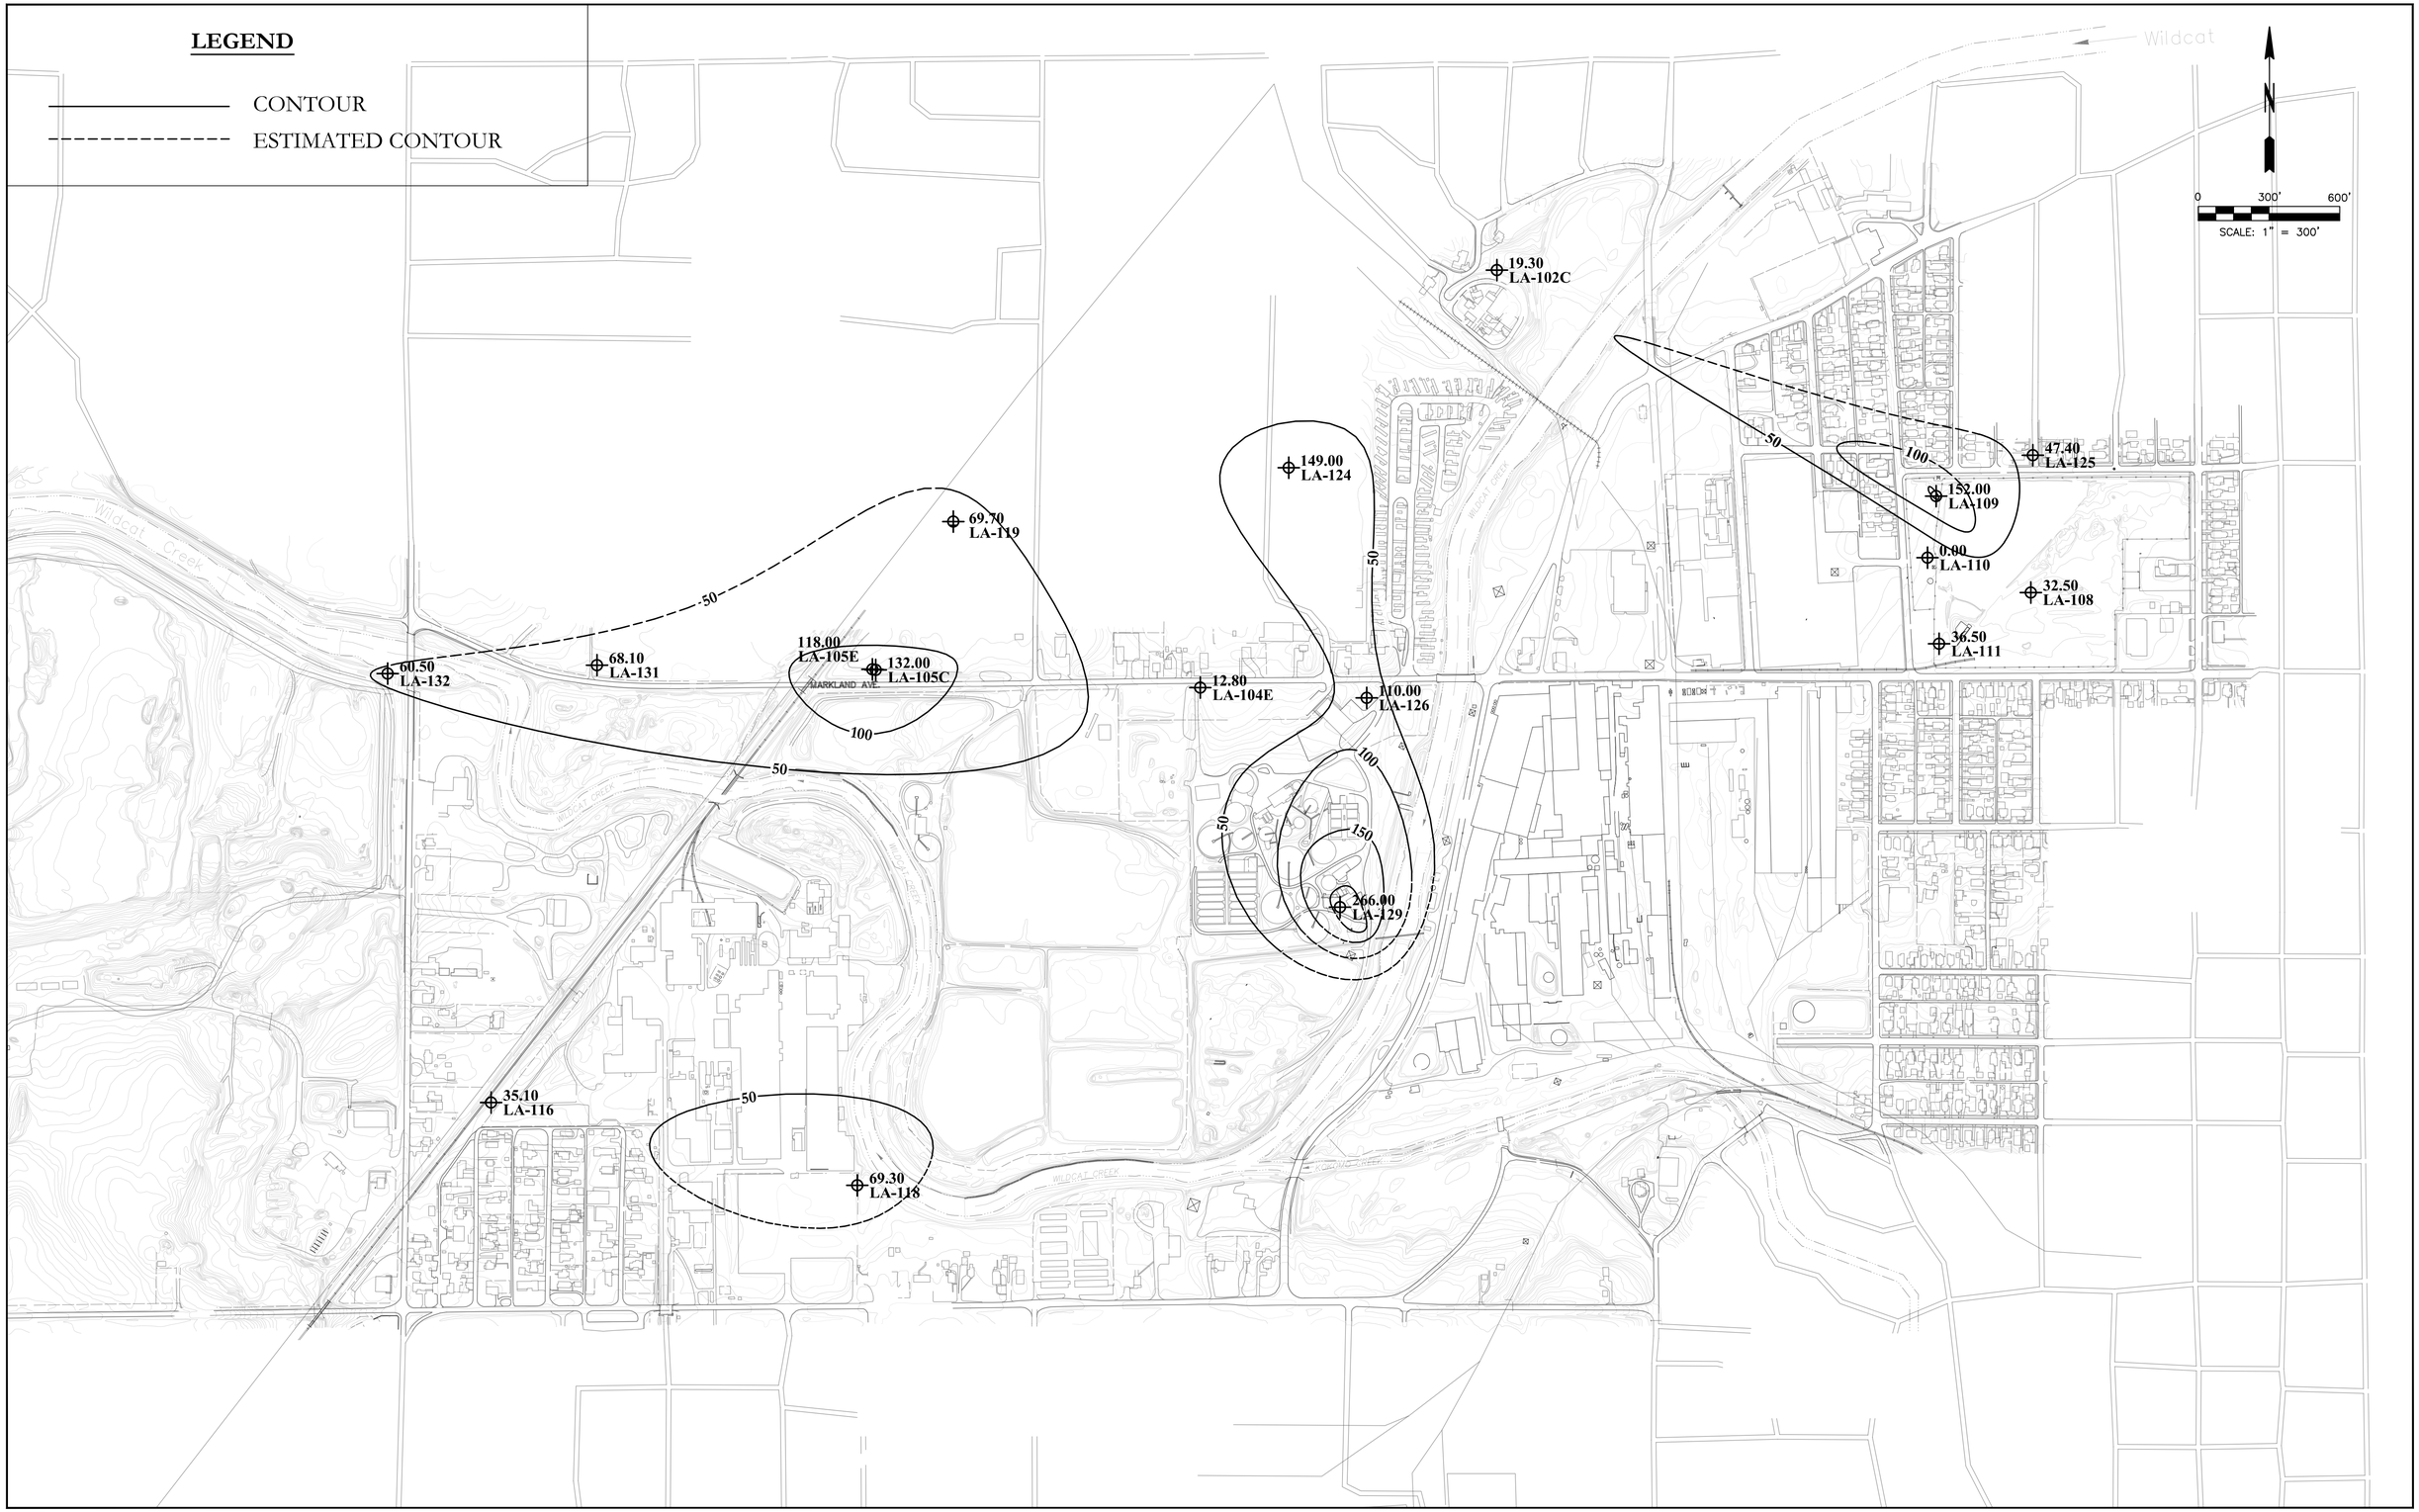

NOTES: COLLECTED BETWEEN 10/5–10/14/2014
CONCENTRATIONS PRESENTED IN ug/L
0.00 DENOTES NON–DETECT
REMEDIATION GOAL FOR Mn IS 50 ug/L

REVISIONS		
NO.	ITEM	DATE

SCALE:	1" = 300'
DRAWN BY:	SFG
CHECKED BY:	SFG
DATE:	1/11/2016

McClure Engineering Associates, Inc.
2728 Grand Avenue Waukegan, Illinois 60085–2495
TEL 847–336–7100 FAX 847–336–7155
Design Firm License: Illinois 184–000816
Copyright 2014 by McClure Engineering Associates, Inc.

LOWER AQUIFER: Fall 2015 Mn POTENTIOMETRIC MAP
CONTINENTAL STEEL SUPERFUND

KOKOMO JOB NUMBER: 02–18–15–180 INDIANA

W:\dwg\IN\KK\Continental\CONTINETAL STEEL MAPS FALL_2015.dwg 1/12/2016 2:30 PM