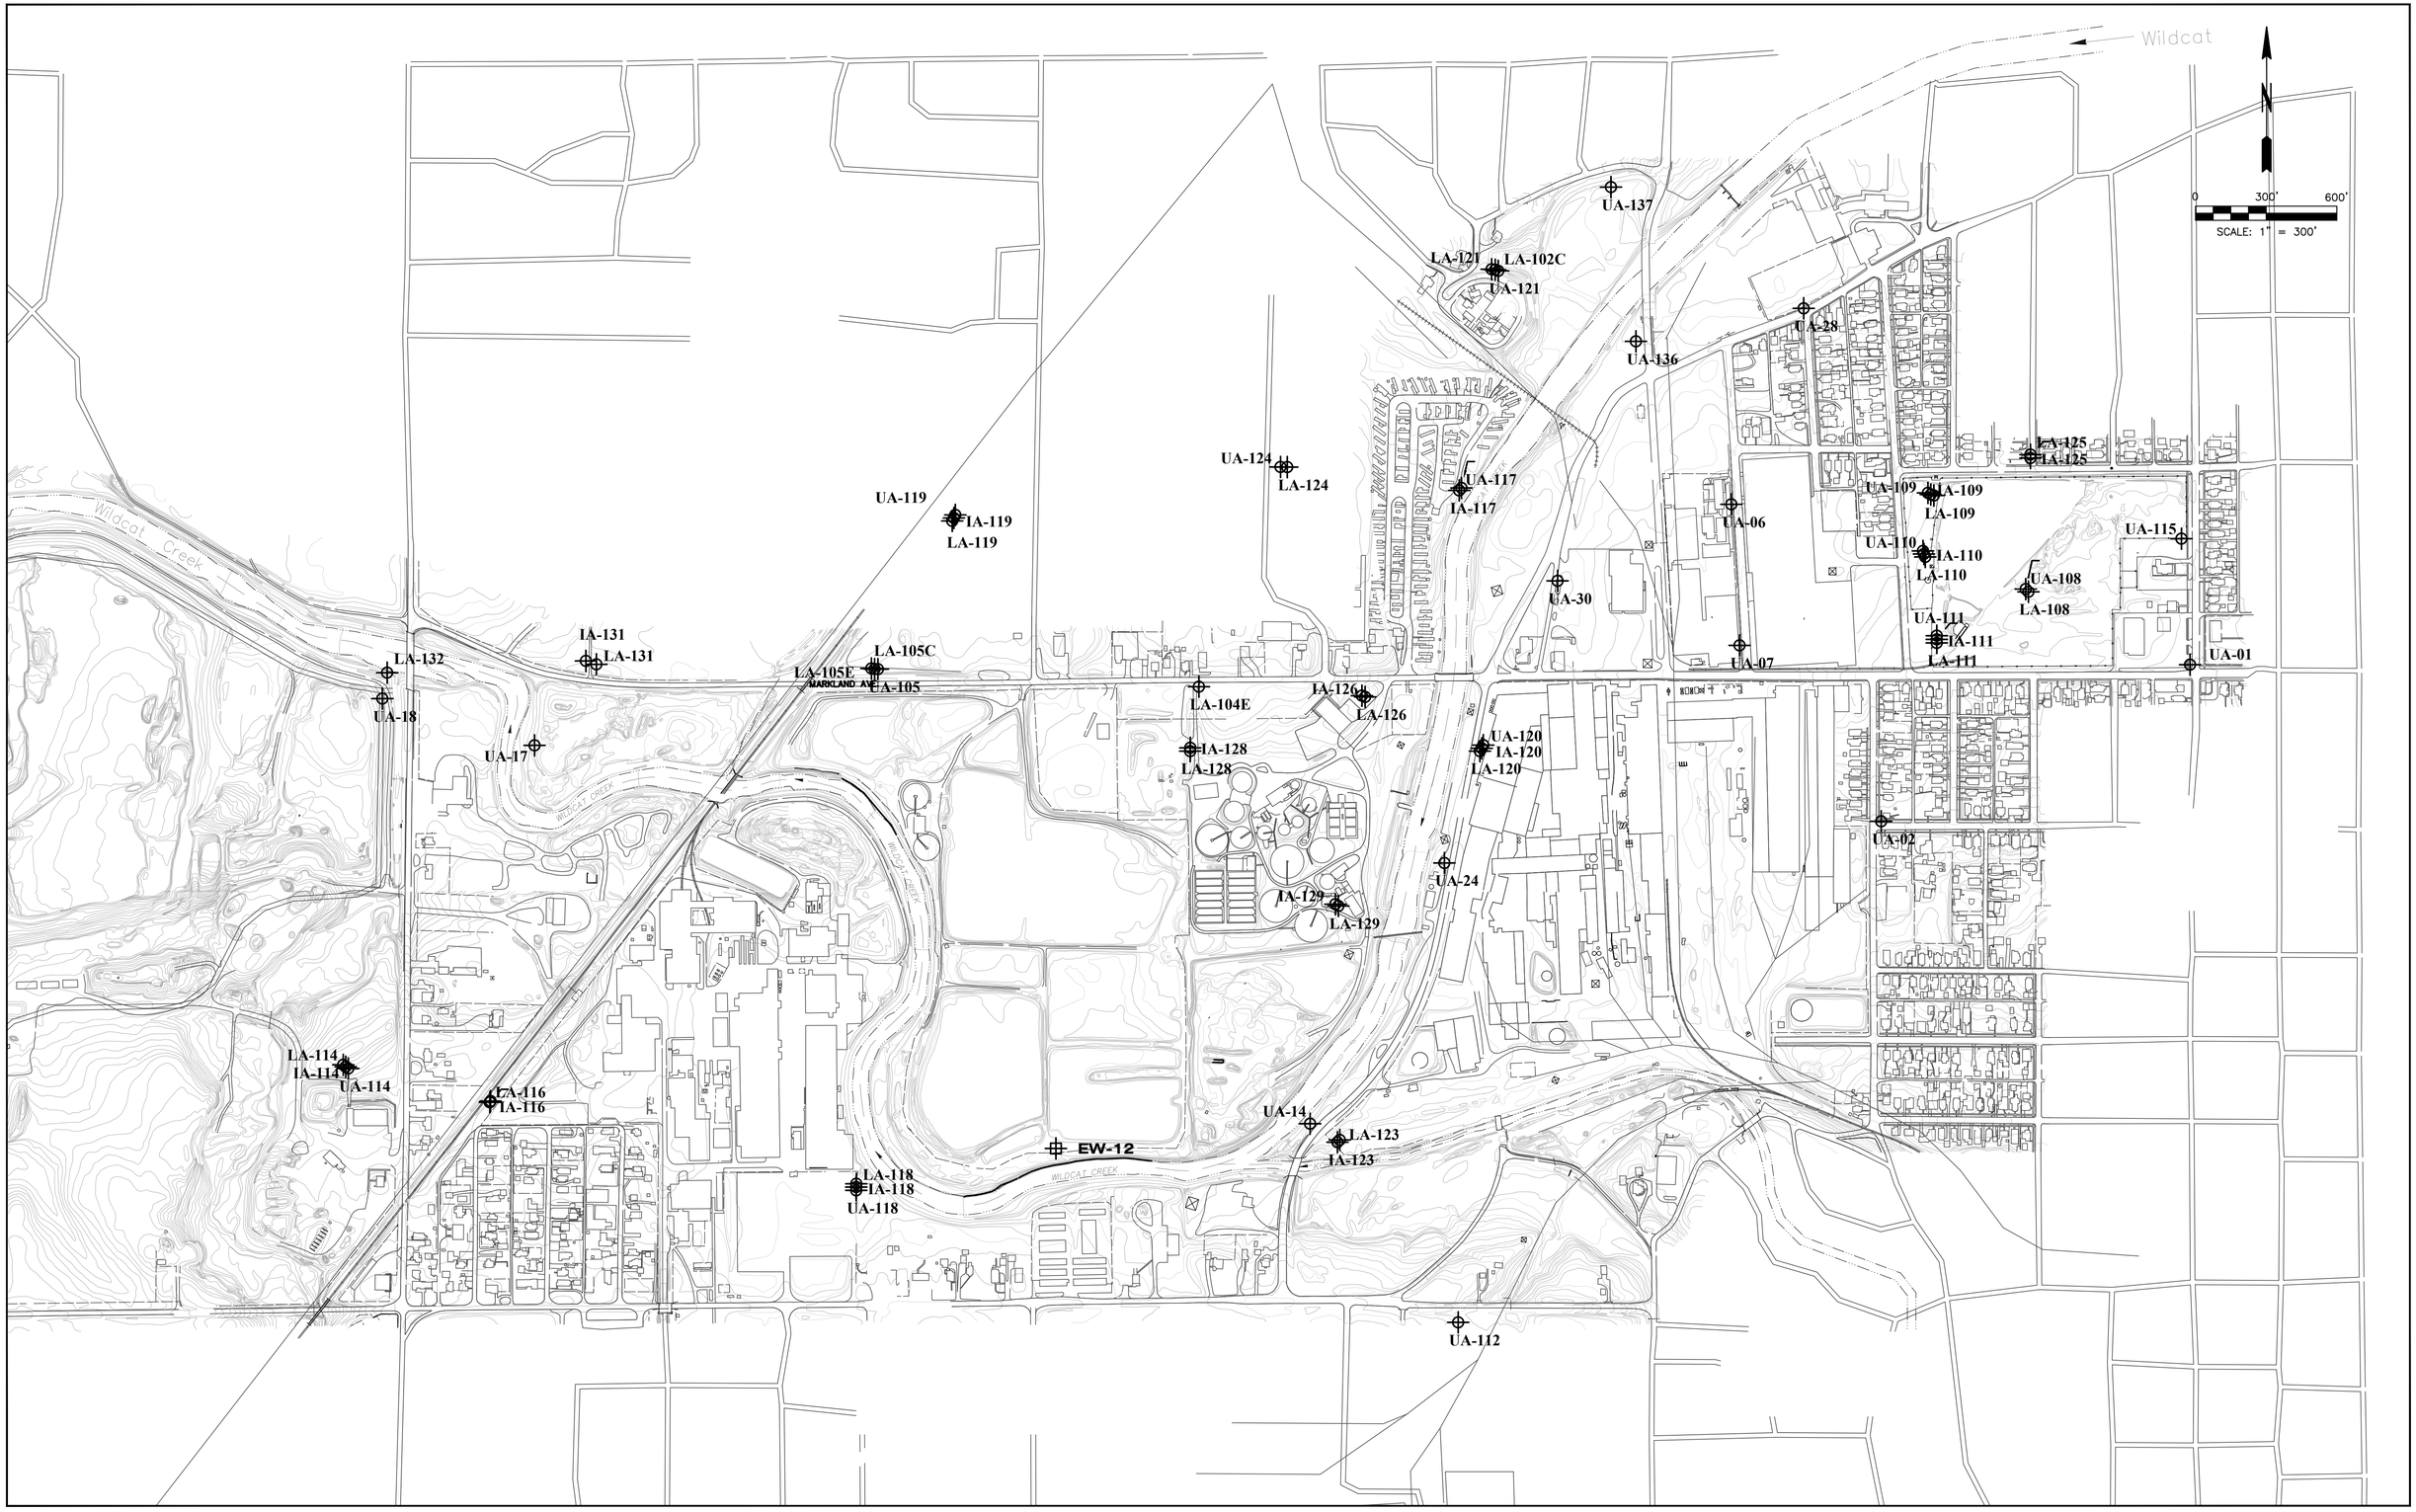

REVISIONS		
NO.	ITEM	DATE

SCALE:	1" = 300'
DRAWN BY:	SFG
CHECKED BY:	SFG
DATE:	1/11/2016

McClure Engineering Associates, Inc.
2728 Grand Avenue Waukegan, Illinois 60085-2495
TEL 847-336-7100 FAX 847-336-7155
Design Firm License: Illinois 184-000816
Copyright 2014 by McClure Engineering Associates, Inc.

LONG TERM MONITORING WELL MAP
Fall 2015 Groundwater
CONTINENTAL STEEL SUPERFUND

KOKOMO JOB NUMBER: 02-18-15-180 INDIANA

W:\dwg\IN\KK\Continental\CONTINETAL STEEL MAPS FALL_2015.dwg 1/15/2016 9:51 AM