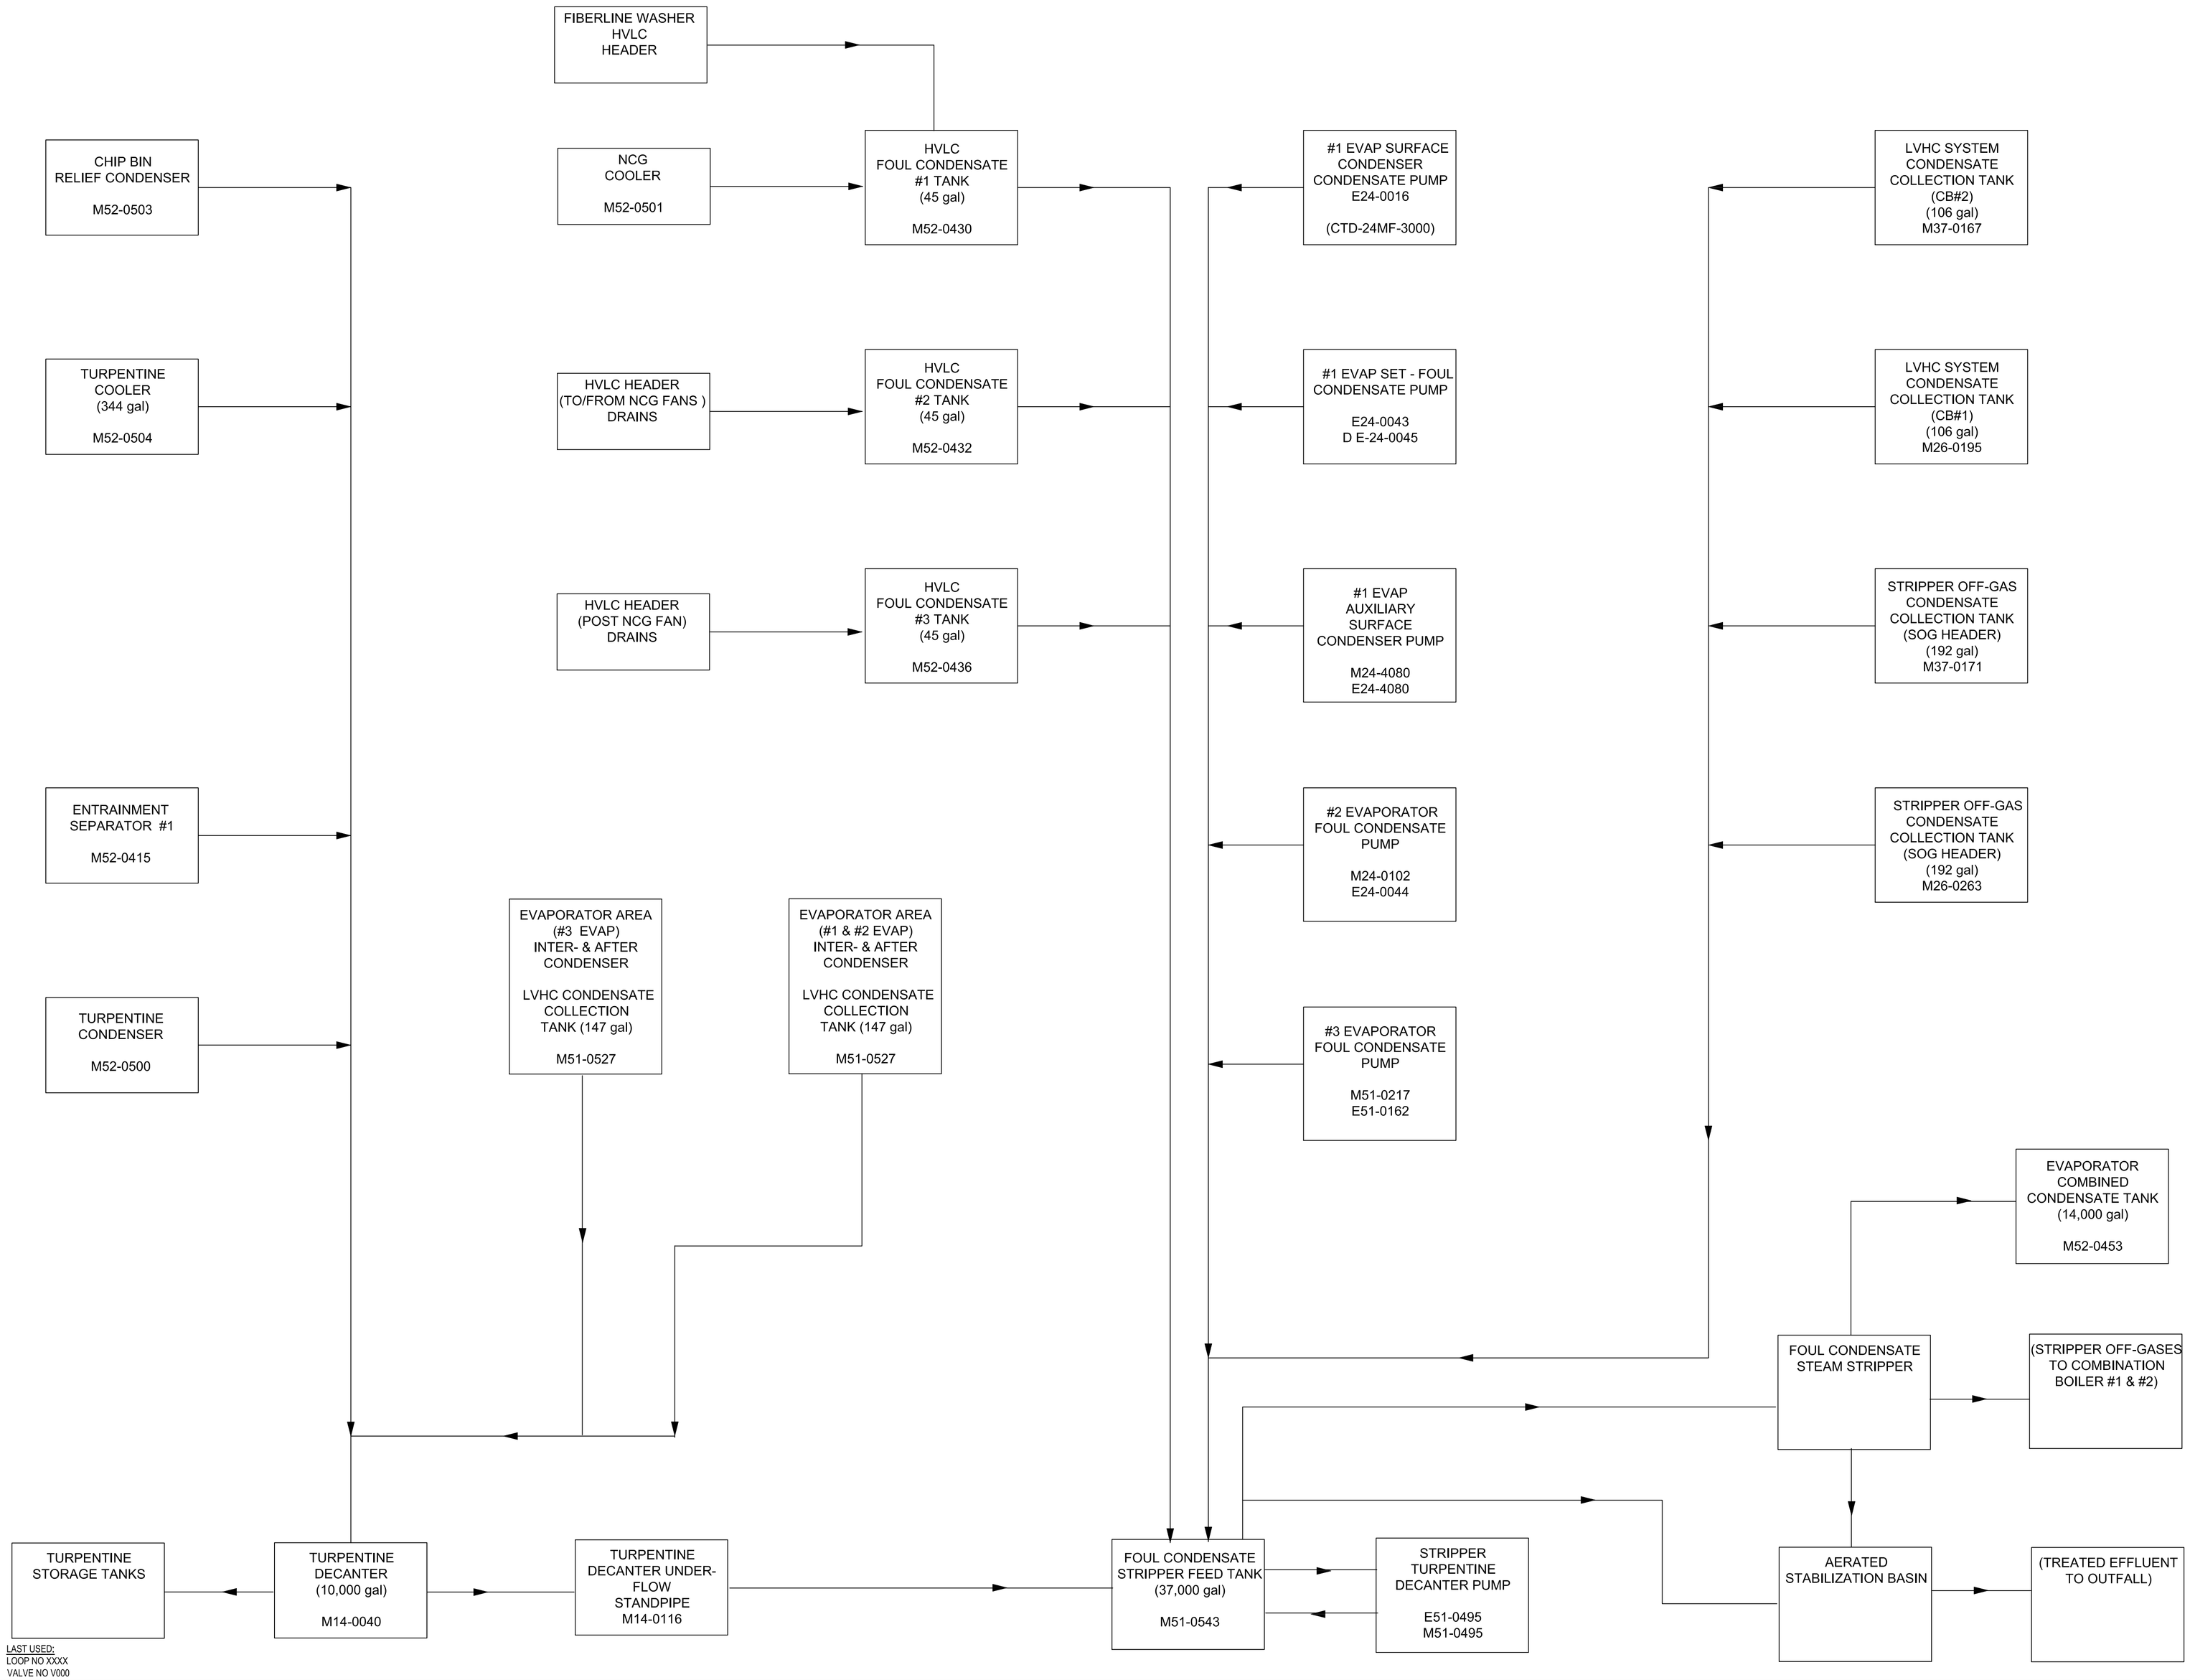

LAST USED:
LOOP NO XXXX
VALVE NO V000

NOTES:

FOR REFERENCE ONLY

ISSUED FOR APPROVAL

BY _____ DATE _____

NO.	DATE	REVISIONS	DWN.	APP
A	02/14/22	RELEASED FOR APPROVAL	AFW	XX
A	02/09/22	RELEASED FOR APPROVAL	SGF	XX

DRAWN BY SGF	DATE 01/31/22	CHECKED BY AFW	DATE 02/09/22
DESIGNED BY AFW	DATE 02/09/22	APPROVED BY APPDBY	DATE APPBYDATE

THIS DRAWING MAY CONTAIN CONFIDENTIAL AND PRIVILEGED INFORMATION FOR THE SOLE USE OF THE INTENDED RECIPIENT. ANY REVIEW, USE, REPRODUCTION, DISTRIBUTION, OR DISCLOSURE BY OTHERS IS STRICTLY PROHIBITED.

NEW INDY CONTAINERBOARD

LVHC_AND_HVLC_SOURCE
BLOCK_FLOW_DIAGRAM
FOR_REFERENCE_ONLY
DWGTITLE4

SCALE:	PROJECT NUMBER	ENGINEERING DRAWING NO.	
NA	NA	CTD-10MF-4004	
		CLIENT DRAWING NO. NA	REV. A