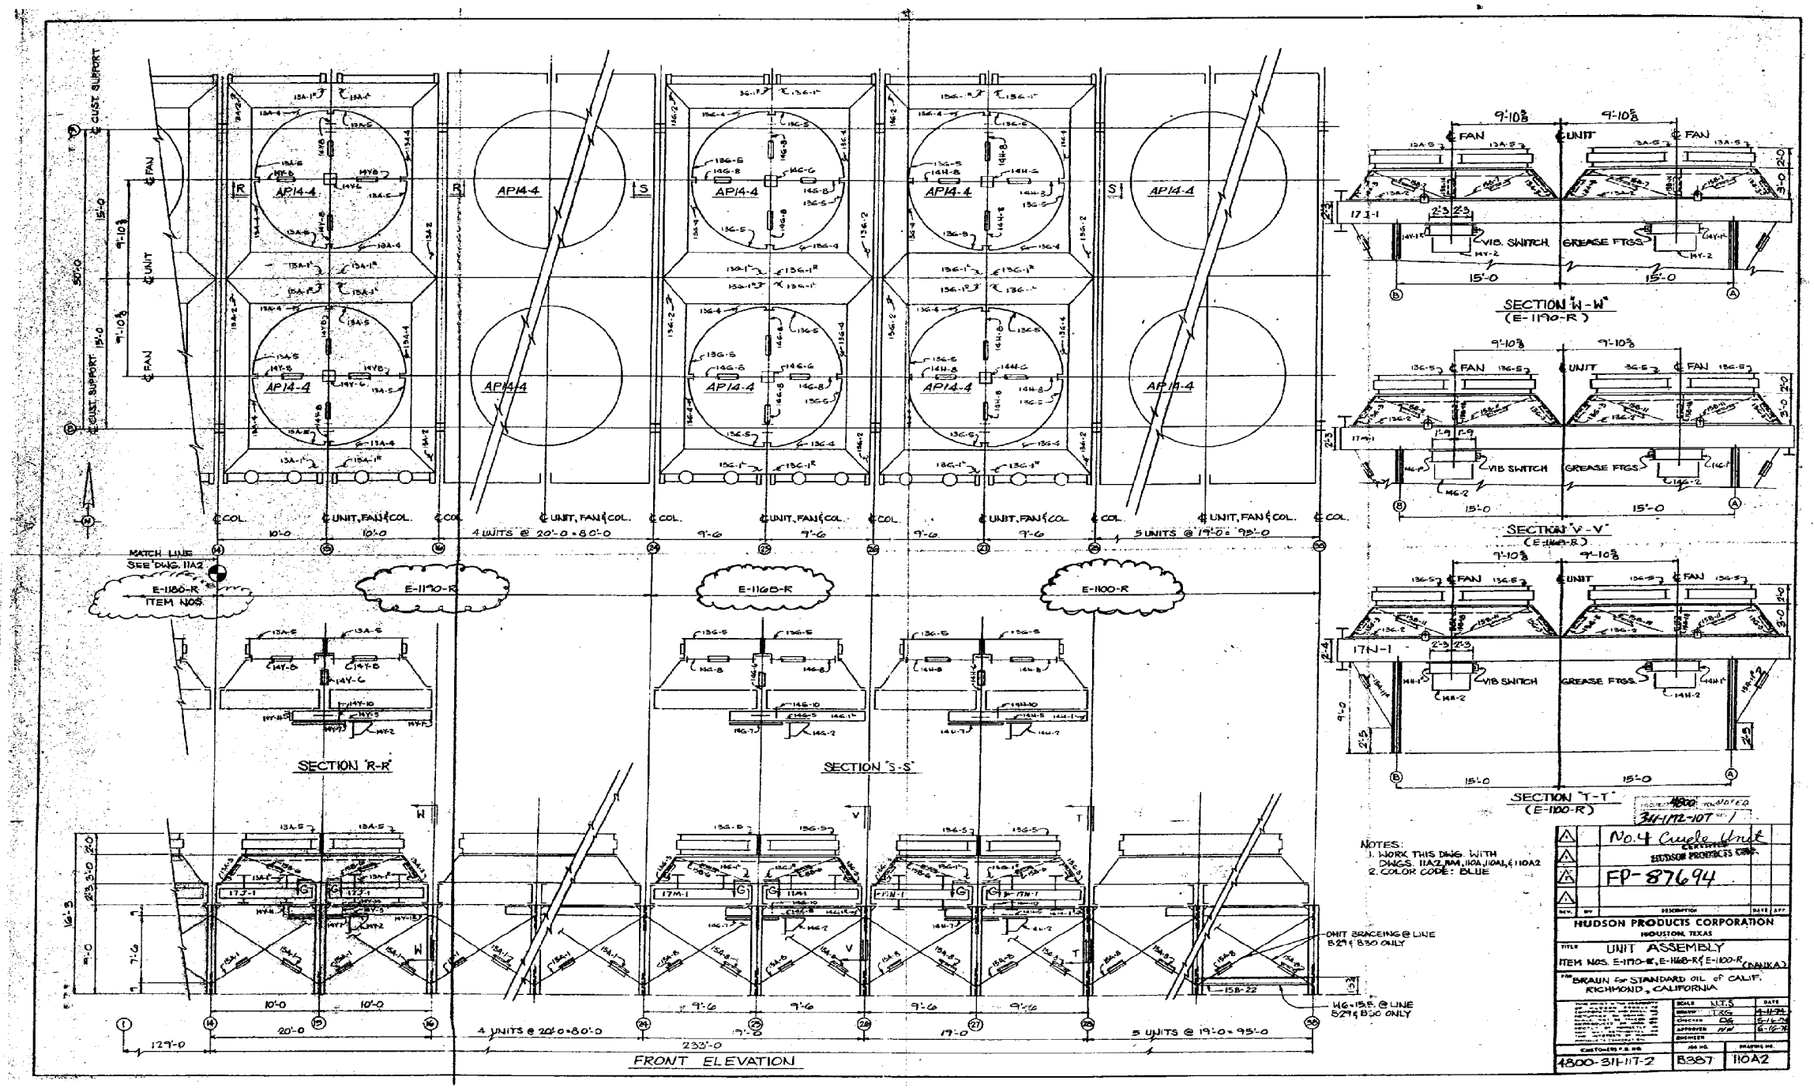

Attachment 4-13, "E-1100 Fin-Fan Structural Steel"