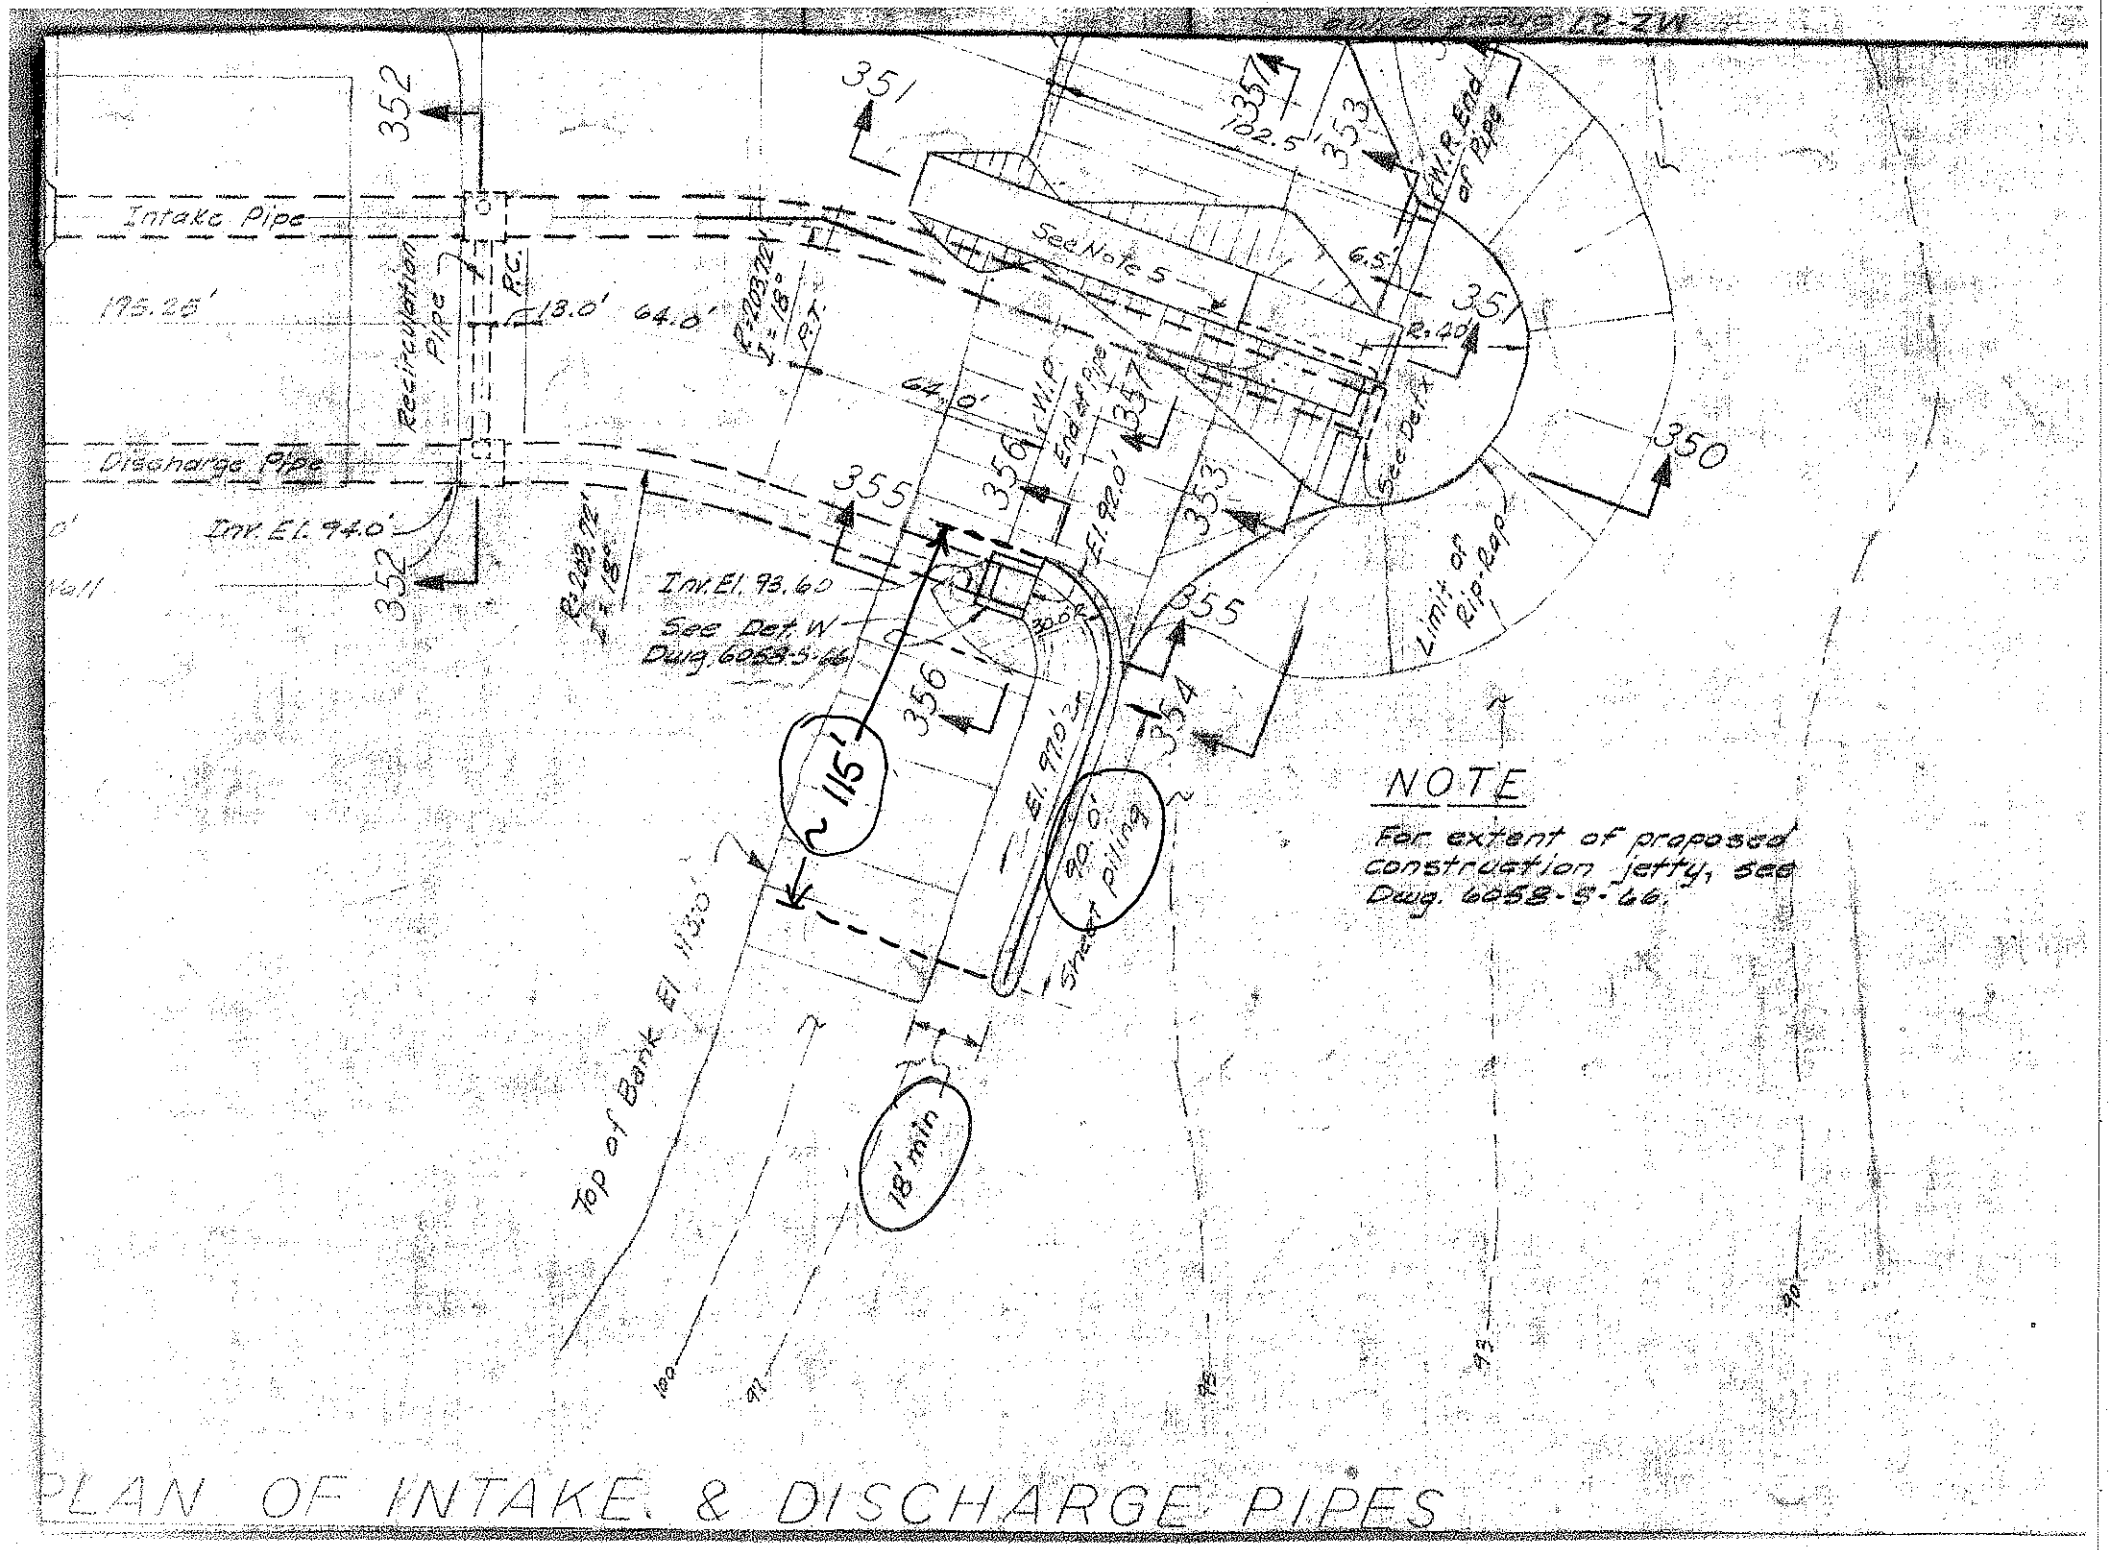

PLAN OF INTAKE & DISCHARGE PIPES

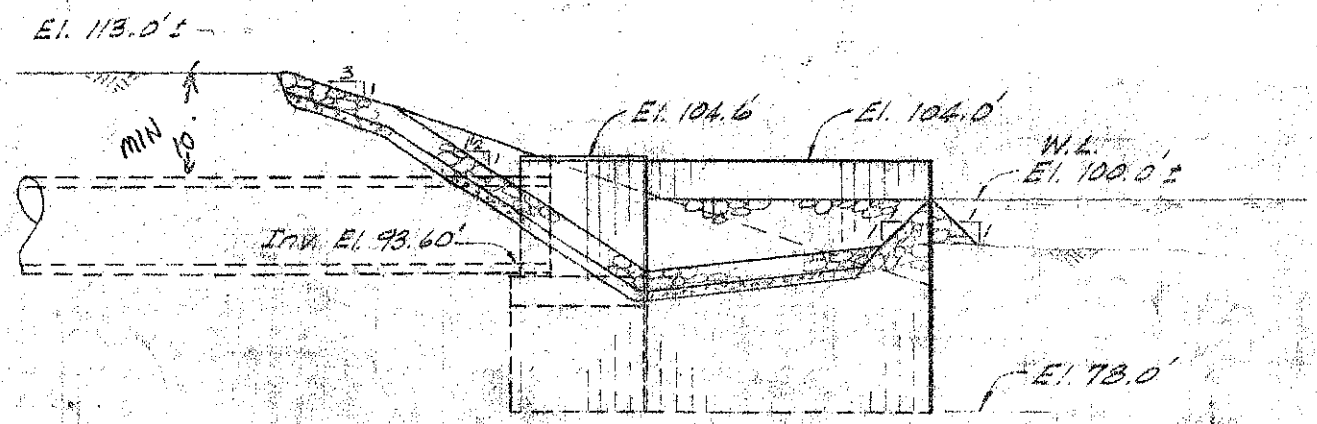

355 - 355
Scale 1" = 20'

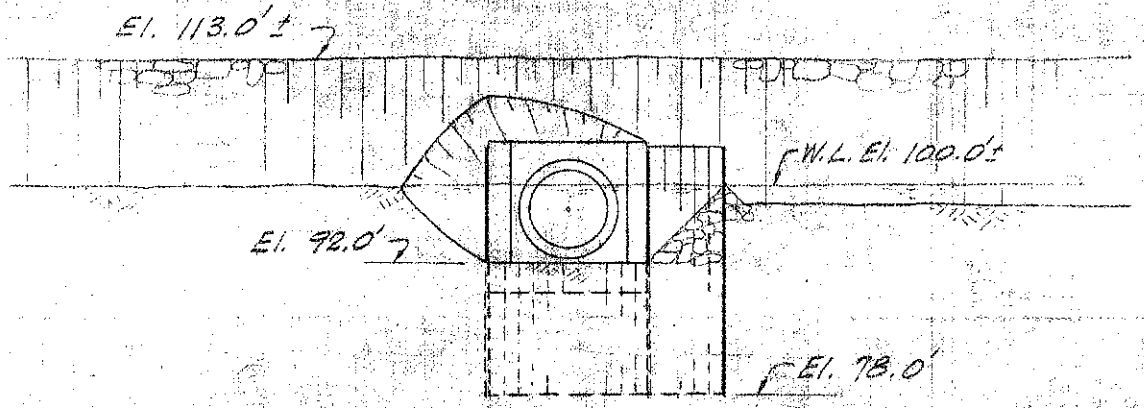

356 - 356
Scale 1" = 20'

Conc. fill to be placed not le than 30 days pipe is instal & backfilled

8'-6" I.D. sleev PL¼ × 24" Disc PL¼ × 3'-0" Inta Bolt to flange before pipe installed in apn'g.

Fiberglas TW-1 mfd by Owens Corning approved equal
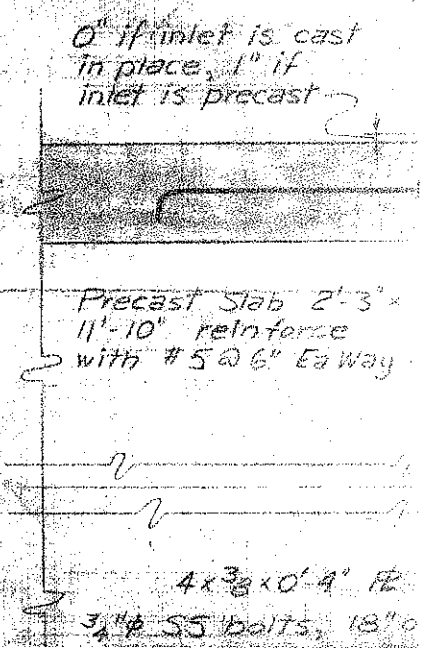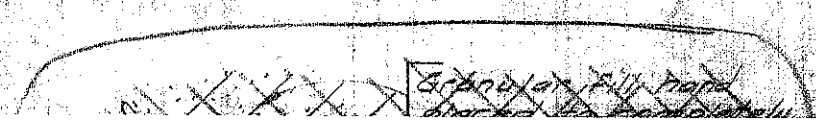
D