SEE DWG. NO. 0.03:1

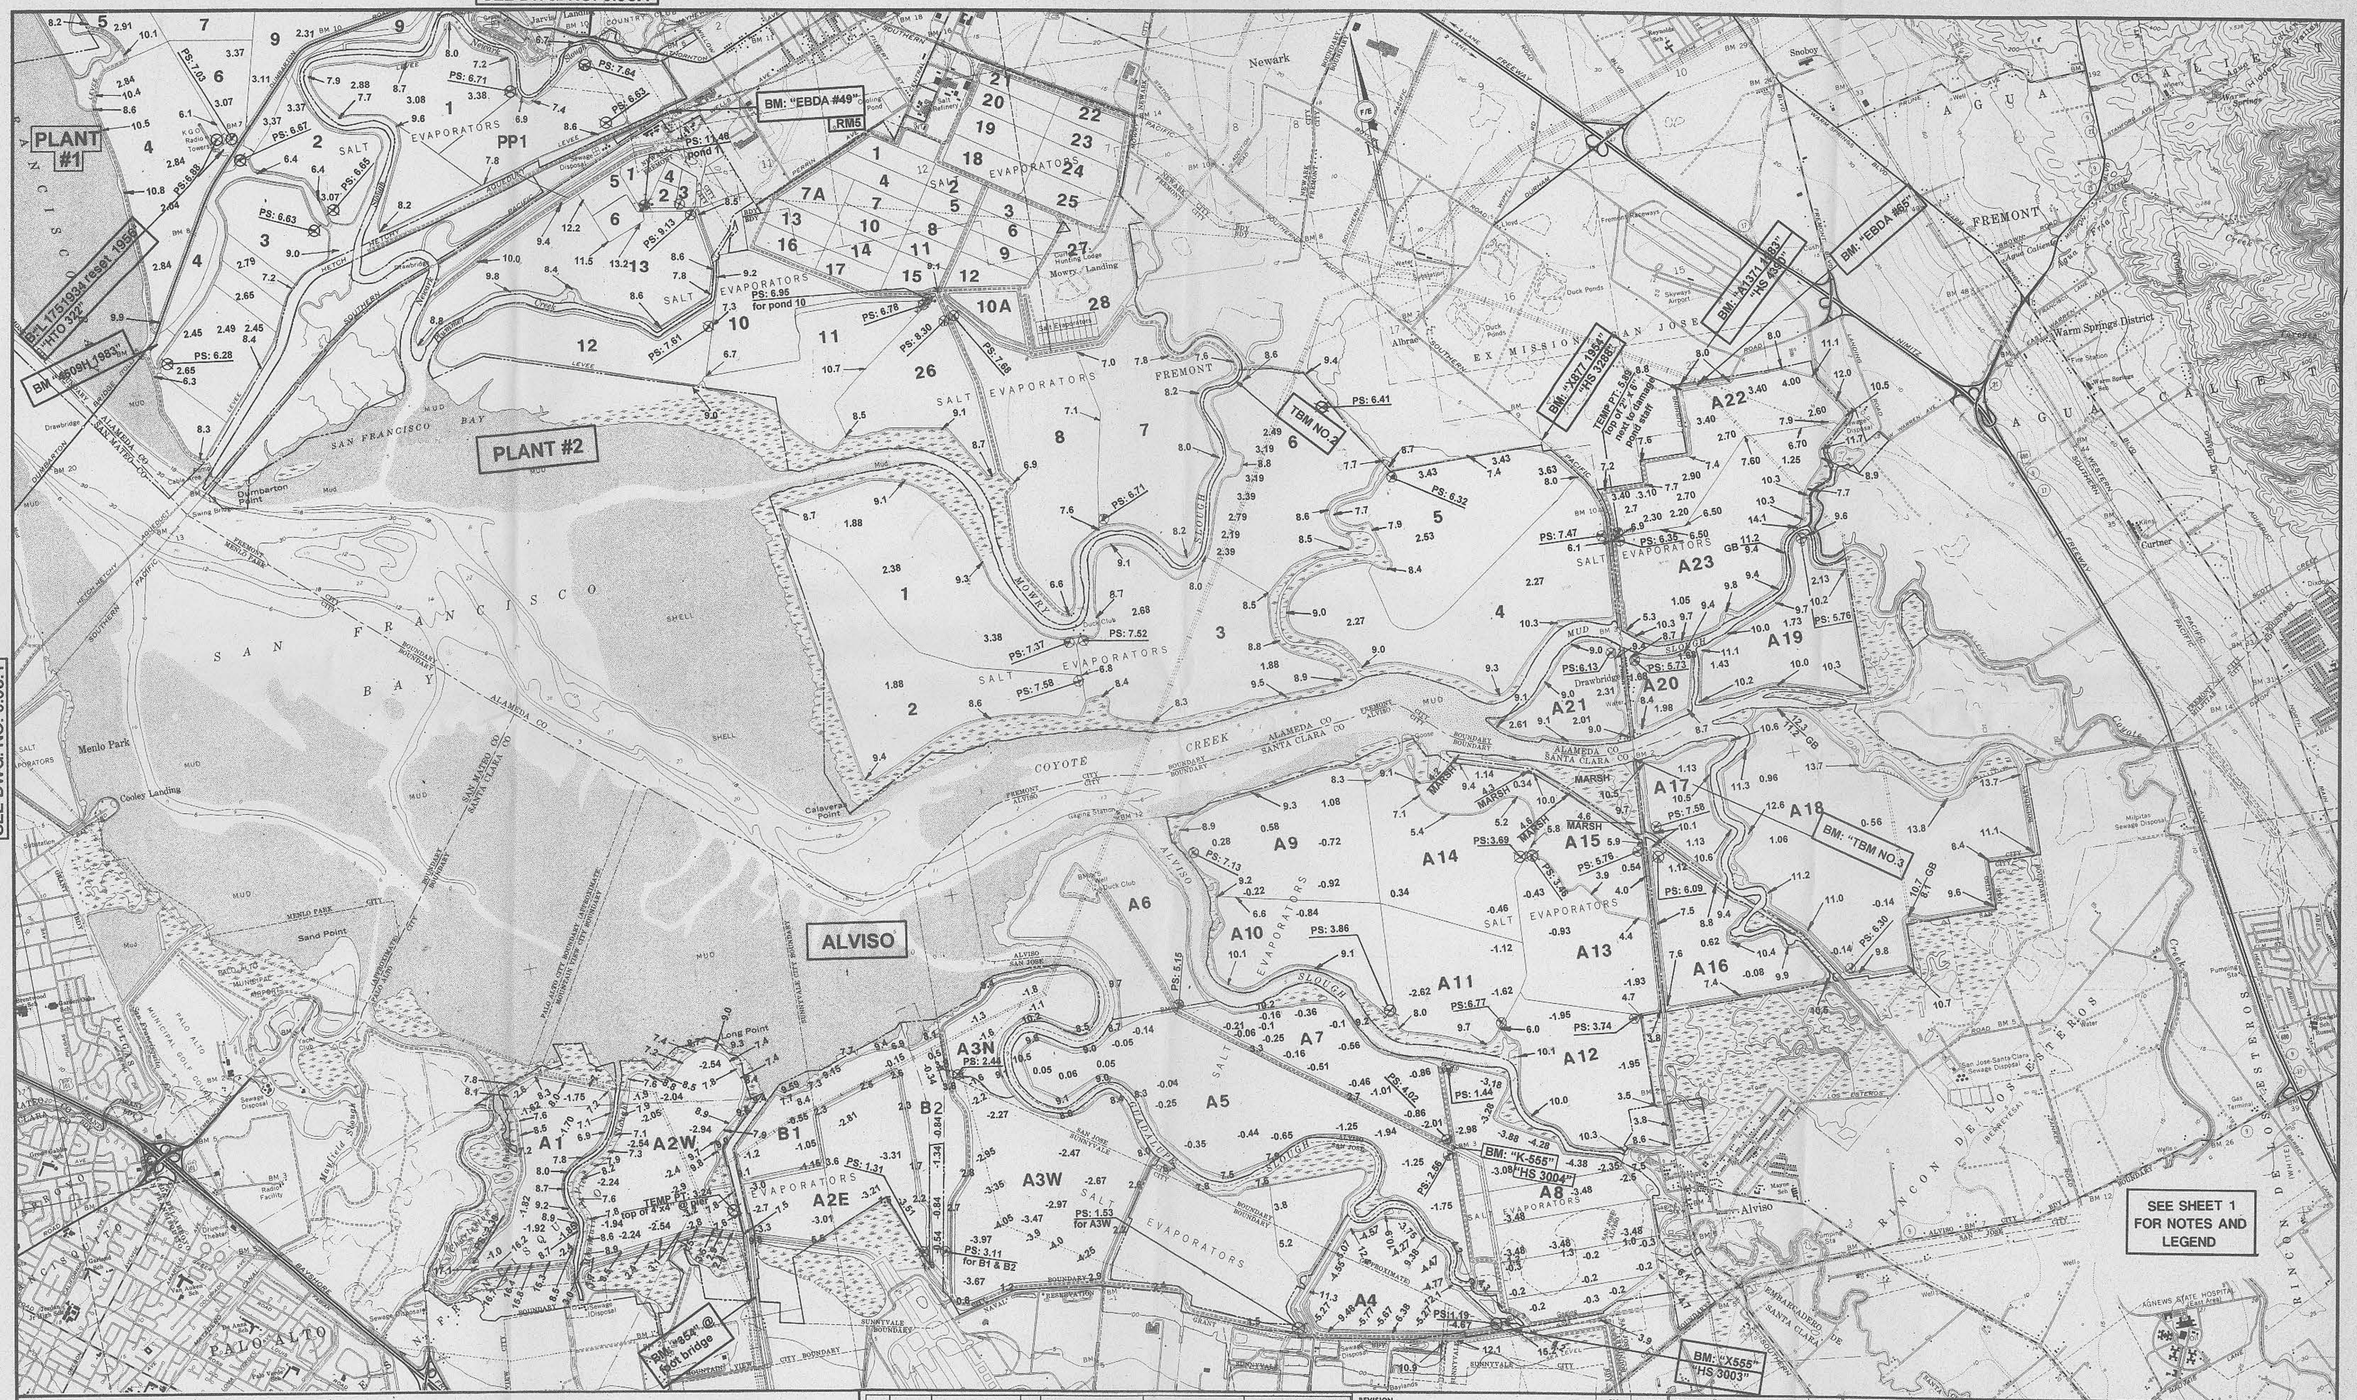

SEE DWG. NO. 0.03:1

THIS MAP WAS REPRODUCED BY HAMMON, JENSEN & WALLEN, MAPPING & FORESTRY SERVICES, OAKLAND, CALIFORNIA FROM U.S.G.S. 7.5' QUADRANGLES.

N

SCALE 1" = 2000'

1000 0 1000 2000 3000 4000 5000 6000 7000 FEET — 1 MILE

NO.	DATE	REVISION	BY
3	9/14/99	Add data Plant 2 Road 6	
2	9/14/99	Add data Plant 1 Road 3	
1	5/18/99	Correct elevations Pond A4	

JOB NO. 4459

FB/PG: 164/61 168/29 & 41

CHECKED BY: CAL

DATE: MAY 17, 1999

SCALE: 1"=2000'

FREMONT ENGINEERS, INC.
4551 EGGERS DRIVE FREMONT, CA 94536
510-792-1817

REVISION	BY	DATE

SCALE 1" = 2000'		DATE
DRAWN BY		5/98
CHECKED BY		
APPROVED BY		
PLANT/AREA		
CO	TWP	RGE	SECT

TITLE POND ELEVATIONS

LESLIE PROPERTIES, INC.
REDWOOD CITY, CALIFORNIA

DWG. NO. 0.02:0

Sheet 2 of 3

J4459