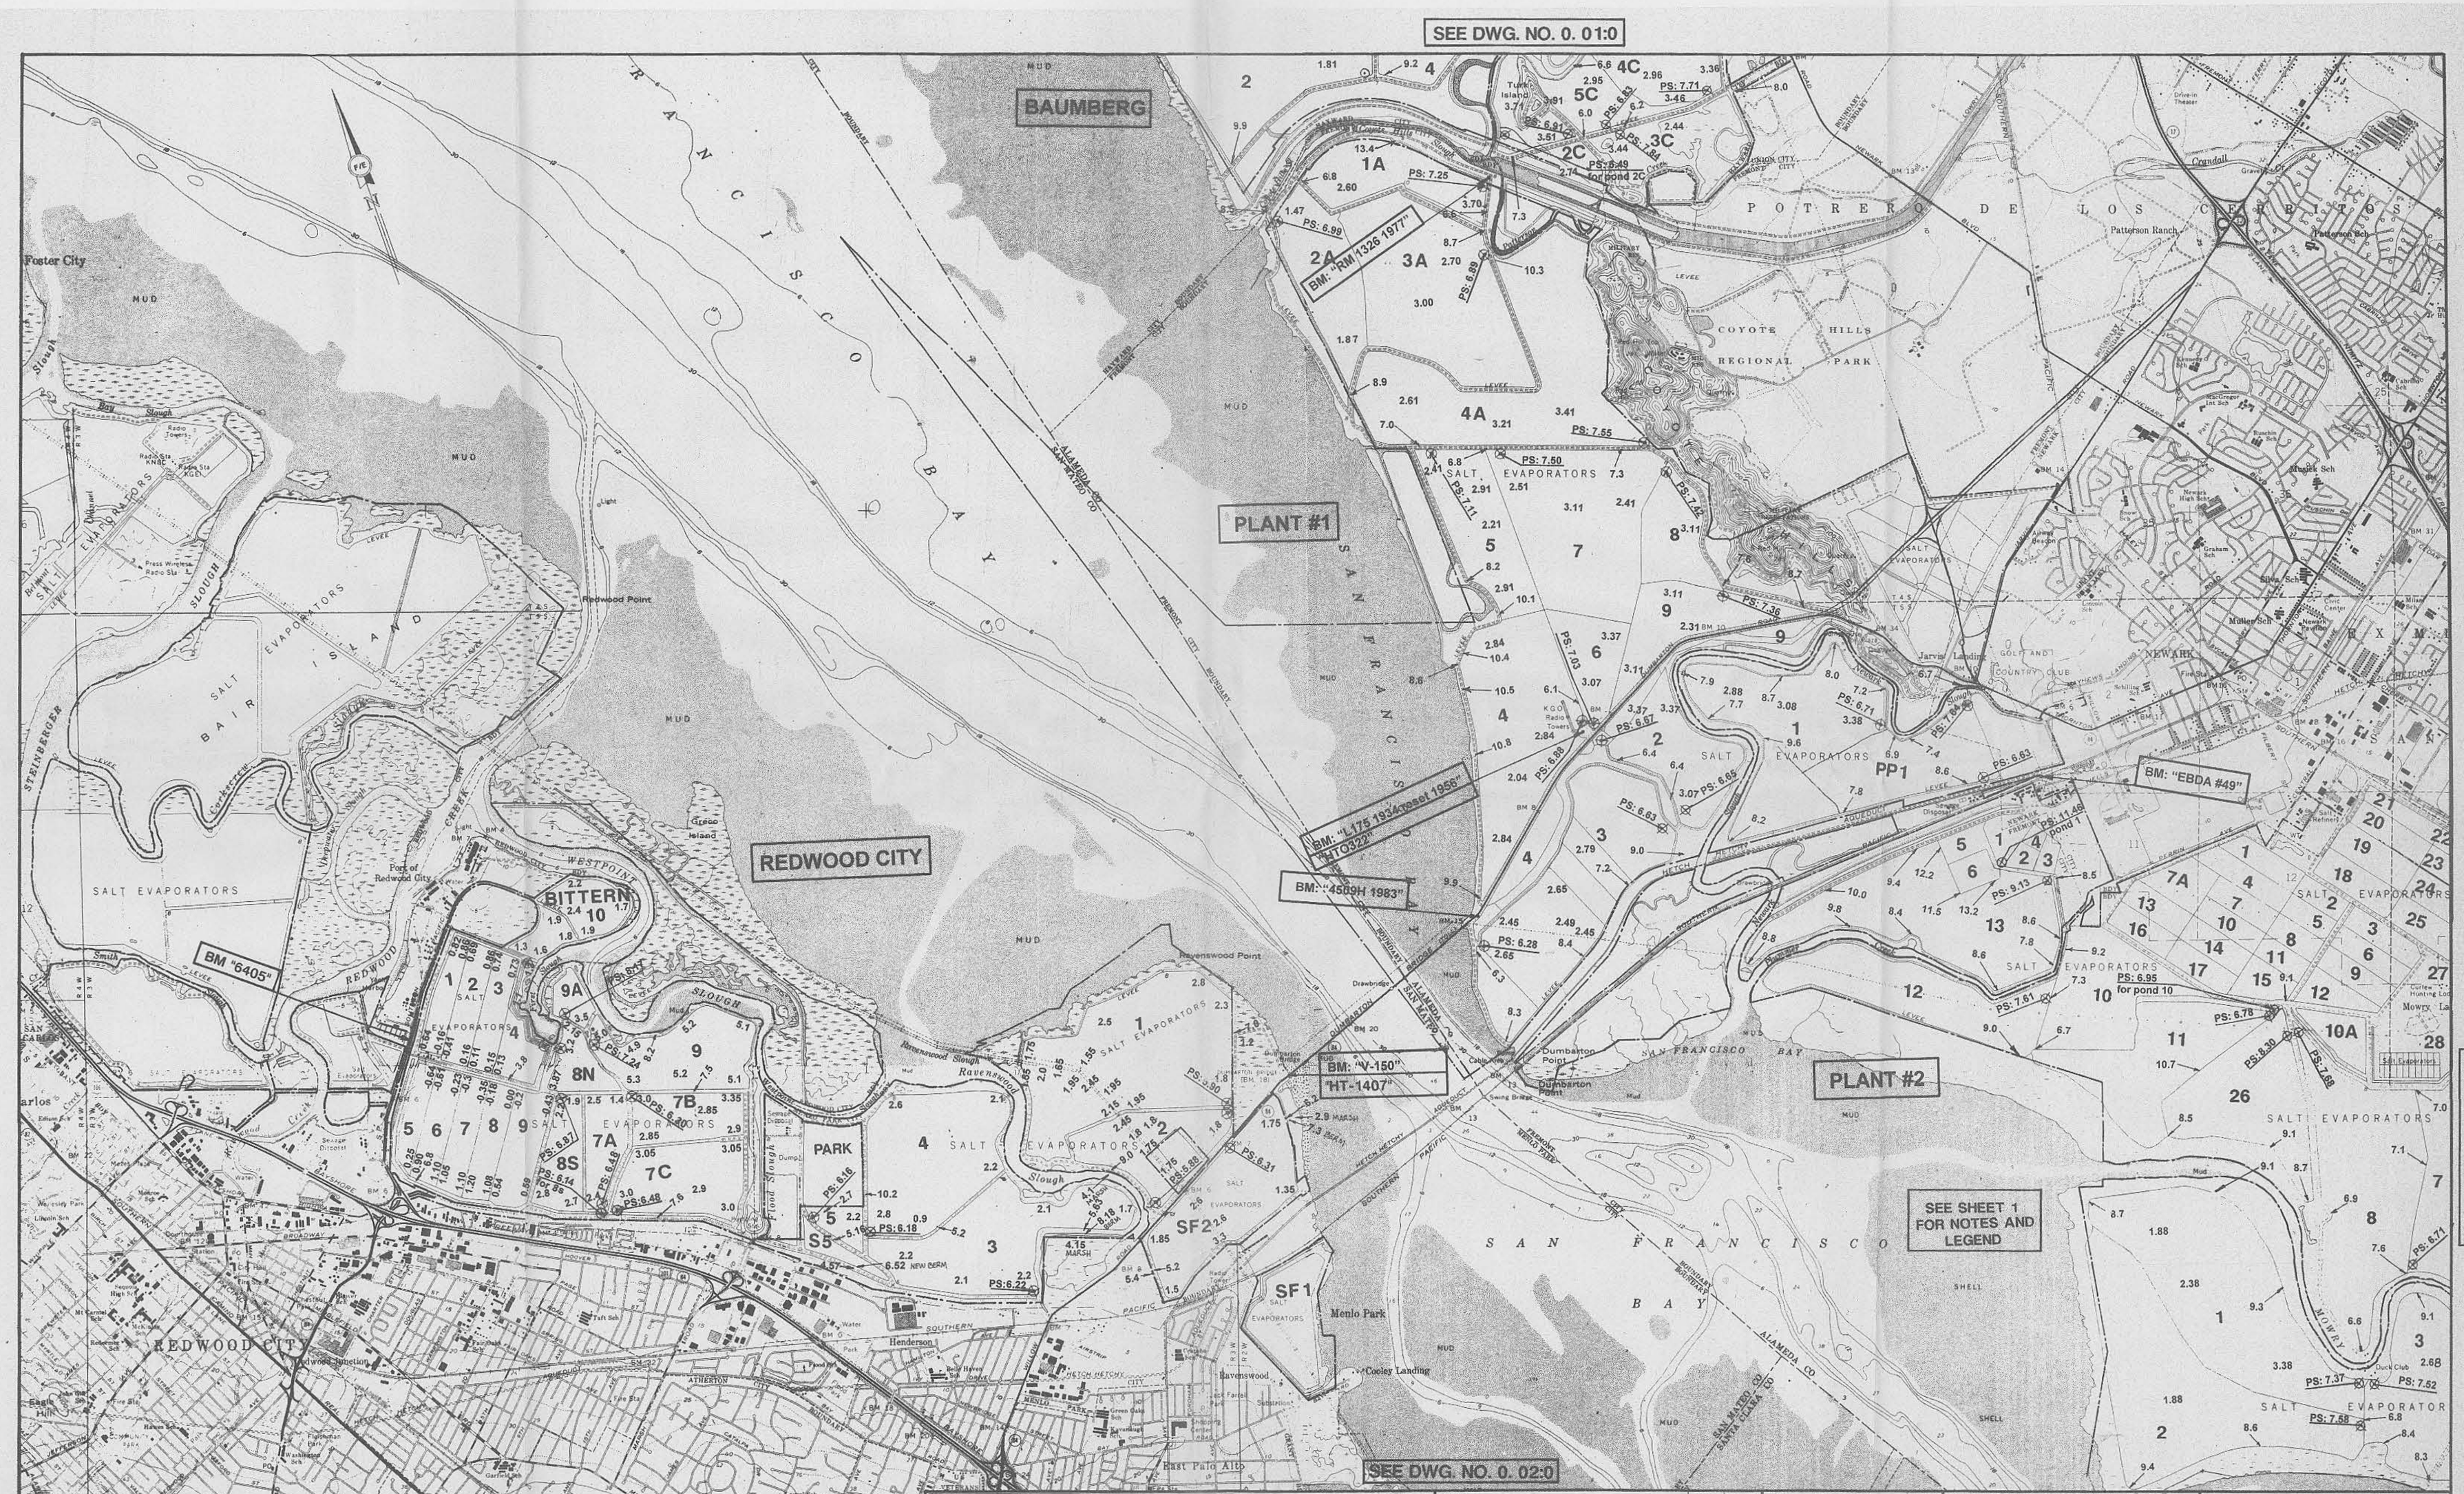

NO.	DATE	REVISION	BY
1	9/14/99	Add data Pond1 Pond3	

JOB NO. 4459
FB/PG: 164/61
168/29 & 41

CHECKED BY: CAL

DATE: MAY 17,1999
SCALE: 1"=2000'

FREMONT ENGINEERS, INC.
4551 EGGERS DRIVE FREMONT, CA 94536
510-792-1817

REVISION	BY	DATE

		DATE
SCALE	1" = 2000'	
DRAWN BY		5/98
CHECKED BY		
APPROVED BY		

TITLE POND ELEVATIONS

PLANT/AREA

CO	TWP	RGE	SECT

LESLIE SALT CO.
NEWARK, CALIFORNIA

DWG. NO. 0. 03:1
Sheet 3 of 3
J4459