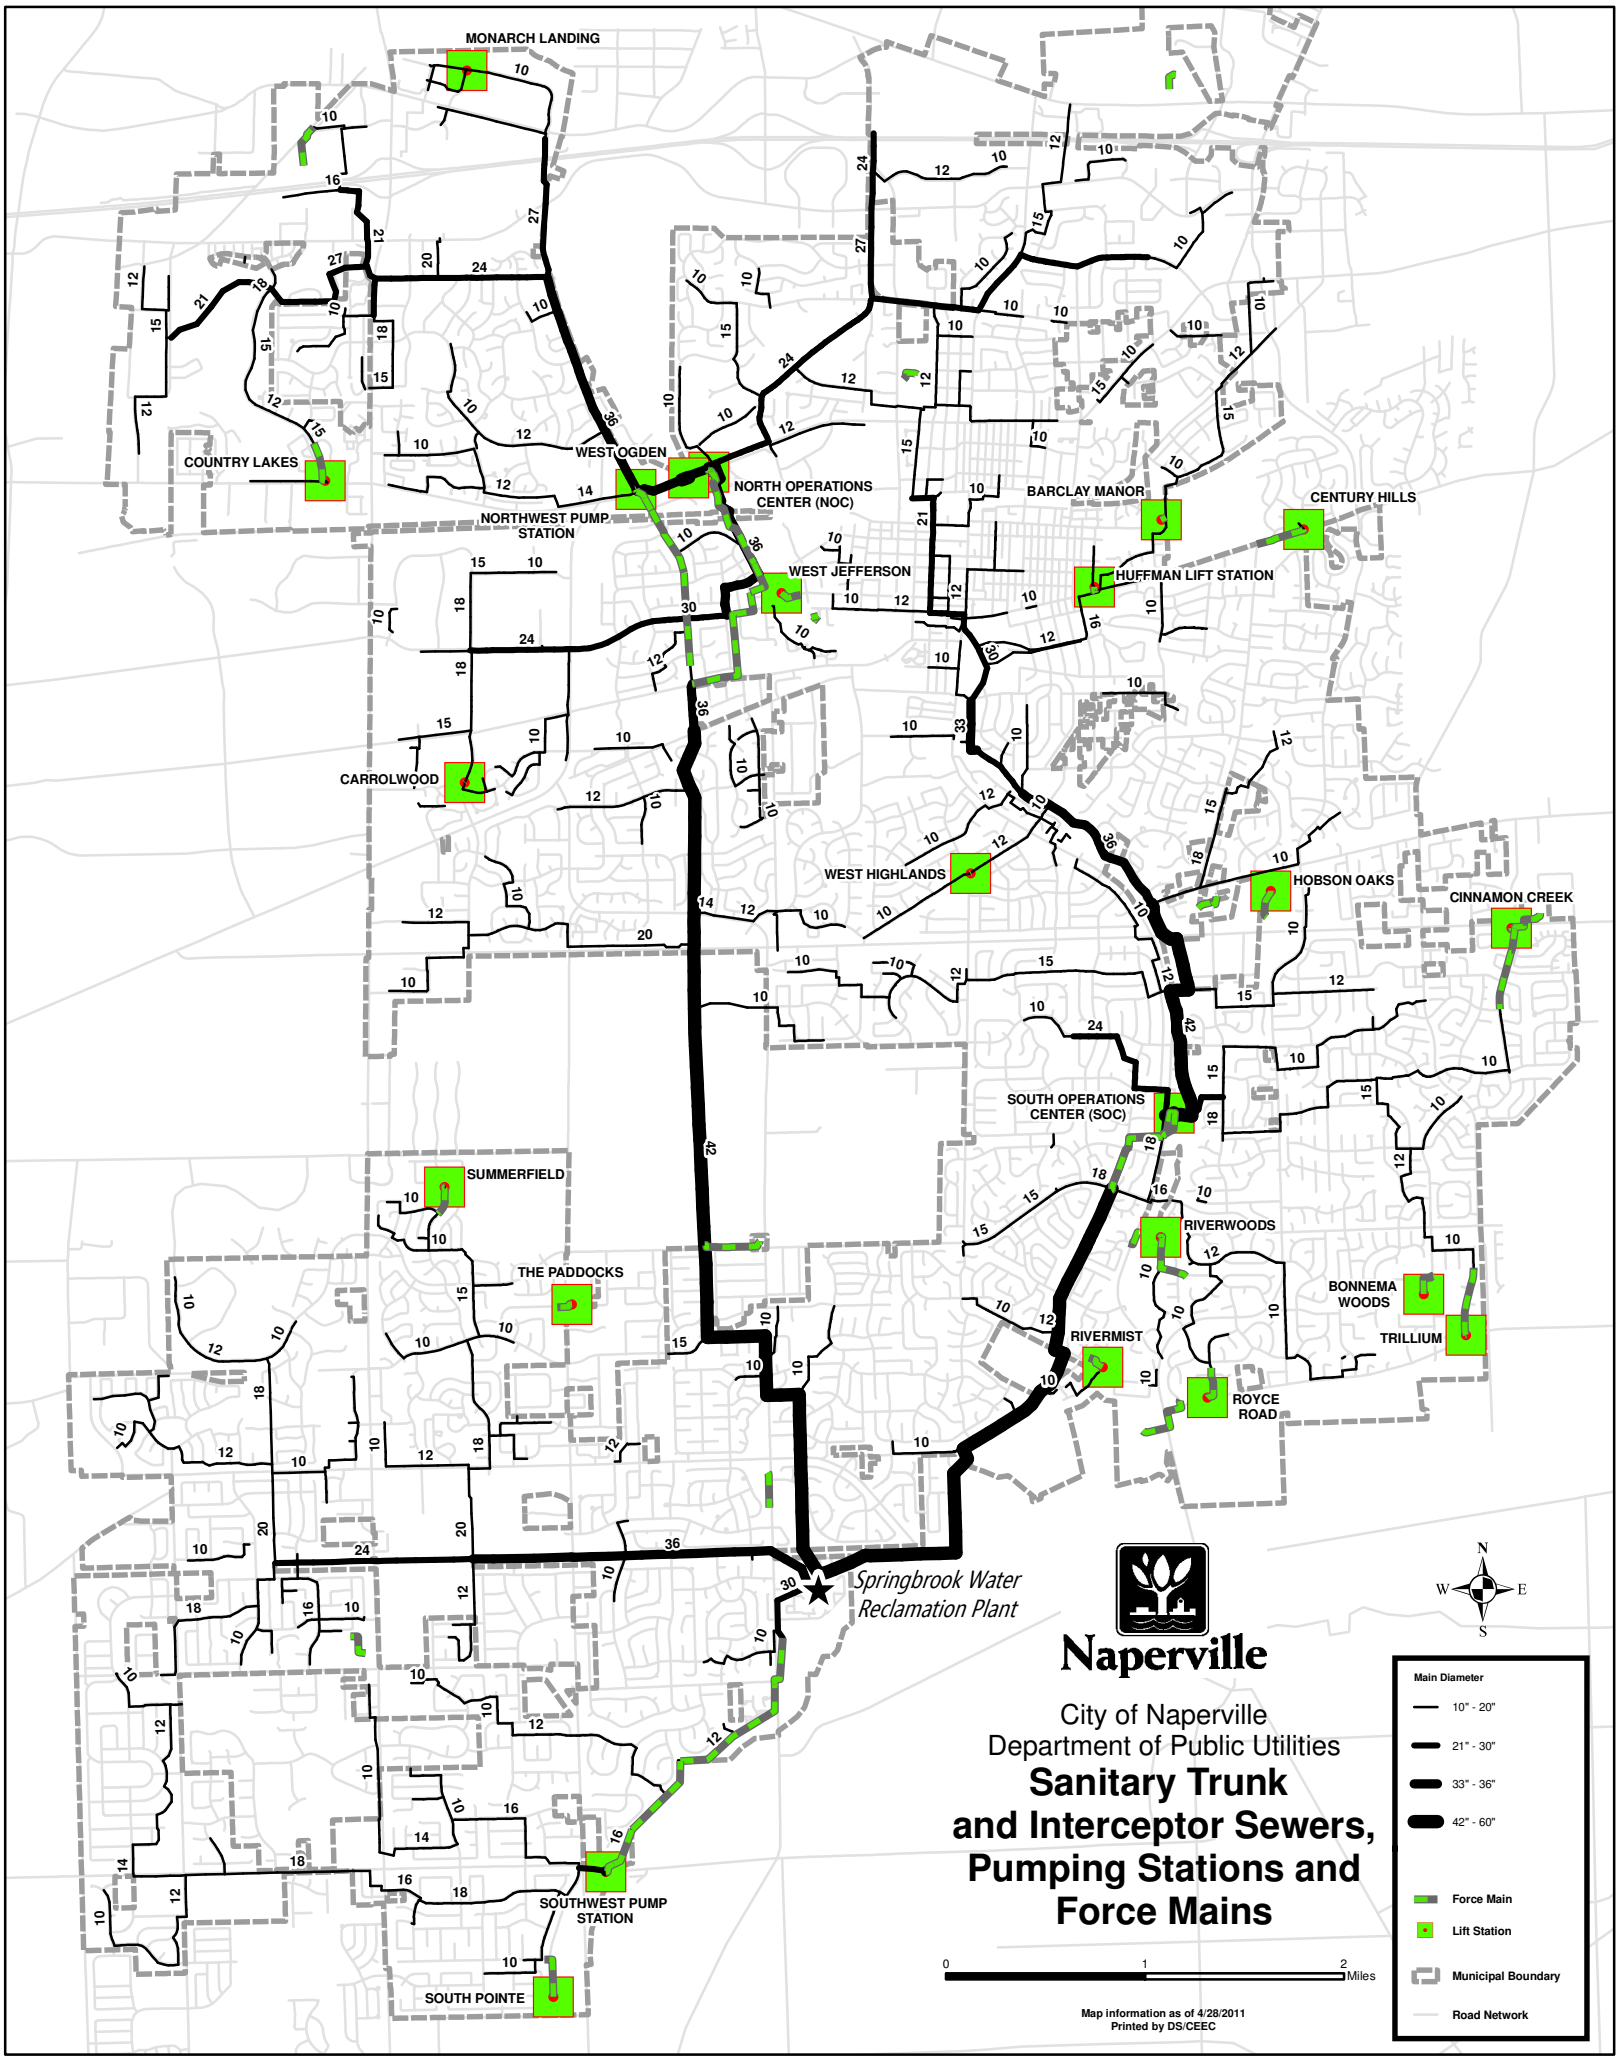
MONARCH LANDING
COUNTRY LAKES
WEST OGDEN
NORTH OPERATIONS CENTER (NOC)
NORTHWEST PUMP STATION
WEST JEFFERSON
BARCLAY MANOR
CENTURY HILLS
HUFFMAN LIFT STATION
CARROLWOOD
WEST HIGHLANDS
HOBSON OAKS
CINNAMON CREEK
SOUTH OPERATIONS CENTER (SOC)
SUMMERFIELD
RIVERWOODS
THE PADDOCKS
BONNEMA WOODS
TRILLIUM
RIVERMIST
ROYCE ROAD
Springbrook Water Reclamation Plant
SOUTHWEST PUMP STATION
SOUTH POINTE
Naperville
City of Naperville
Department of Public Utilities
Sanitary Trunk and Interceptor Sewers, Pumping Stations and Force Mains
Main Diameter
10" - 20"
21" - 30"
33" - 36"
42" - 60"
Force Main
Lift Station
Municipal Boundary
Road Network
0
1
2
Miles
N
W
E
S
Map information as of 4/28/2011
Printed by DS/CEEC