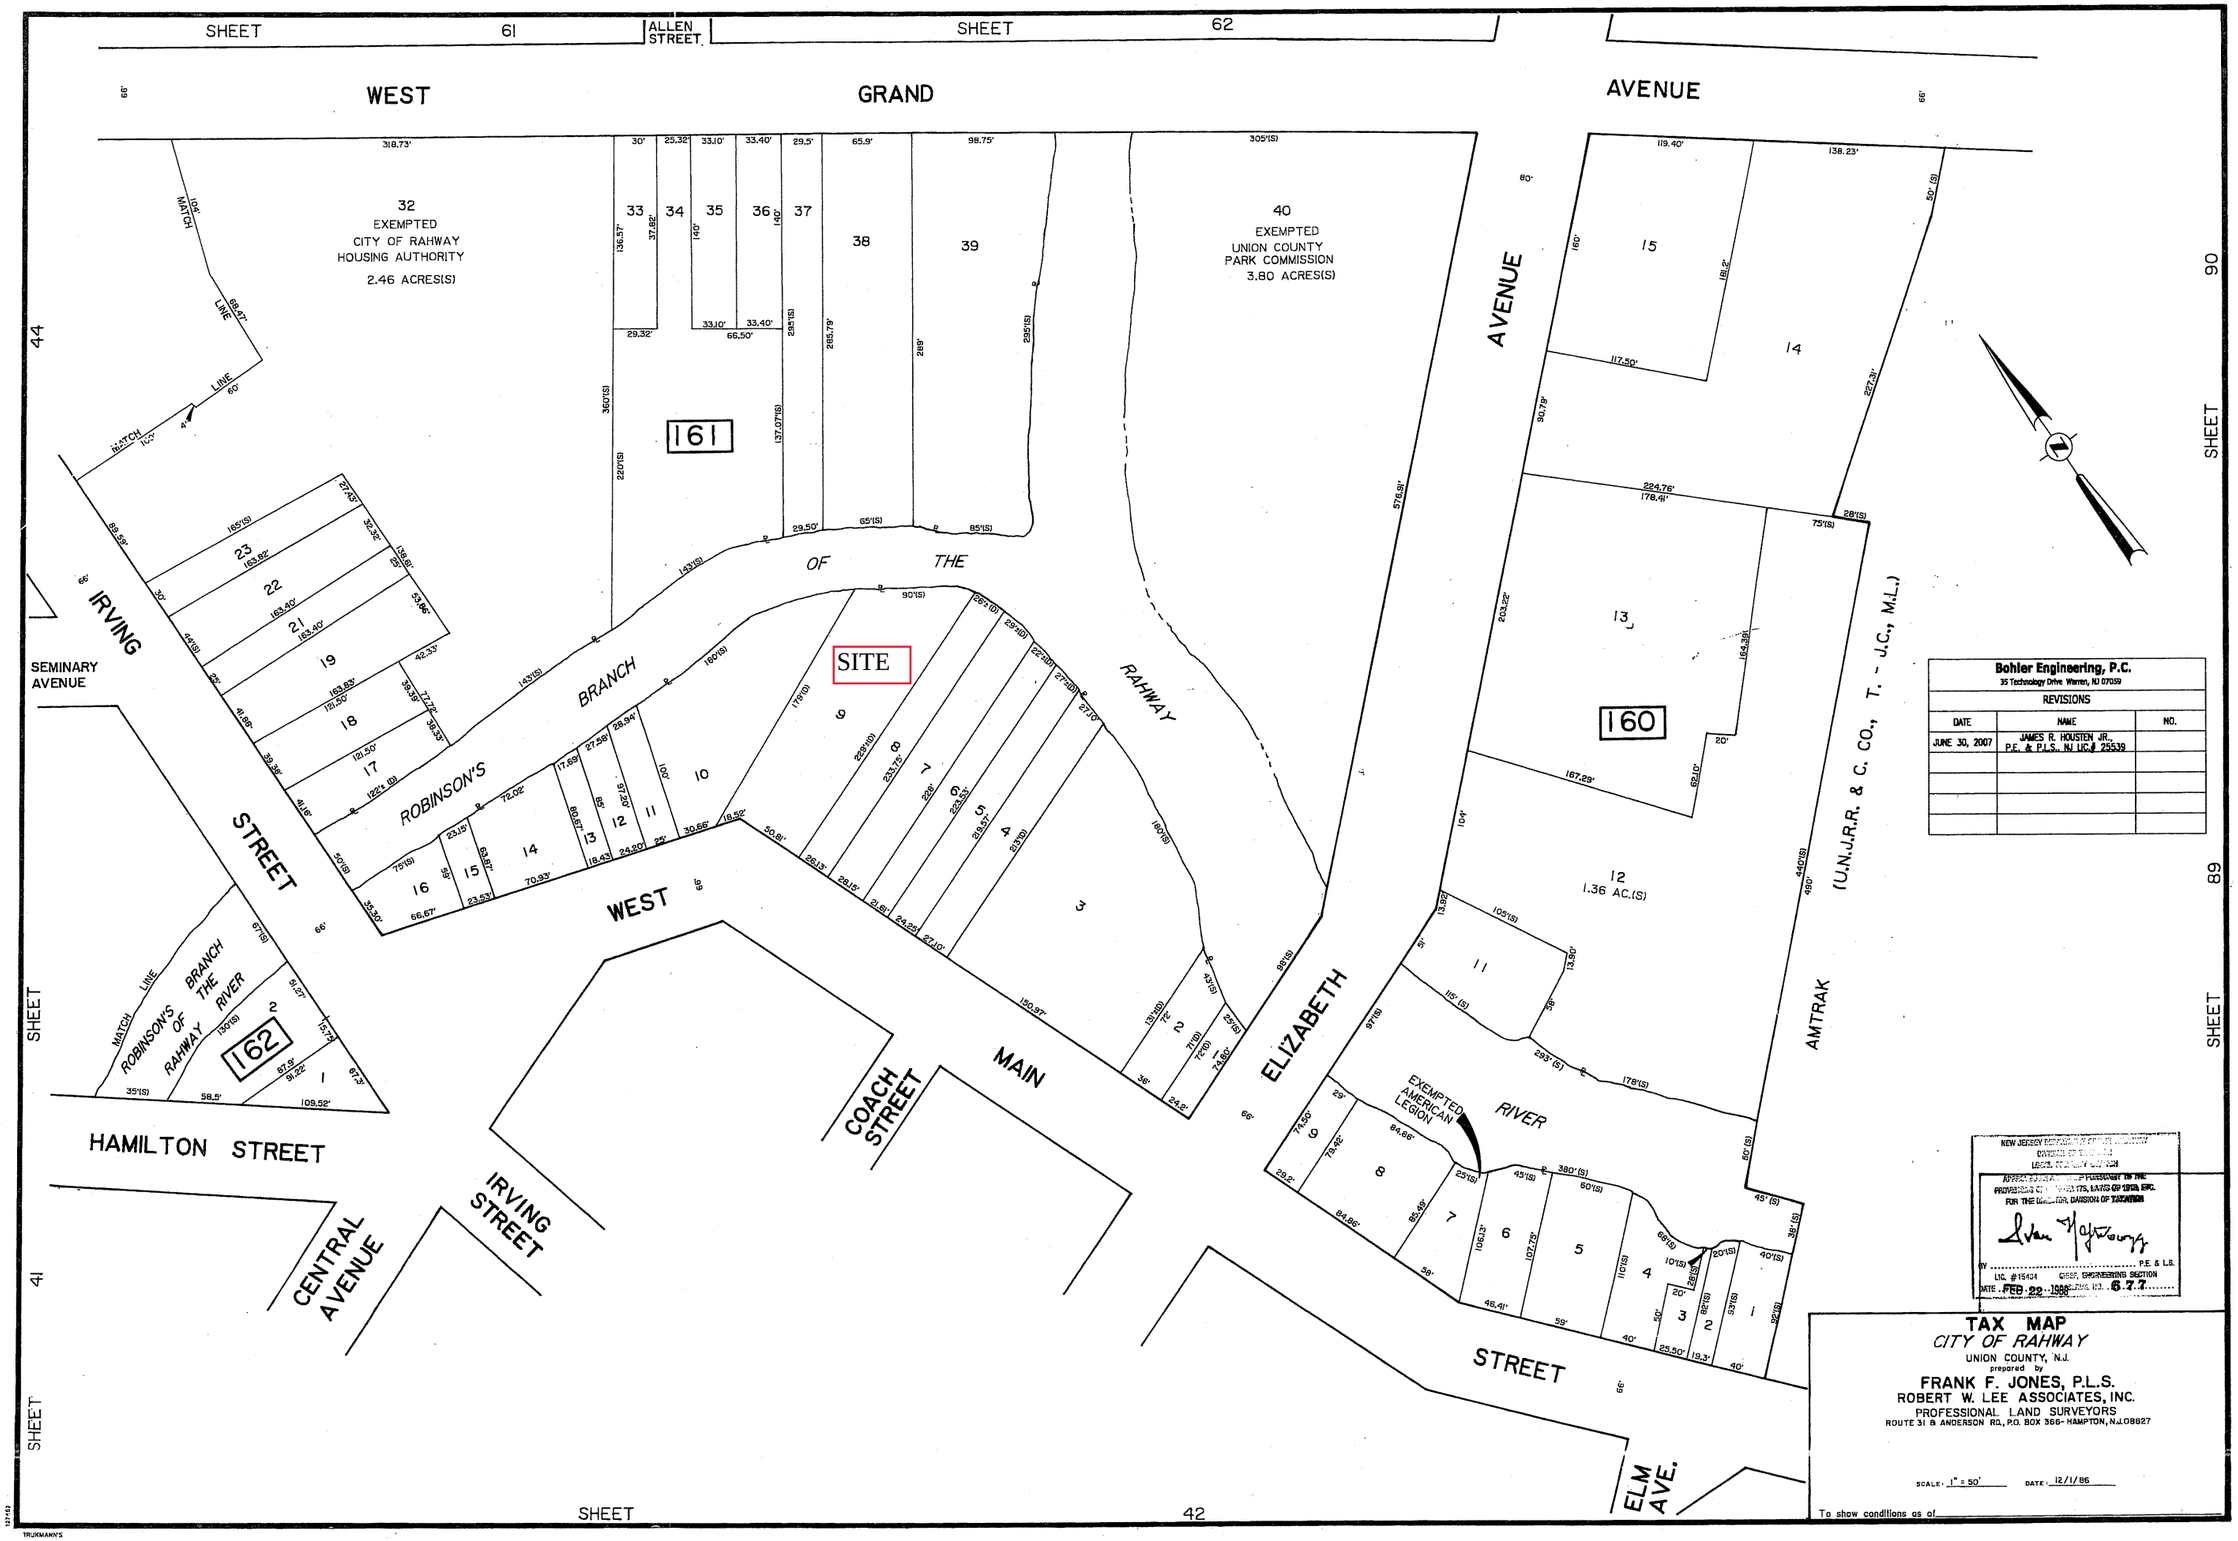
SHEET 61
ALLEN STREET
SHEET 62
WEST GRAND AVENUE
32
EXEMPTED
CITY OF RAHWAY
HOUSING AUTHORITY
2.46 ACRES(S)
40
EXEMPTED
UNION COUNTY
PARK COMMISSION
3.80 ACRES(S)
161
160
162
SITE
IRVING STREET
SEMINARY AVENUE
ROBINSON'S BRANCH OF THE RAHWAY RIVER
WEST MAIN STREET
COACH STREET
IRVING STREET
CENTRAL AVENUE
HAMILTON STREET
ELIZABETH STREET
ELM AVE.
AMTRAK (U.N.J.R.R. & C. CO., T. - J.C., M.L.)
EXEMPTED AMERICAN LEGION
RIVER
SHEET 41
SHEET 42
SHEET 89
SHEET 90
Bohler Engineering, P.C.
35 Technology Drive Warren, NJ 07059
REVISIONS
DATE | NAME | NO.
JUNE 30, 2007 | JAMES R. HOUSTEN JR., P.E. & P.L.S. NJ LIC.# 25539
TAX MAP
CITY OF RAHWAY
UNION COUNTY, N.J.
prepared by
FRANK F. JONES, P.L.S.
ROBERT W. LEE ASSOCIATES, INC.
PROFESSIONAL LAND SURVEYORS
ROUTE 31 & ANDERSON RD., P.O. BOX 366- HAMPTON, N.J. 08827
SCALE: 1" = 50'
DATE: 12/1/86
To show conditions as of
FEB 22 1988