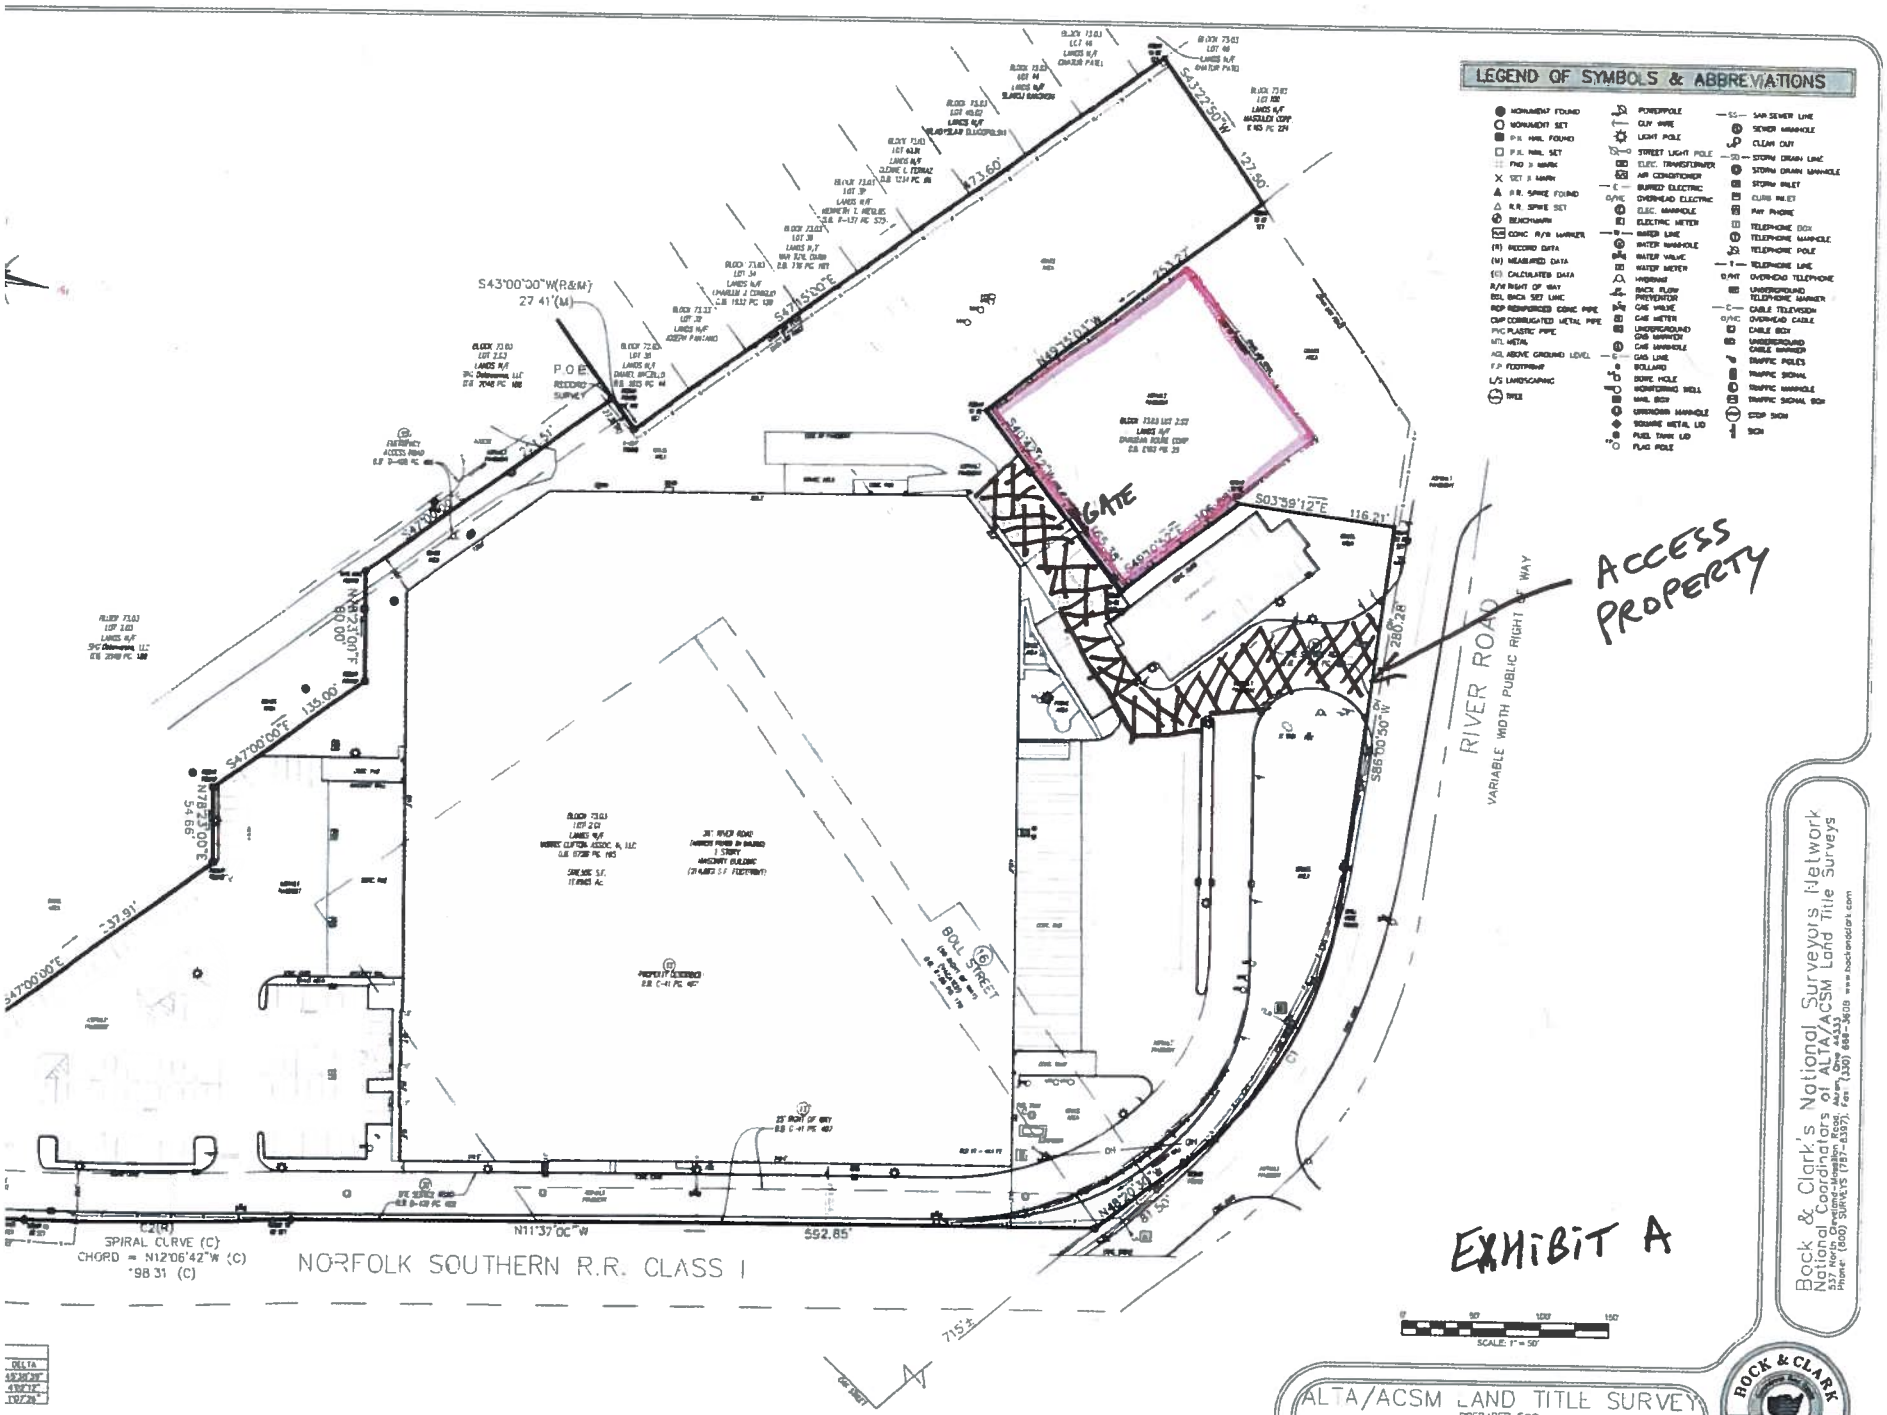
LEGEND OF SYMBOLS & ABBREVIATIONS
GATE
ACCESS PROPERTY
RIVER ROAD
VARIABLE WIDTH PUBLIC RIGHT OF WAY
BOLL STREET
NORFOLK SOUTHERN R.R. CLASS I
SPIRAL CURVE (C)
CHORD = N12°06'42"W (C)
N11°37'00"W
552.85'
S43°00'00"W(R&M)
27.41'(M)
P.O.B.
RECORD SURVEY
S43°22'50"W
127.50'
S03°59'12"E
116.21'
S86°00'50"W
280.28'
S47°00'00"E
135.00'
N78°23'00"E
54.66'
S47°00'00"E
237.91'
S47°15'00"E
473.60'
715'±
SCALE: 1" = 50'
EXHIBIT A
Bock & Clark's National Surveyors Network
National Coordinators of ALTA/ACSM Land Title Surveys
537 North Cleveland-Massillon Road, Akron, Ohio 44333
Phone: (800) SURVEYS (787-8397), Fax: (330) 668-3608 www.bockandclark.com
ALTA/ACSM LAND TITLE SURVEY
PREPARED FOR:
IIT River Road
DATE OF FIELD SURVEY: November 12, 2012
NETWORK PROJECT NO 201202535.001
SHEET 2 OF 2
BOCK & CLARK
EST. 1973