5500-PM-OG0002 Rev 3/97

COMMONWEALTH OF PENNSYLVANIA
DEPARTMENT OF ENVIRONMENTAL PROTECTION
Oil and Gas Management Program
WELL LOCATION PLAT

DEP USE ONLY	DEP Application Tracking #	G: 12/4/07
	Permit # 115-20016	C:
	Project # :	

Top Hole Location
NAD 27 (±0.02")

Denotes location of well on topo map.

True Latitude: NORTH
41° 43' 27.61"

True Longitude: WEST
75° 52' 18.50"

Location Ties

A - S 59°11' W - 767'
B - S 47°11' E - 877'
C - N 49°32' E - 650'

Well is located on topo map 8350 feet south of Latitude 41° 45' 00"

Well is located on topo map 10,500 feet west of Longitude 75° 50' 00"

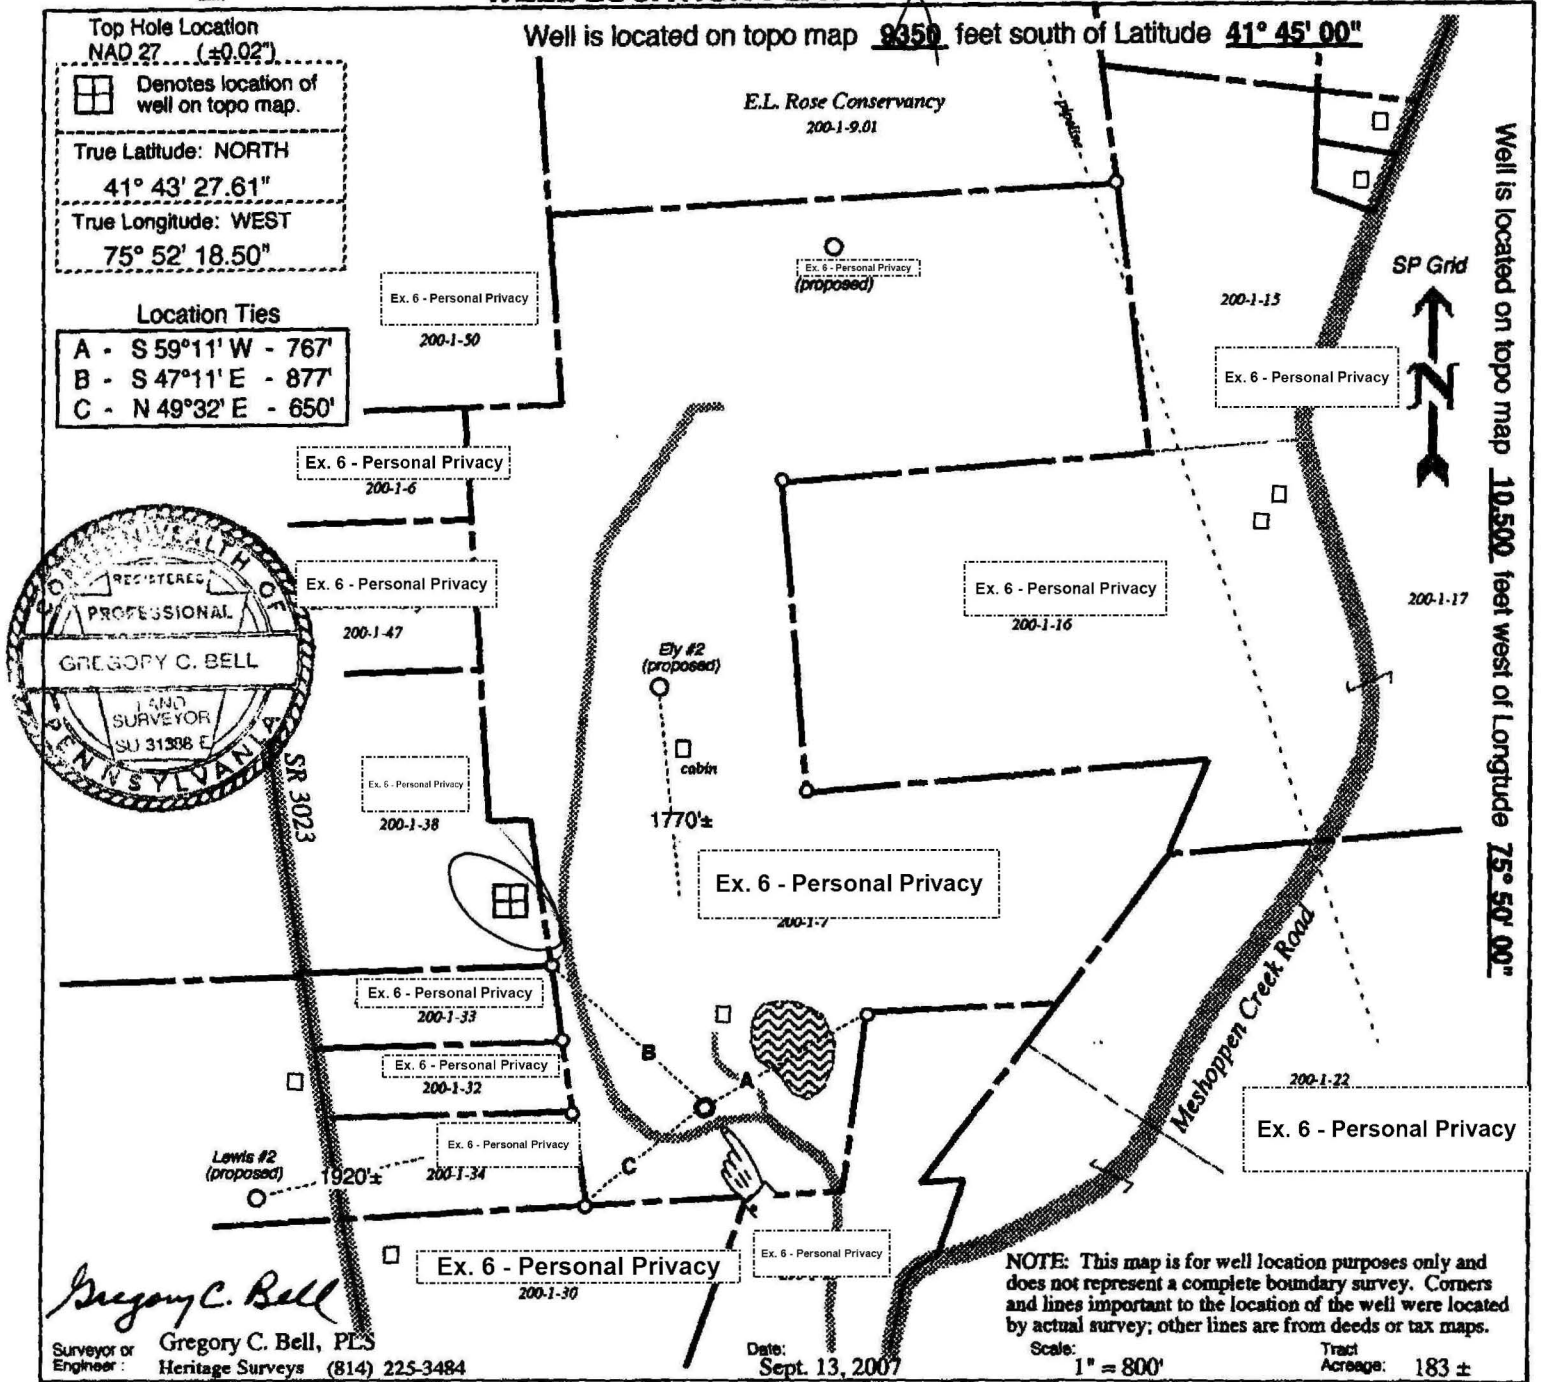

COMMONWEALTH OF PENNSYLVANIA
REGISTERED PROFESSIONAL
GREGORY C. BELL
LAND SURVEYOR
SU 31388 E

Gregory C. Bell

Surveyor or Engineer: Gregory C. Bell, PLS
Heritage Surveys (814) 225-3484

Date: Sept. 13, 2007

Scale: 1" = 800'

Tract Acreage: 183 ±

NOTE: This map is for well location purposes only and does not represent a complete boundary survey. Corners and lines important to the location of the well were located by actual survey; other lines are from deeds or tax maps.

Lat & Long Metadata				Elevation Metadata				Survey Date:
Method TOPCON (L2) GPS	Accuracy 2 ± ft.	Datum NAD 27		Method : Topo Interpolation	Accuracy : 10 ± ft.	Datum NAD 27		9/6/07

Applicant / Well Operator Name	DEP ID #	Well #	Serial #
Cabot Oil & Gas Corp.	43513	4	

Address	County - Code	Municipality	Well Type
900 Lee Street East, Suite 1500, Charleston, WV 25301	Susquehanna - 58	Dimock Twp.	Gas

Surface Landowner	USGS 7.5' Quadrangle Map Name	DEP Map #	Map Section
Ex. 6 - Personal Privacy	Hop Bottom	539	1

Surface Lessee (if any)	Angle & Course of Deviation (Drilling)	Surface Elevation	Anticipated Total Depth
	none	1210 topo	7500 ft.

Surface Owner or Water Purveyor with a Water Supply within 1000 ft.	Approximate Course and Distance to Water Supply	Owner, Lessee, or Operator of Workable Coal Seam	Name of Coal Seam Owned, Leased, or Operated
Ex. 6 - Personal Privacy	N 15° E - 375'±		

RECEIVED
NOV 16 2007
ENVIRONMENTAL PROTECTION
NORTHWEST REGIONAL OFFICE