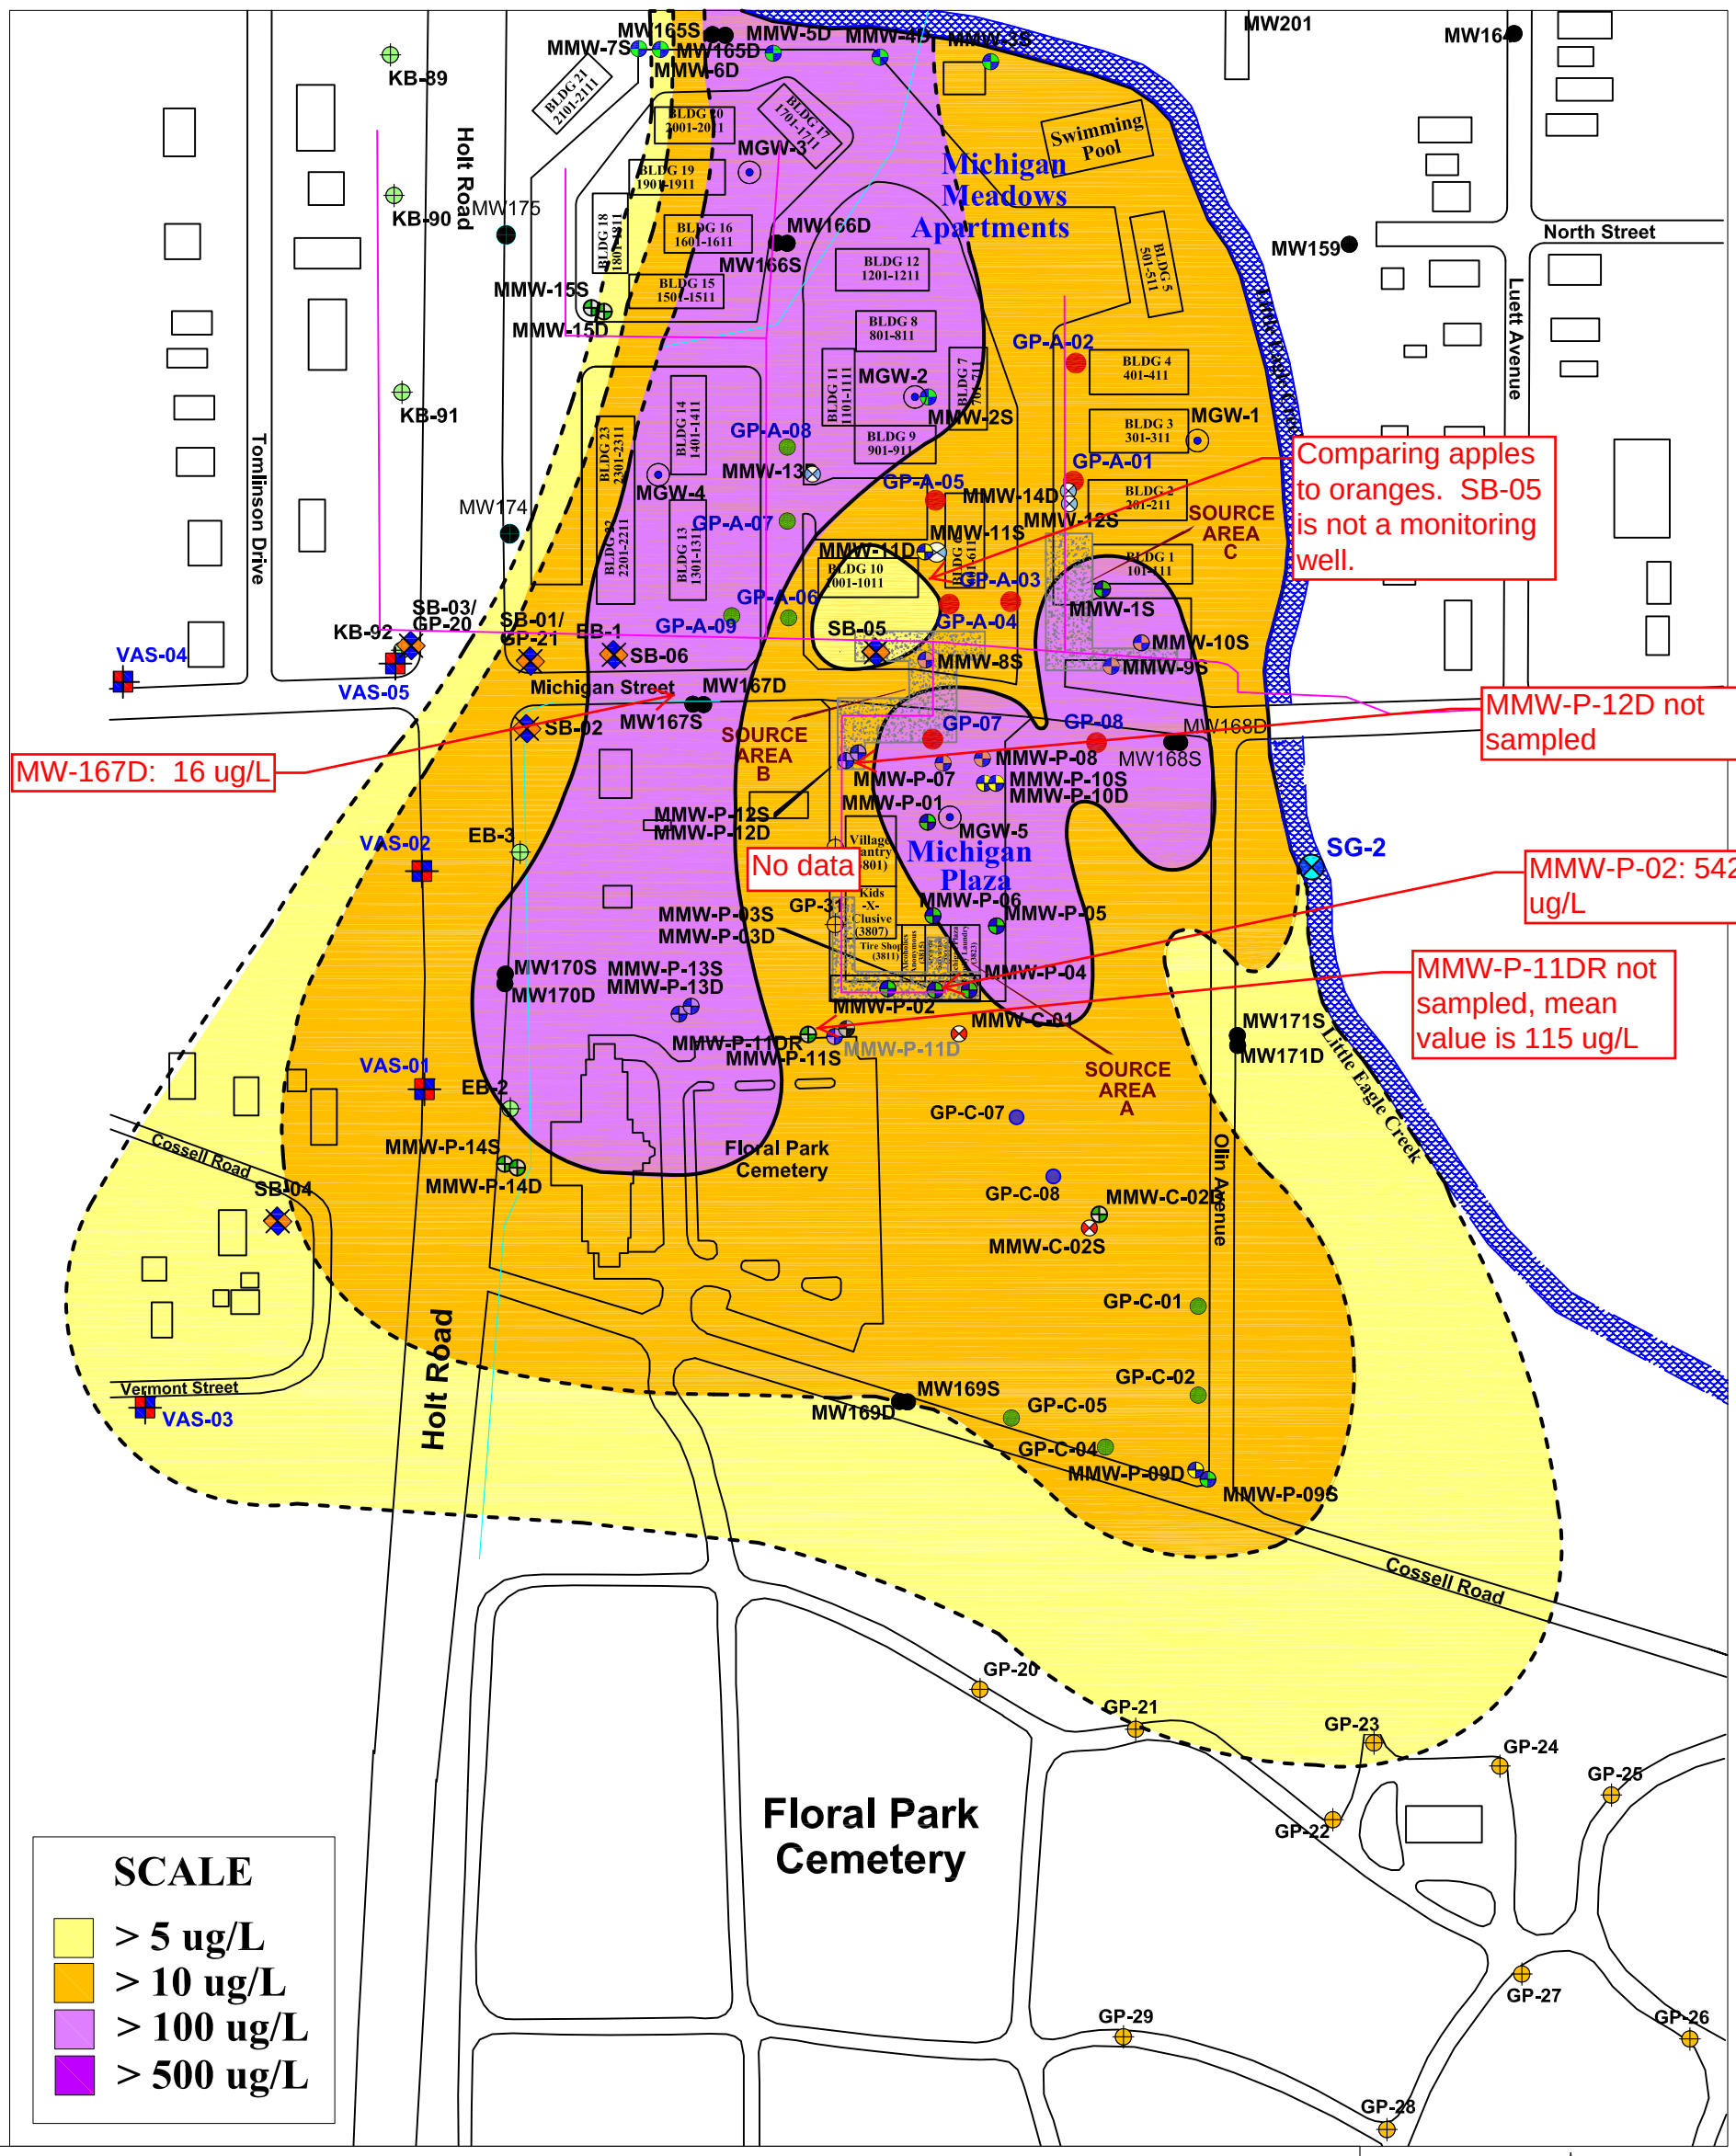

LEGEND

	Fence
MW160	Keramida/Environ Monitoring Wells
MMW-P-06	MUNDELL Monitoring Wells, Michigan Plaza (September 2005)
MMW-P-07	MUNDELL Monitoring Wells (January 2007)
MMW-P-09D	MUNDELL Monitoring Wells (May-June 2007)
MMW-C-01	MUNDELL Monitoring Wells (July/August 2008)
MMW-11S	MUNDELL Monitoring Wells (November/December 2008)
GP-C-05	MUNDELL Soil Boring Locations (January 2007)
GP-07	MUNDELL Soil Boring Locations (September 2005)
GP-C-08	MUNDELL Soil Boring Locations (August 2008)
MMW-P-11D	MUNDELL Monitoring Wells (September 2011)
MGW-1	MUNDELL Soil Gas Well
GP-29	MUNDELL Soil Boring Location (December 2011)
MMW-P-11D	MUNDELL Monitoring Wells (December 2011)
VAS-01	EPA Vertical Aquifer Sampling Well Locations (November 2011)
SB-03	EPA Soil Borings
MMW-P-11D	Abandoned Monitoring Well Location
EB-2	Environ Soil Borings
	Sanitary Sewer
	Storm Sewer

N

SCALE 200 feet

Keramida Monitoring Well Locations Referenced from Keramida Environmental, Inc. Project No. 2829 March 13, 2002

Mundell Consulting Professionals for the Earth and the Environment
110 South Downey Avenue
Indianapolis, Indiana 46219
317-630-9060, fax 317-630-9065
www.MundellAssociates.com

Project Number: M01046
Drawing File: Basemap 2012
Date Prepared: 3/13/12
Scale: 1"=200'

VINYL CHLORIDE DISTRIBUTION IN DEEP GROUNDWATER (OCTOBER 2011)
Michigan Plaza
3801 - 3823 West Michigan Street
Indianapolis, INDIANA

FIGURE 18