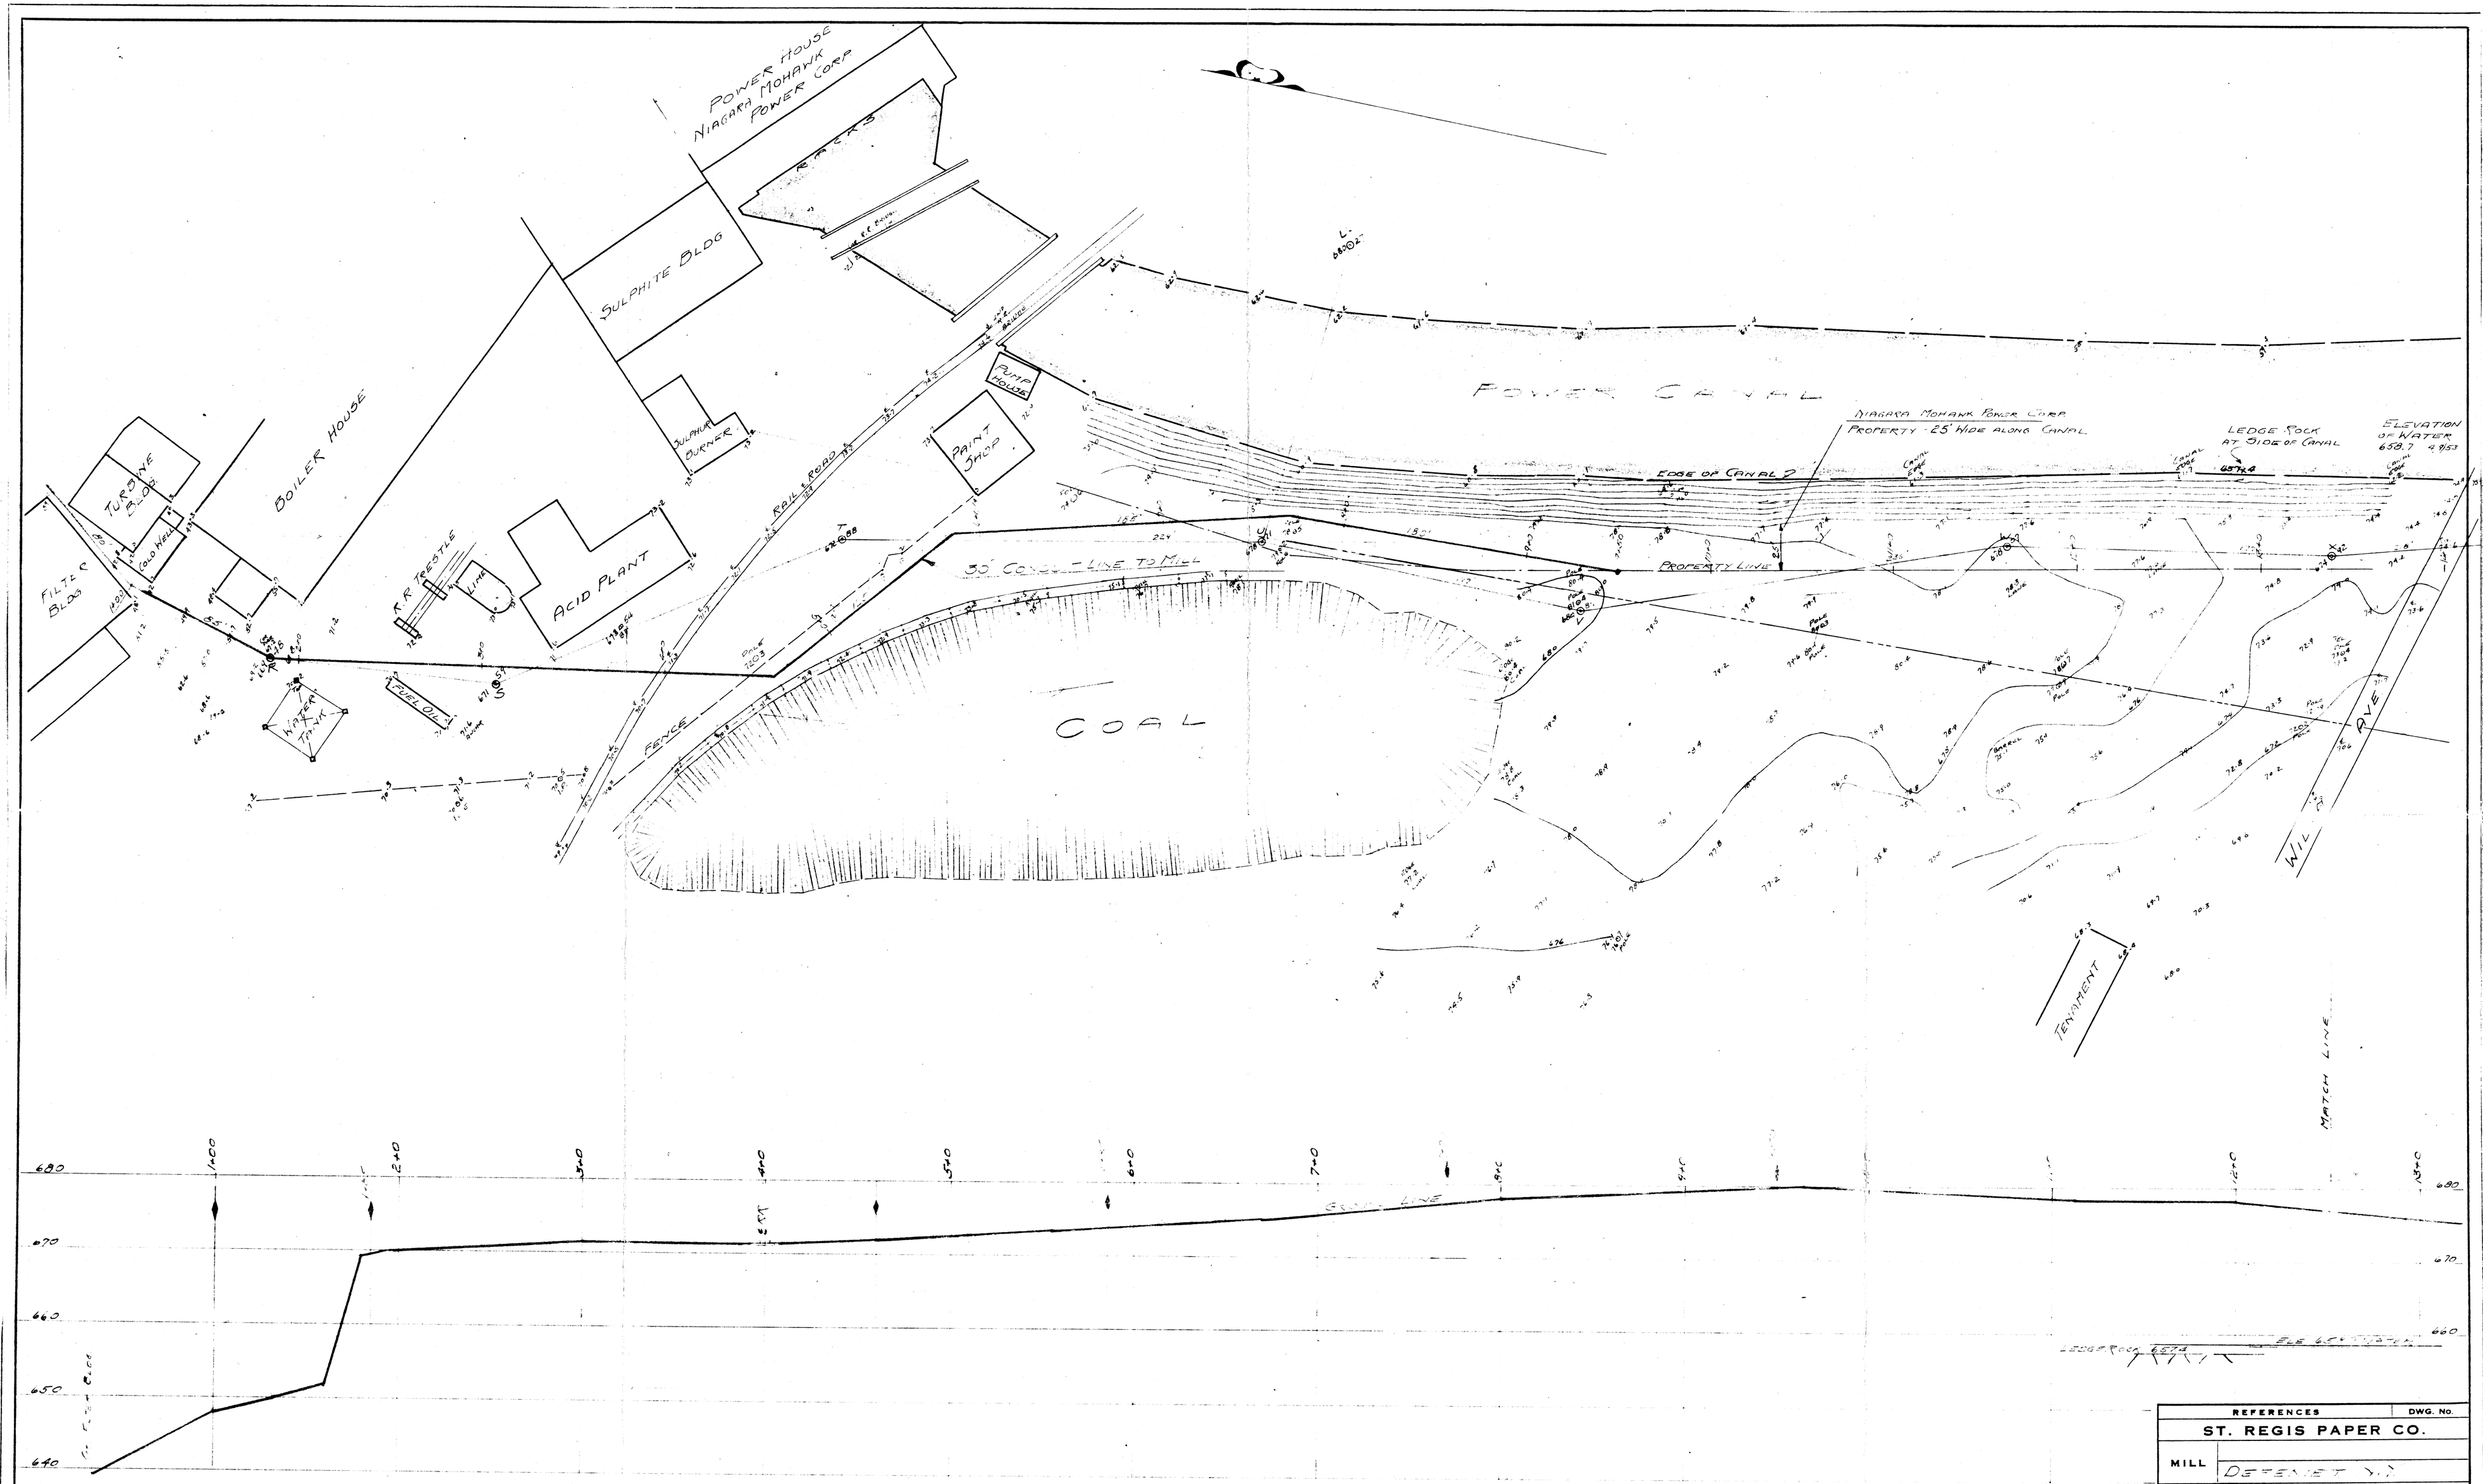

PROFILE
CONDUIT LINE
SCALE = HOR. 1"=40'
VERT. 1"=10'

REFERENCES	DWG. No.
ST. REGIS PAPER CO.	
MILL	DEFENIET N.Y.
TITLE	PLOT SUMMARY FRESH WATER FILTER PLANT
SCALE 1"=40'	
DRAWN	4 14 53
TRACED	
CHECKED	
CHECKED	
APPROVED	

DWG. No. DGR-10730 SHEET 1

JOB NO.

REVISIONS