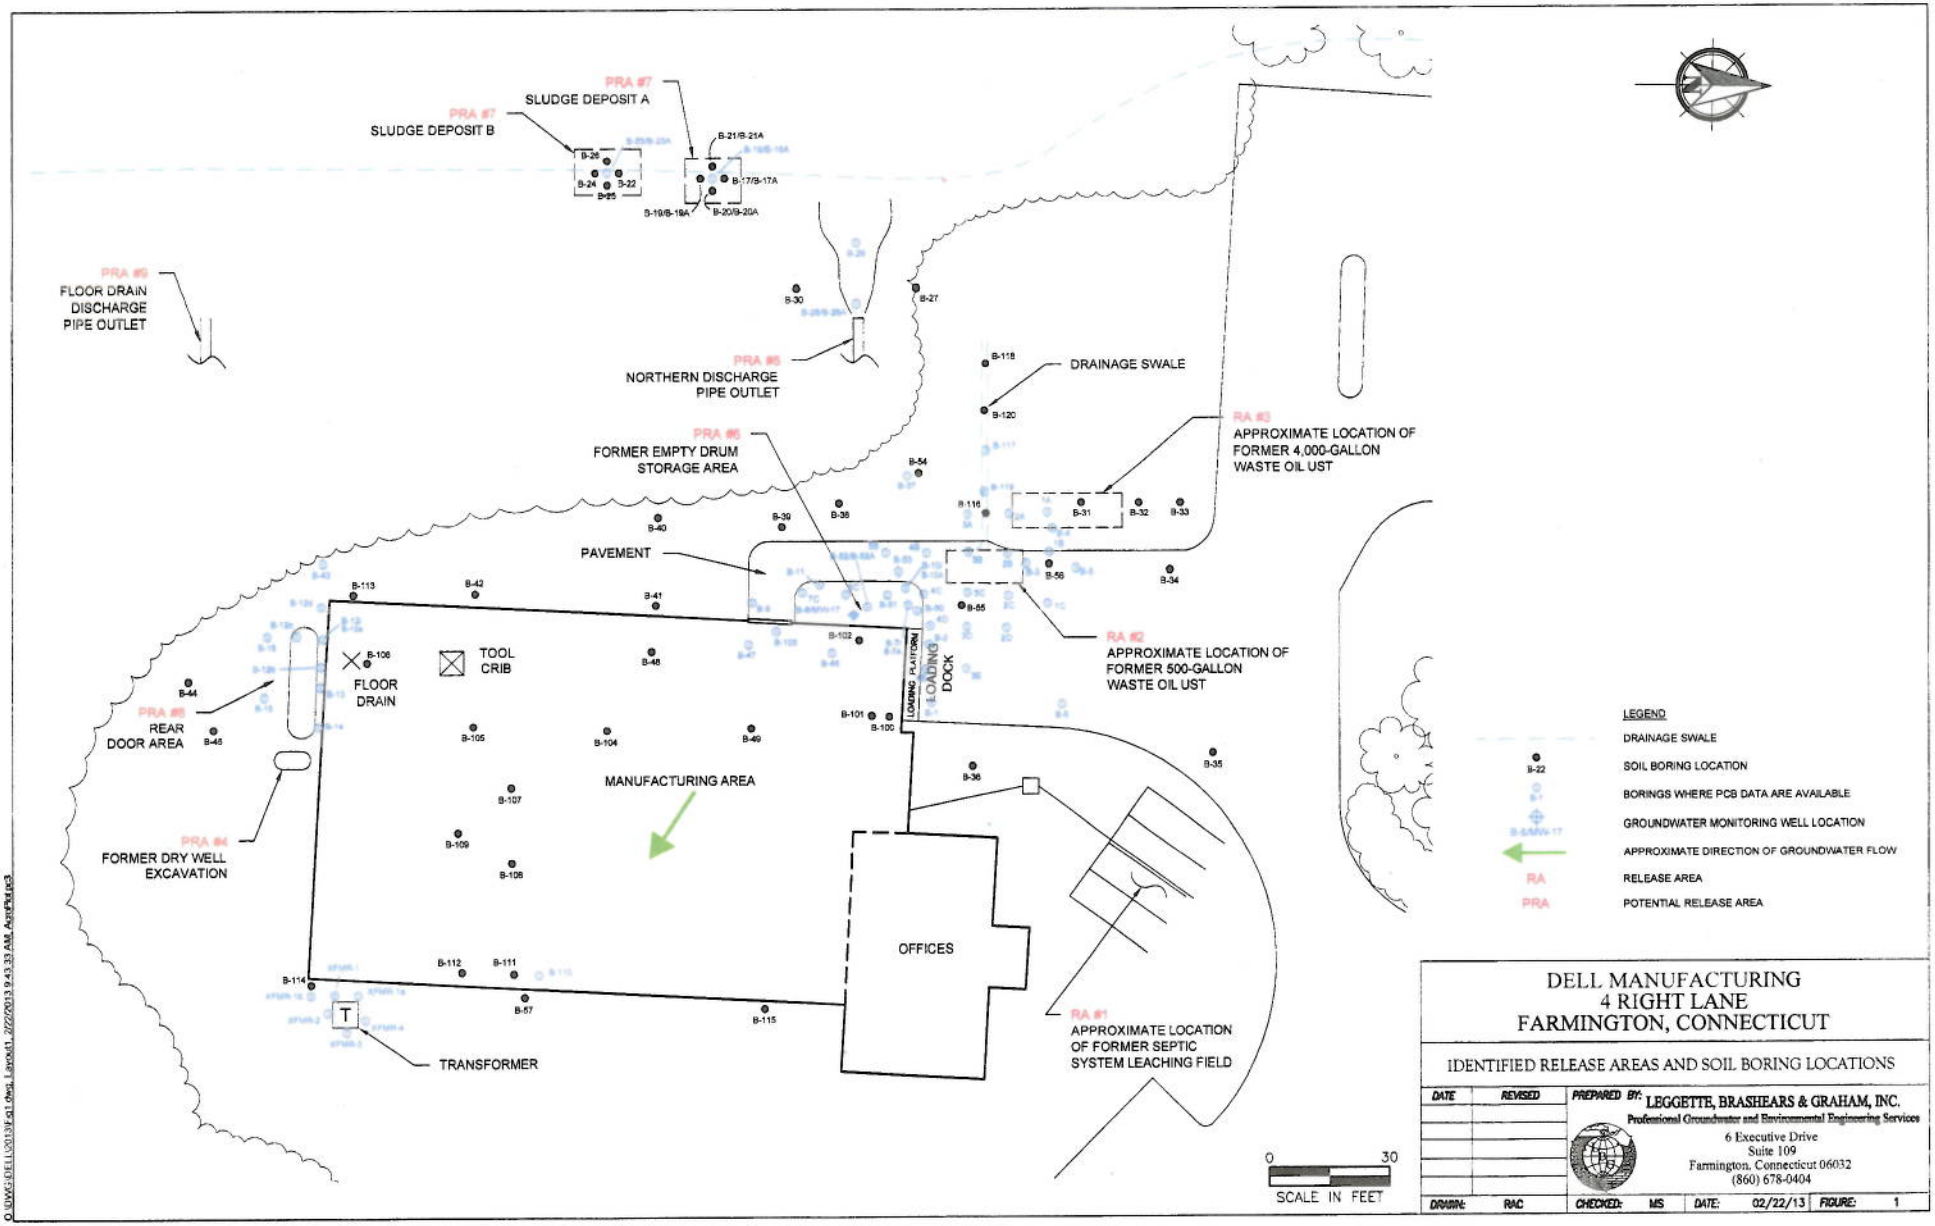

DELL MANUFACTURING
4 RIGHT LANE
FARMINGTON, CONNECTICUT

IDENTIFIED RELEASE AREAS AND SOIL BORING LOCATIONS

DATE	REVISED

PREPARED BY: LEGGETTE, BRASHEARS & GRAHAM, INC.
Professional Groundwater and Environmental Engineering Services
6 Executive Drive
Suite 109
Farmington, Connecticut 06032
(860) 678-0404

DRAWN: RAC | CHECKED: MS | DATE: 02/22/13 | FIGURE: 1

Q:\DWG\DELL\2013\Fig1.dwg, Layout1, 2/22/2013 9:43:33 AM, AcadPlot.pc3