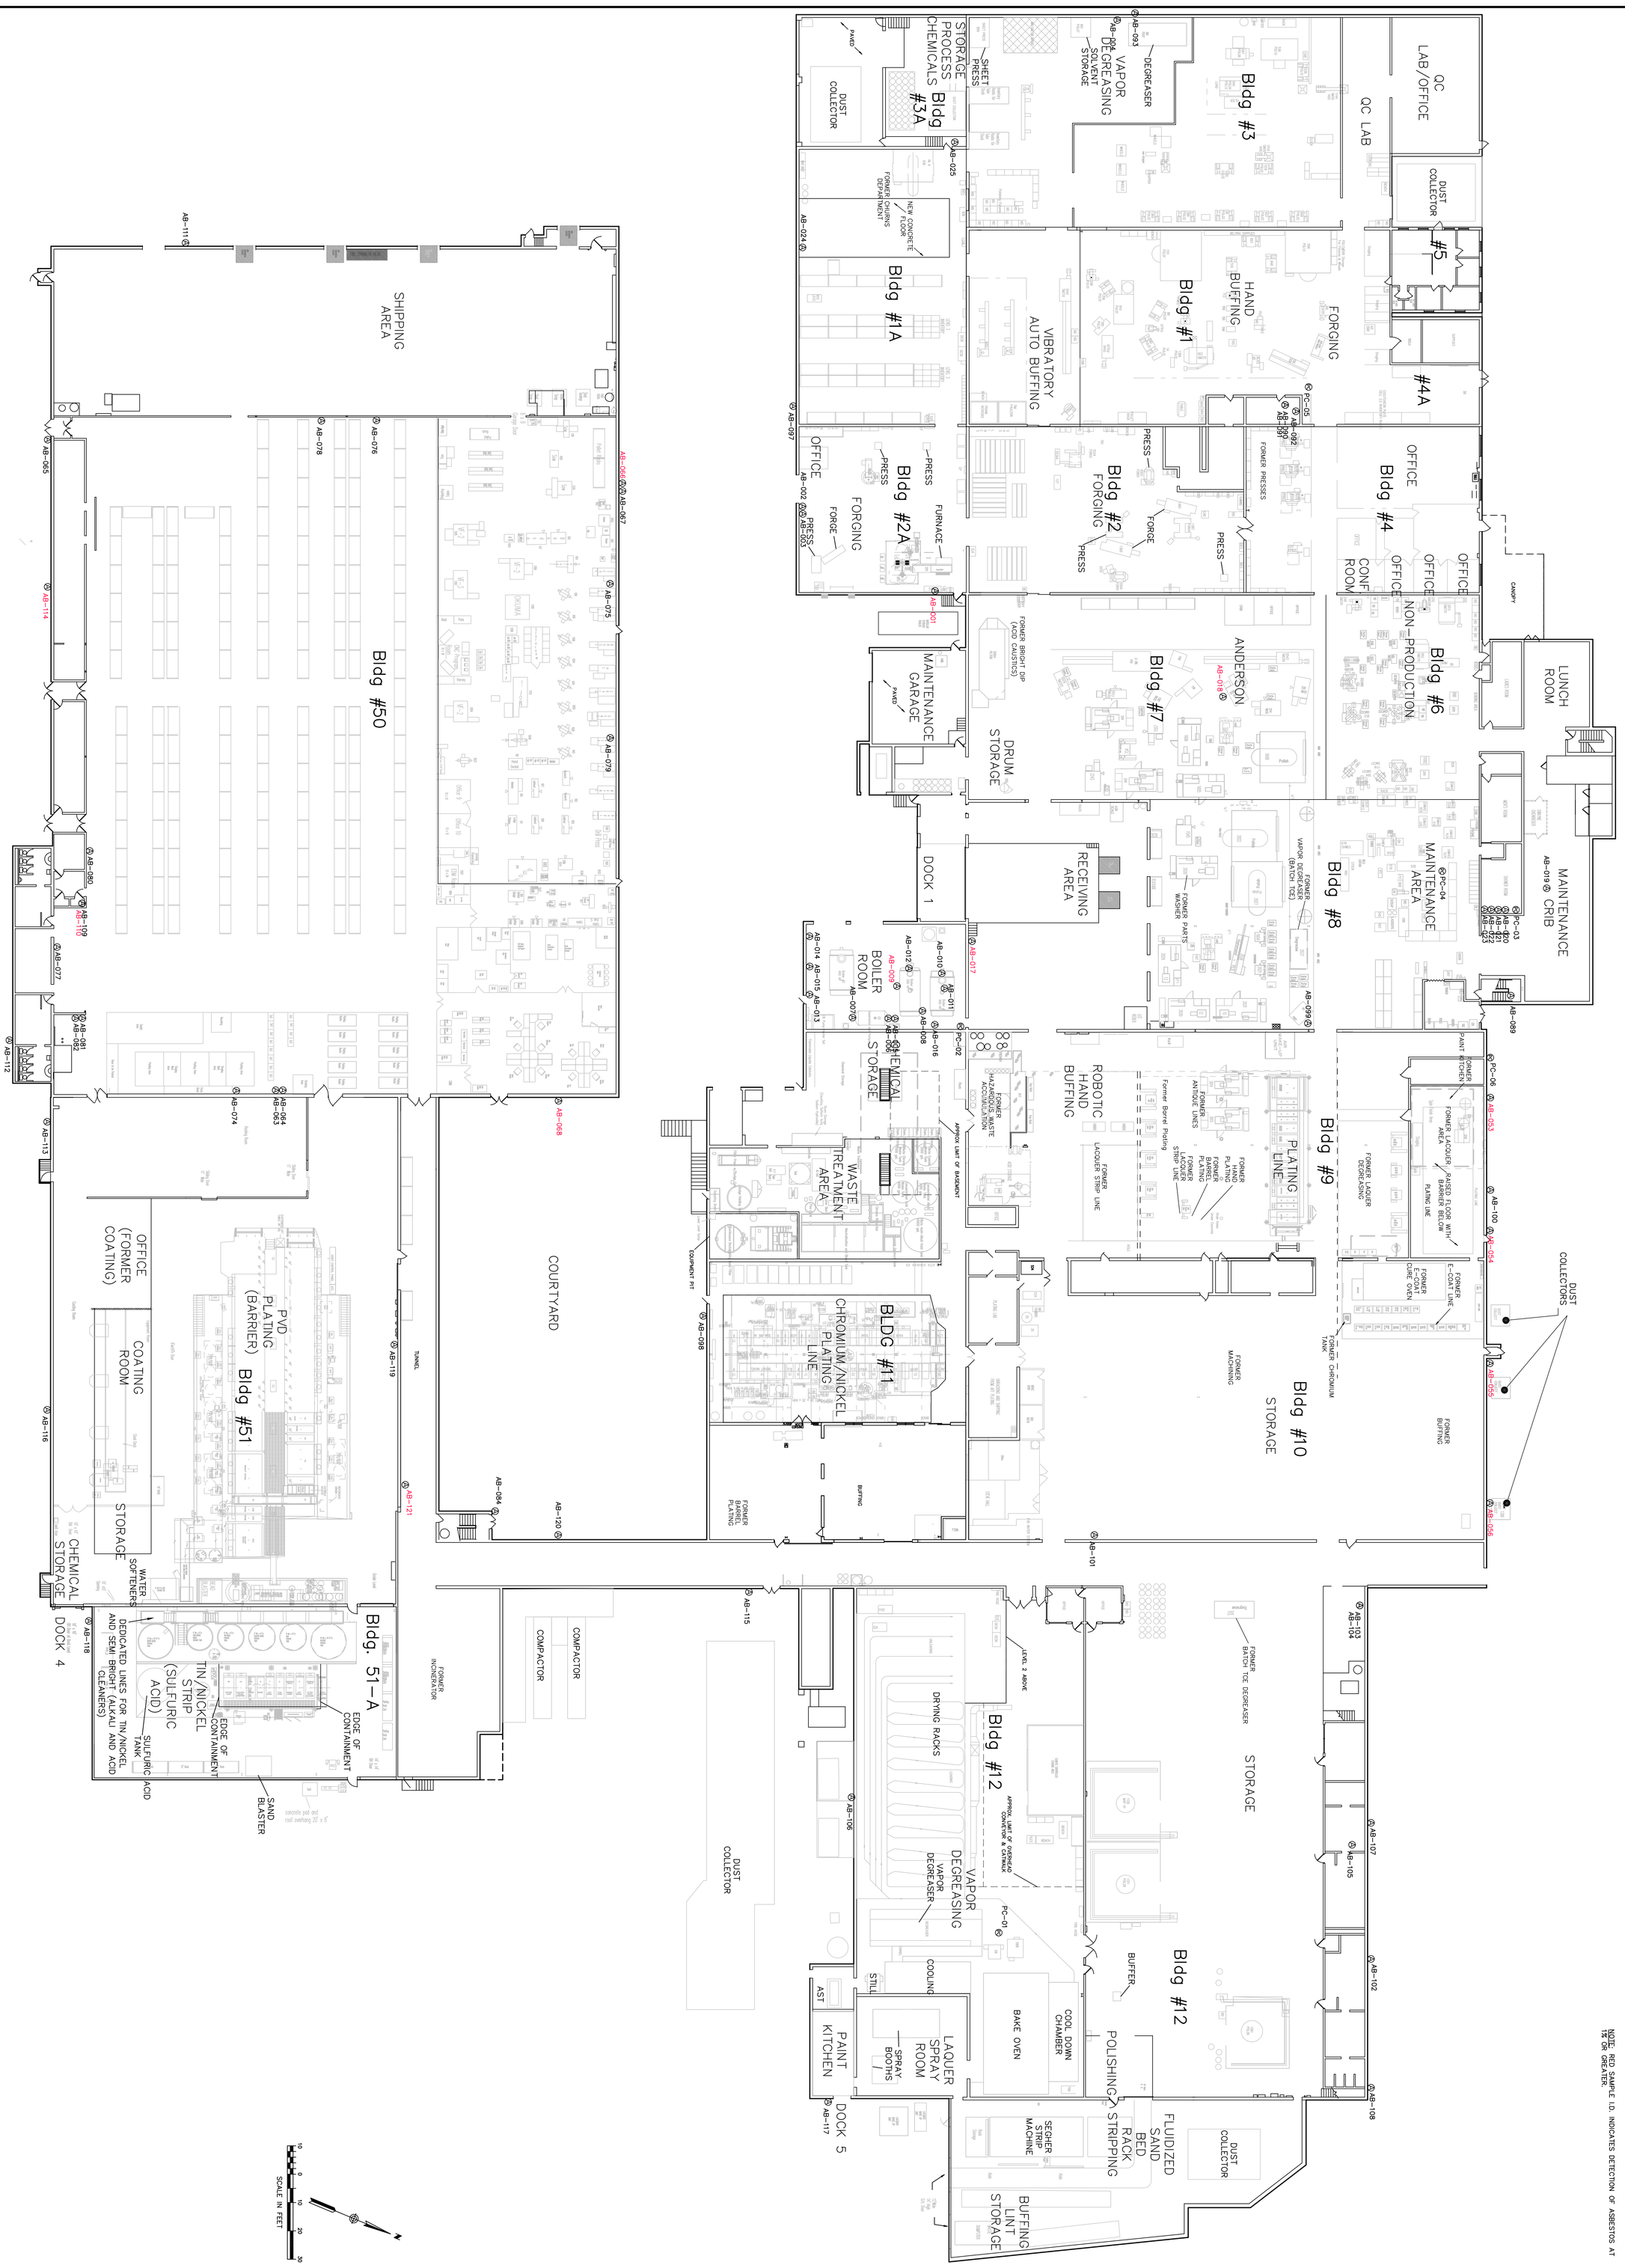

BALDWIN HARDWARE MANUFACTURING, CORP., READING, PA
HAZARDOUS BUILDING MATERIALS ASSESSMENT

ASBESTOS & PAINT CHIP SAMPLE LOCATIONS

DRAWING 2 — SHEET NO. 1 — NO. OF SHEETS 1

An Employee Owned Company

SCALE	
1" = 20'	
COMM. NO.	
07MD806.018	
DRAWN BY	DATE
P.J.A.	01/27/11
APPROVED BY	DATE
K.J.B.	01/27/11

Loureiro Engineering Associates, Inc.
100 Northwest Drive • Plainville, Connecticut 06062
Phone: 860-747-6181 / fax: 860-747-8822
An Employee Owned Company • email : info@loureiro.com

BLACK & DECKER®
Towson, Maryland

REV.	DESCRIPTION OF REVISION	DATE	APPR.

G:\AUTOCAD\PROJECTS\B&D\07MD806\TASK 018-HBM INVESTIGATION\HAZARDOUS BUILDING MATERIALS SUVEY\07MD806 HBM.DWG Tab: D2-ASBESTOS-PAINT Saved: 2/25/2011 1:24 PM Plotted: 2/25/2011 1:25 PM