LEGEND

- BUILDING OUTLINE
- PIPING/DUCTWORK
- ASBESTOS SAMPLE LOCATION
- ROOF PENETRATION FOR INVESTIGATION ONLY. NO ASBESTOS SAMPLES COLLECTED.

NOTE: RED SAMPLE I.D. INDICATES DETECTION OF ASBESTOS AT 1% OR GREATER.

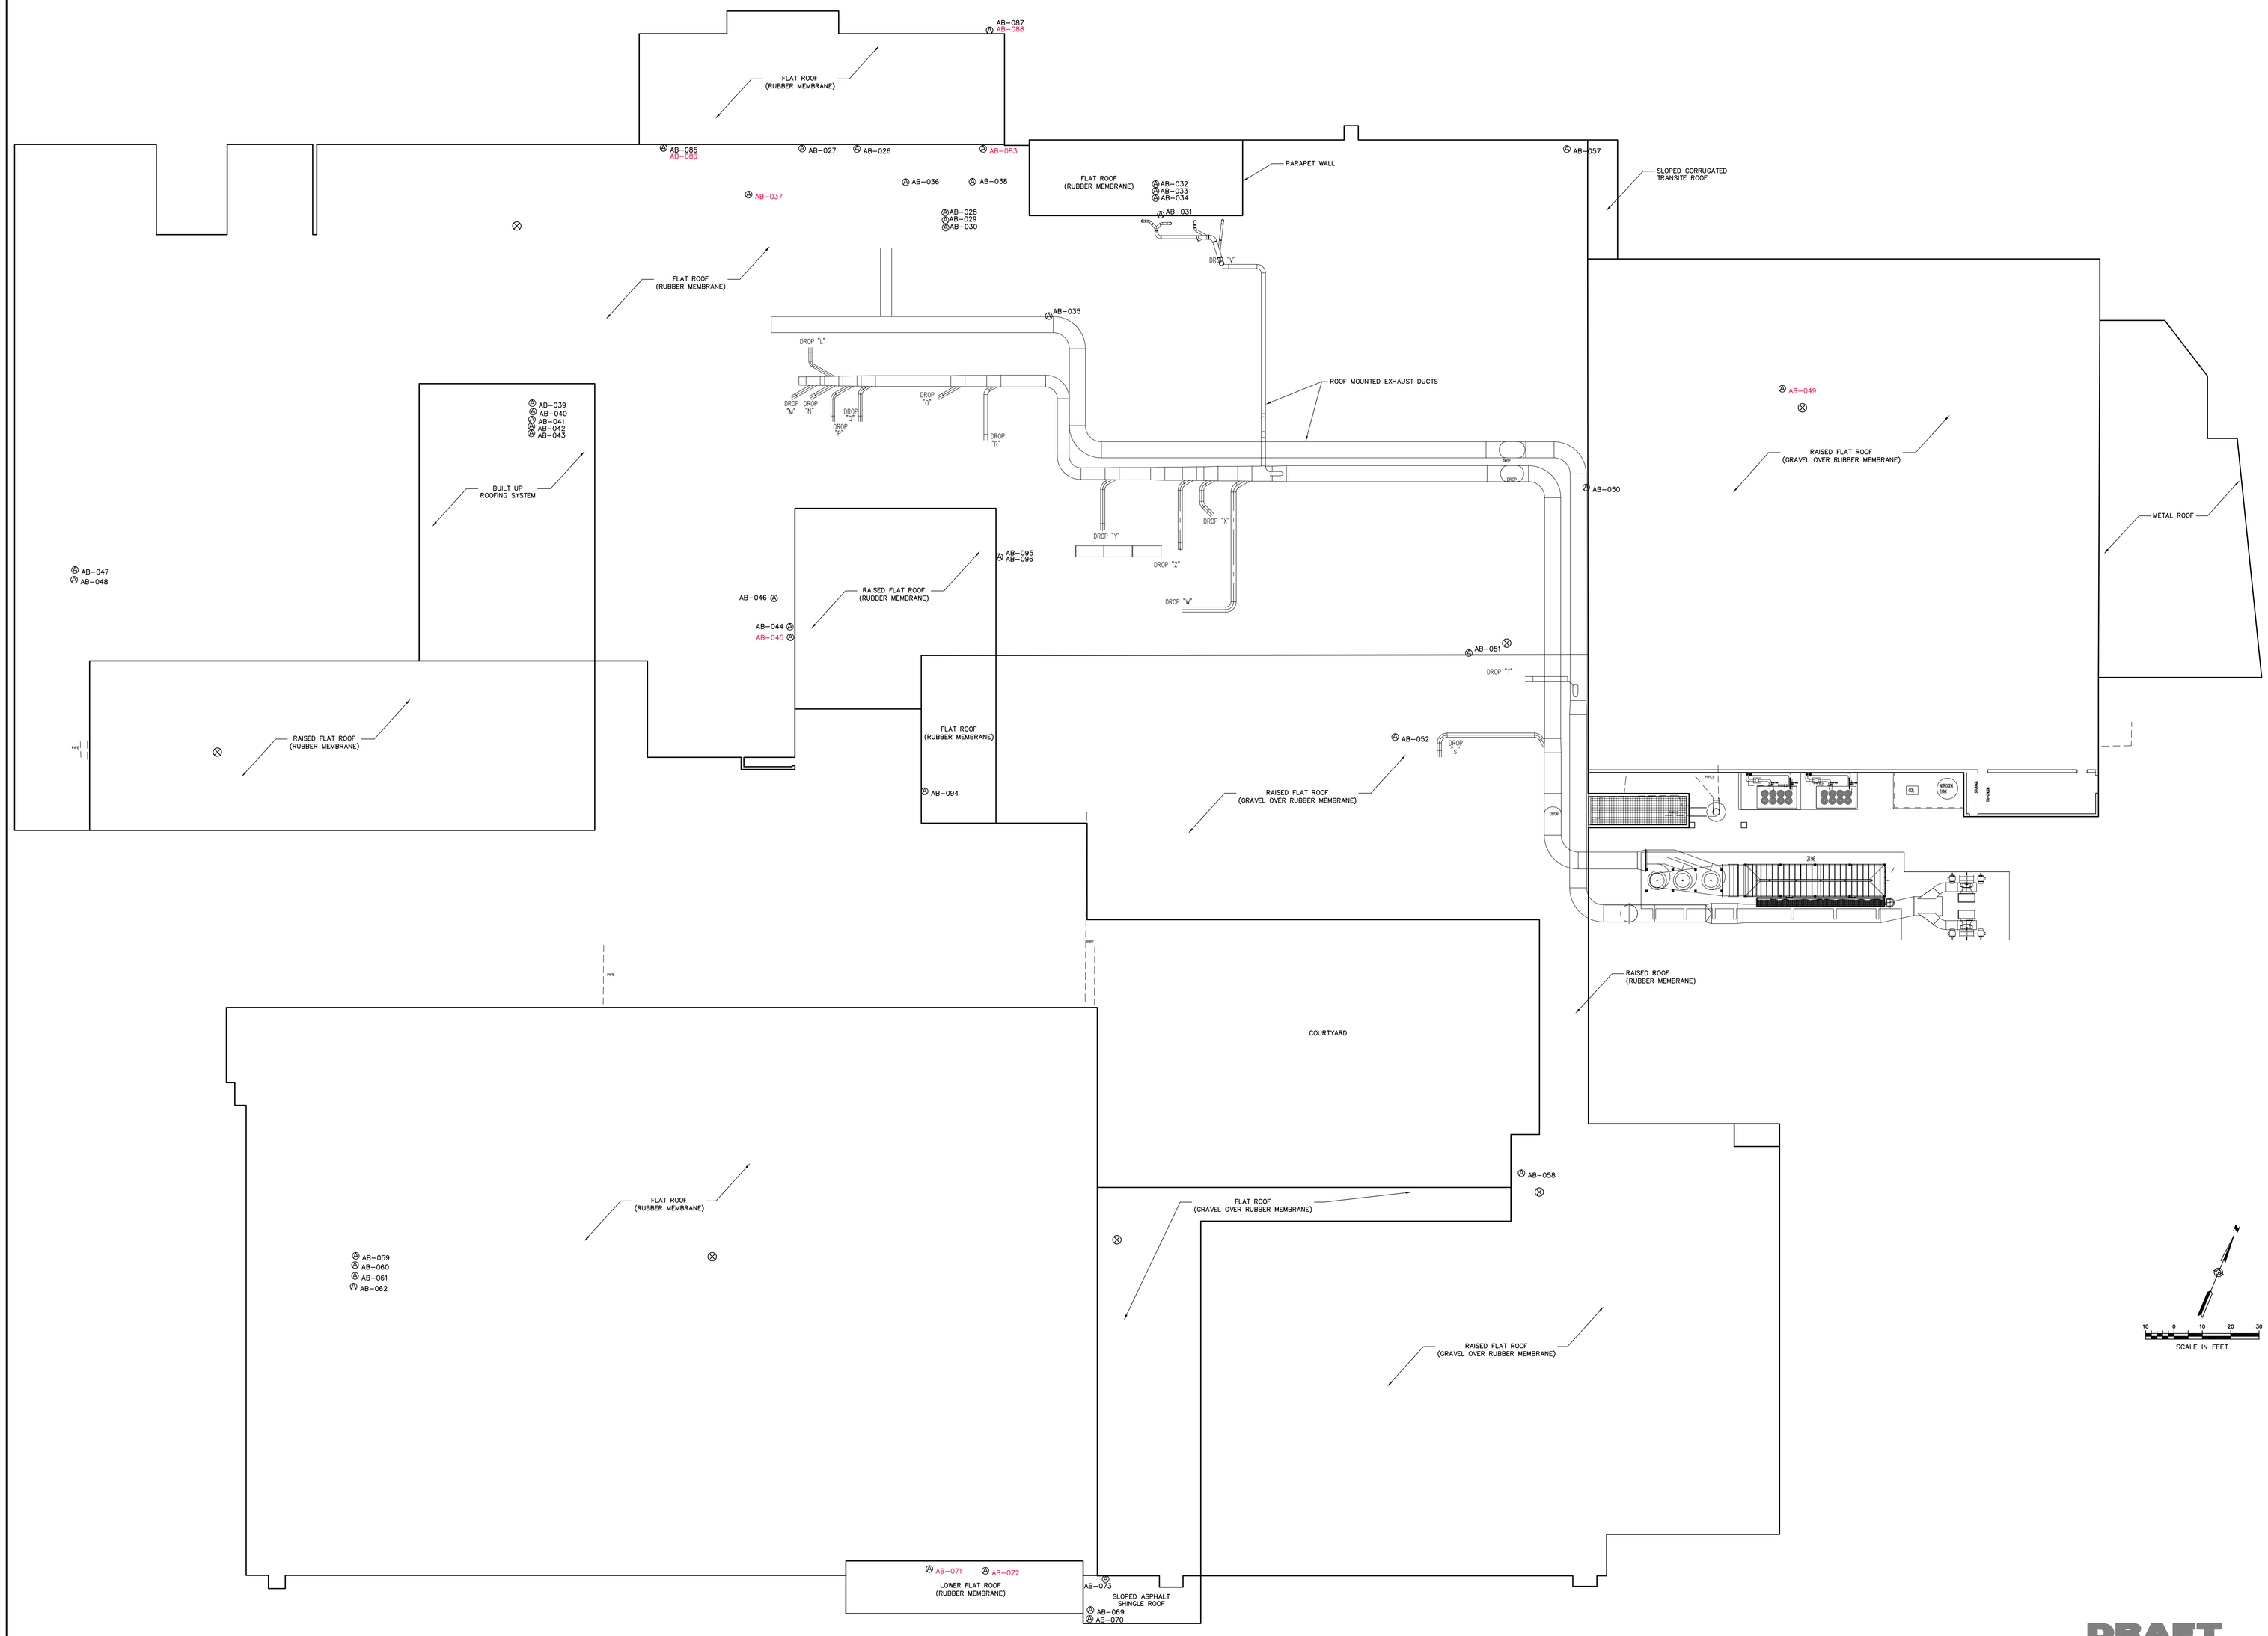

REV.	DESCRIPTION OF REVISION	DATE	APPR.

Loureiro Engineering Associates, Inc.
100 Northwest Drive • Plainville, Connecticut 06062
Phone: 860-747-6181 / fax: 860-747-8822
An Employee Owned Company • email : info@loureiro.com

BLACK & DECKER
Towson, Maryland

SCALE	COMM. NO.	DRAWN BY	DATE	APPROVED BY	DATE
1" = 20'	07MD806.018	P.J.A.	01/13/11	K.J.B.	01/13/11

BALDWIN HARDWARE MANUFACTURING, CORP., READING, PA
HAZARDOUS BUILDING MATERIALS ASSESSMENT

ASBESTOS ROOF SAMPLE LOCATIONS

An Employee Owned Company

DRAWING 3

SHEET NO. 1 NO. OF SHEETS 1

© AUTODESK PROJECT:J:\BAD\LOUREIRO\ DWG: 07B-ASBM INVESTIGATION\HAZARDOUS BUILDING MATERIALS SURVEY\07MD806 DRAWING Tab: 03-ROOF Saved: 1/13/2011 3:48 PM Plotted: 1/13/2011 4:59 PM