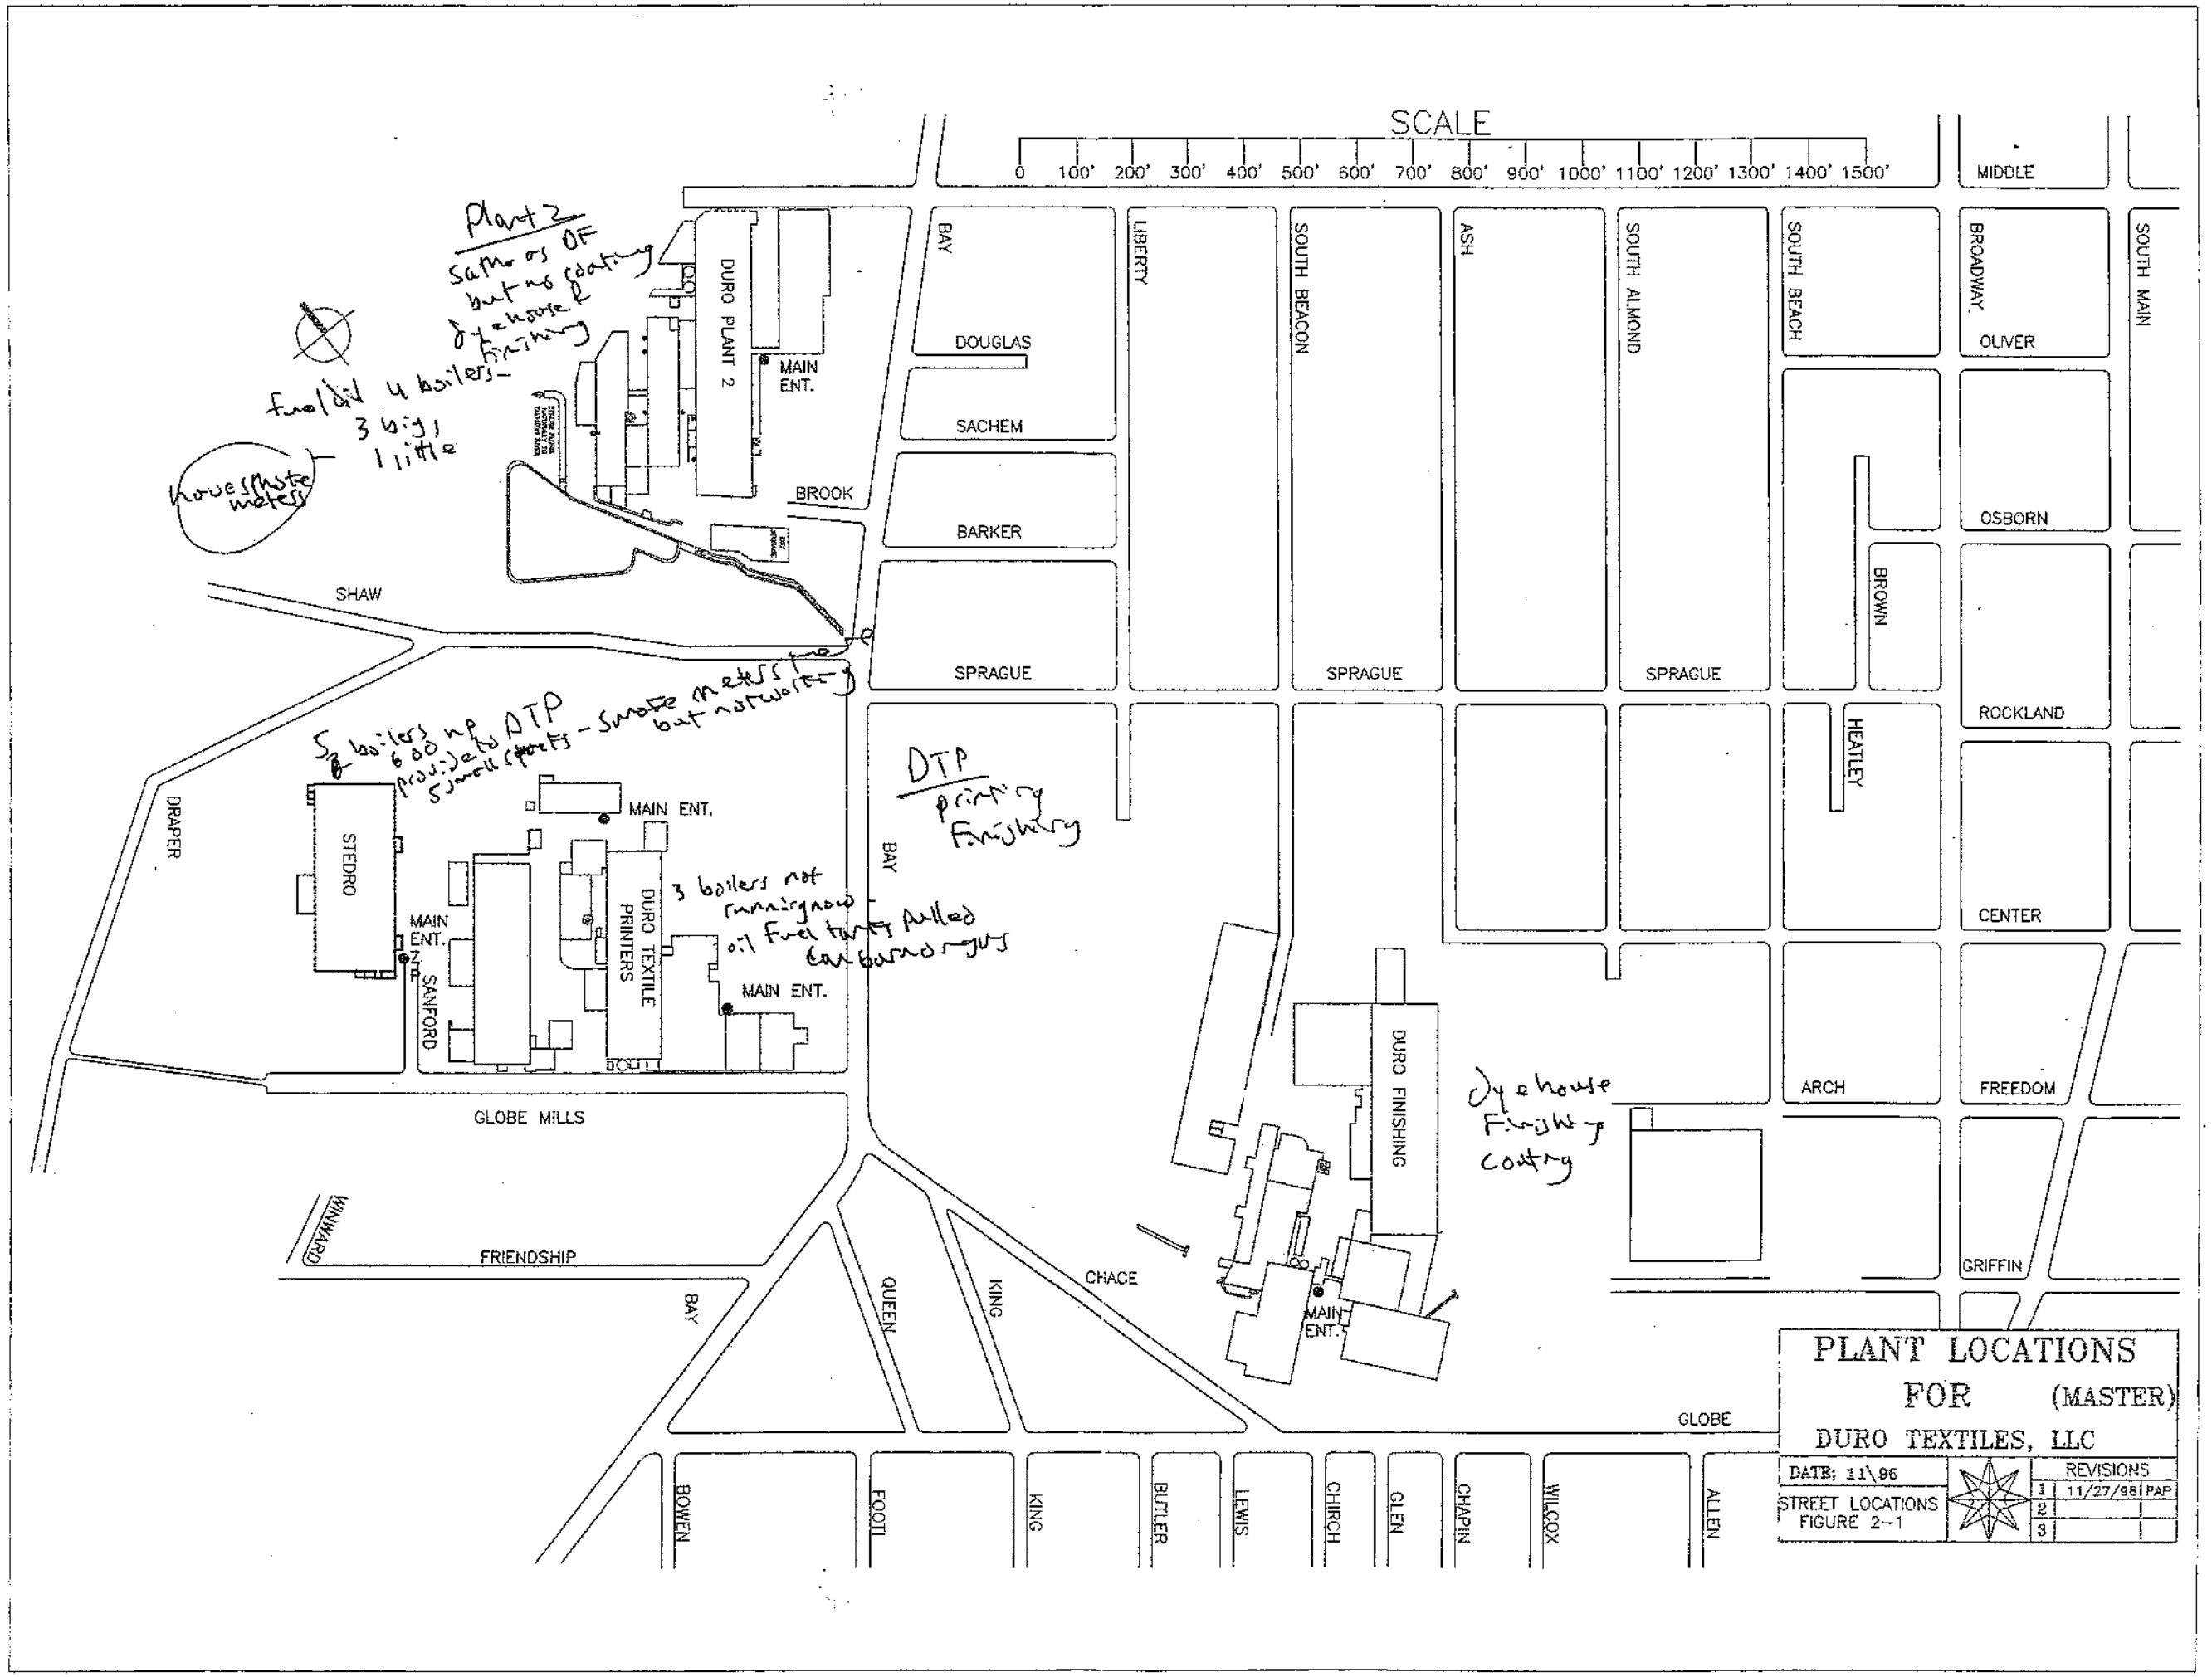
SCALE
0 100' 200' 300' 400' 500' 600' 700' 800' 900' 1000' 1100' 1200' 1300' 1400' 1500'
MIDDLE
BAY
DOUGLAS
SACHEM
BARKER
SPRAGUE
LIBERTY
SOUTH BEACON
ASH
SOUTH ALMOND
SOUTH BEACH
BROADWAY
OLIVER
SOUTH MAIN
OSBORN
BROWN
ROCKLAND
HEATLEY
CENTER
ARCH
FREEDOM
GRIFFIN
DURO PLANT 2
MAIN ENT.
BROOK
SHAW
DRAPER
STEDRO
MAIN ENT.
SANFORD
DURO TEXTILE PRINTERS
MAIN ENT.
MAIN ENT.
GLOBE MILLS
WINWARD
FRIENDSHIP
BAY
QUEEN
KING
CHACE
DURO FINISHING
MAIN ENT.
GLOBE
BOWEN
FOOTI
KING
BUTLER
LEWIS
CHIRCH
GLEN
CHAPIN
WILCOX
ALLEN
Plant 2
Same as DF but no coating
dyehouse & finishing
fuel oil 4 boilers - 3 big, 1 little
Houses/Mote meters
5 boilers 600 hp provide to DTP 5 small spots - smoke meters but not working
DTP printing finishing
3 boilers not running now - oil fuel tanks pulled can burn organs
Dyehouse Finishing coating
PLANT LOCATIONS FOR (MASTER)
DURO TEXTILES, LLC
DATE: 11\96
STREET LOCATIONS FIGURE 2-1
REVISIONS
1 11/27/96 PAP
2
3

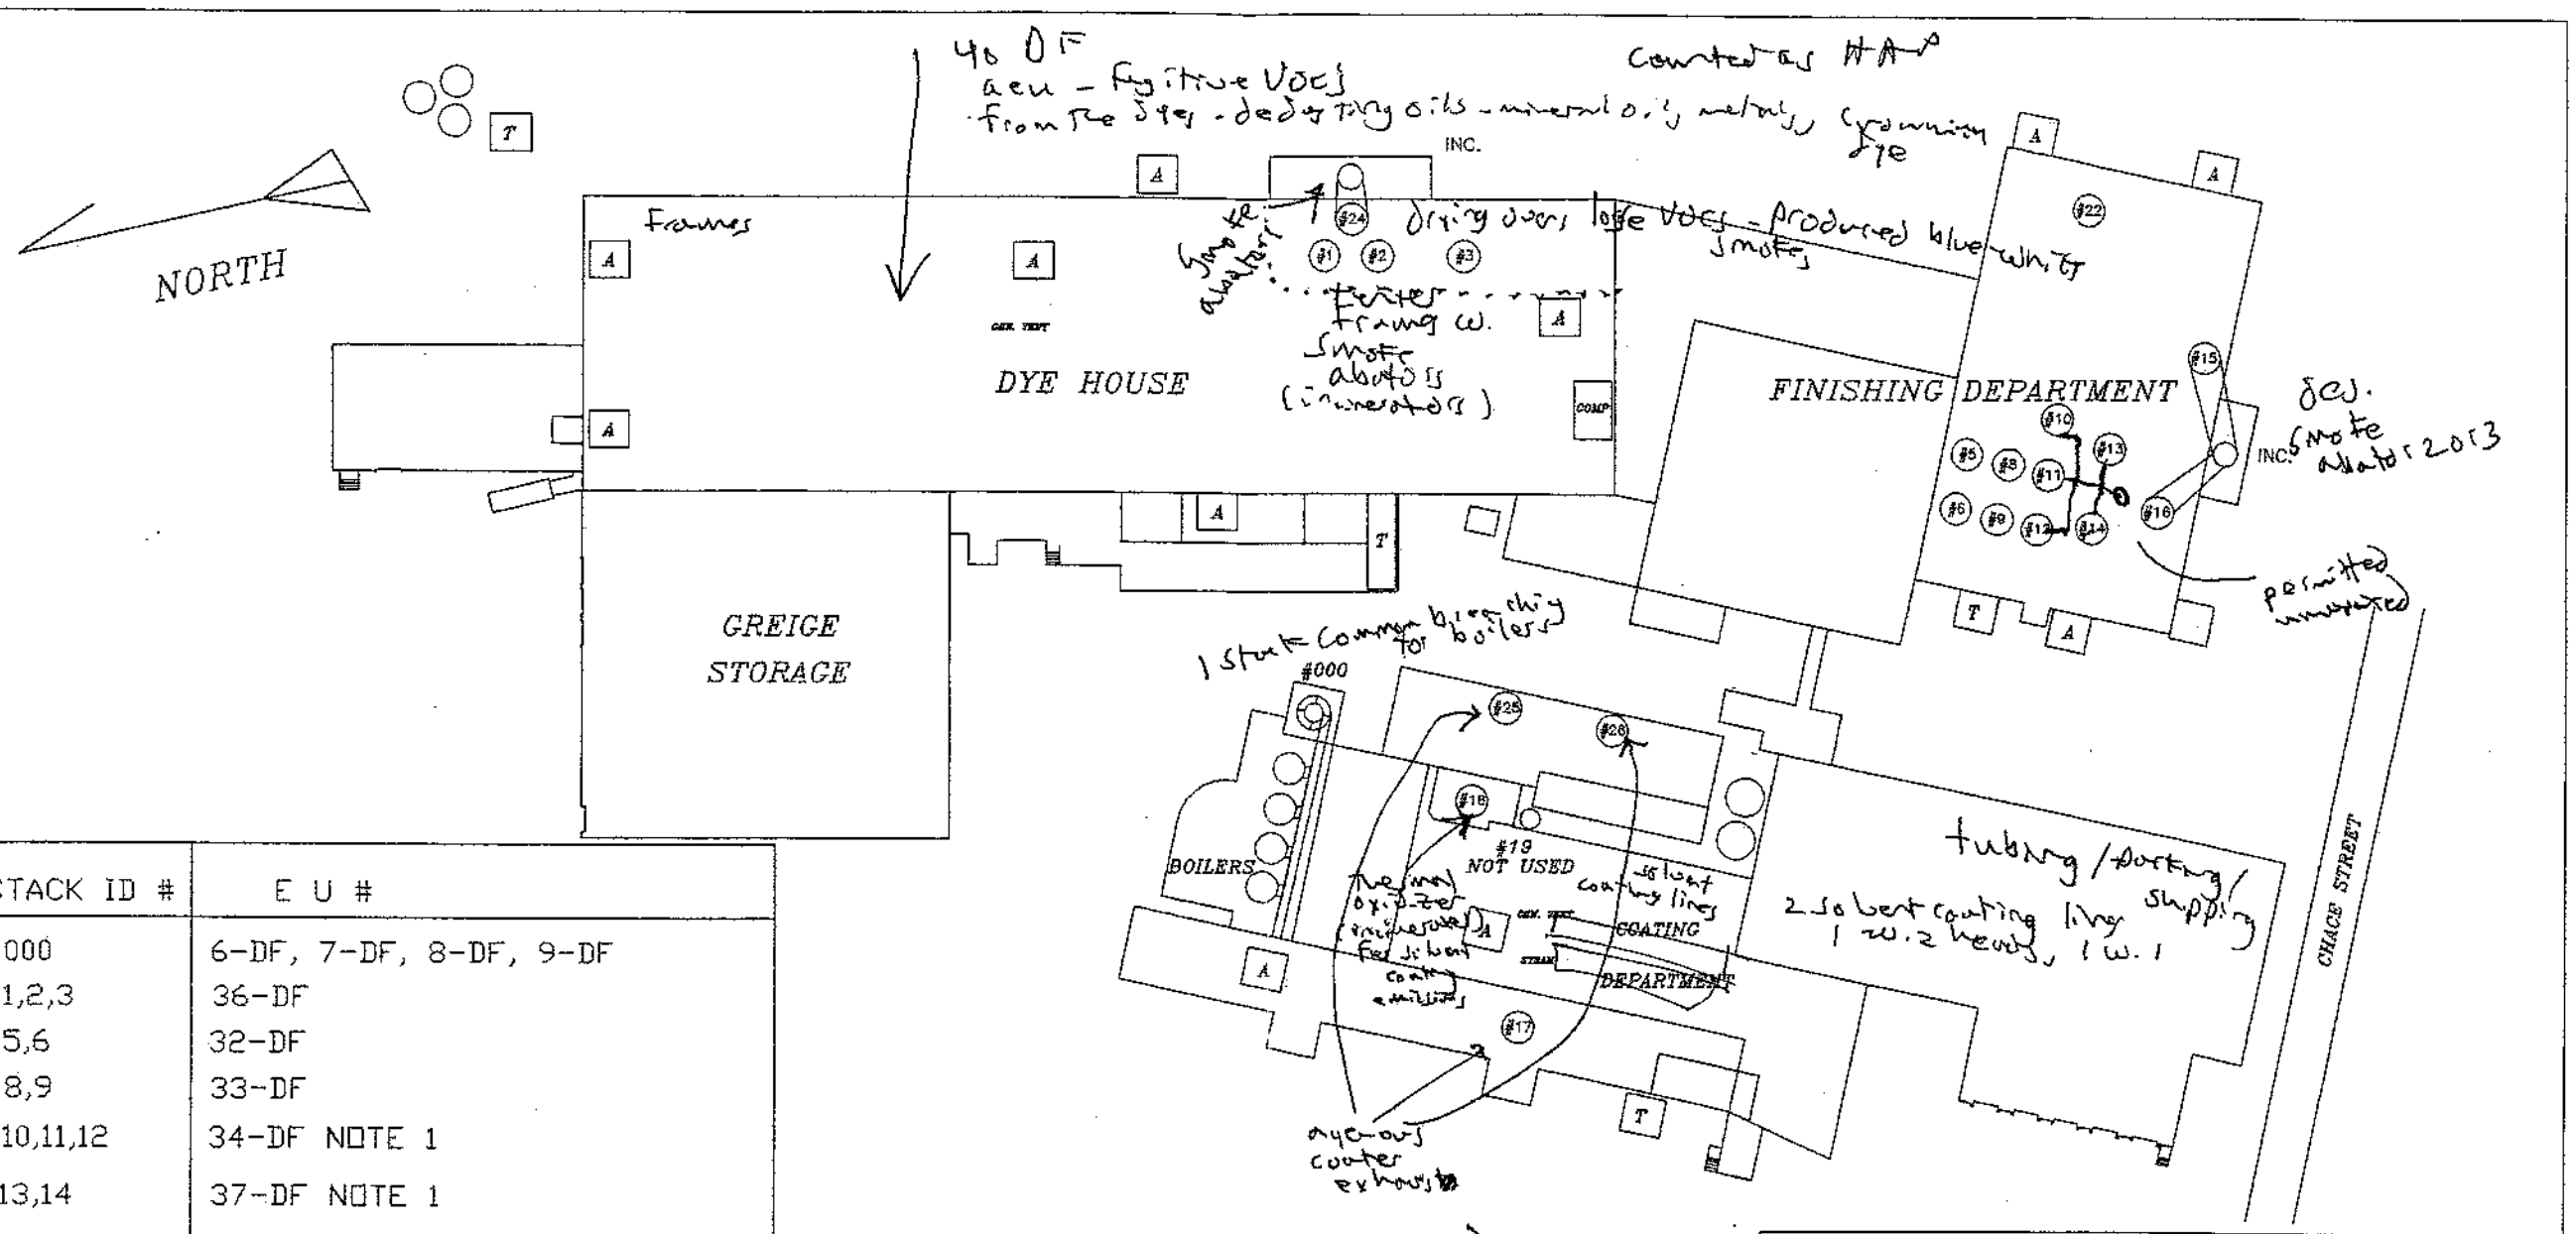

STACK ID #	E U #
000	6-DF, 7-DF, 8-DF, 9-DF
1,2,3	36-DF
5,6	32-DF
8,9	33-DF
10,11,12	34-DF NOTE 1
13,14	37-DF NOTE 1
15,16	35-DF, 20-DF
24	38-DF, 21-DF
18	39-DF
25,26	42-DF
17	41-DF
22	43-DF

NOTE 1: Tenter ovens 3 and 6 will be ~~exhausted~~ Done through a shared Smoke Abator (EU # 22-DF) by 06/2003, Stack ID # 10, 11, 12, 13, & 14 will no longer exhaust to the atmosphere.

PROCESS OVEN EXHAUST STACKS

Duro Finishing Exhaust Schematic Figure 2-2

DATE: 11\93	REVISIONS:			
SCALE: NONE	1	6/22/95	GFF	
DRAWN BY: G.C.	2	3/28/96	JMT	
DWG: DFSTAKS	3	3/12/97	PAP	
LOCATION: DF (D#5)	DIVISION OF DURO TEXTILES, LLC FALL RIVER, MASS.		SHEET: 1 OF 1	

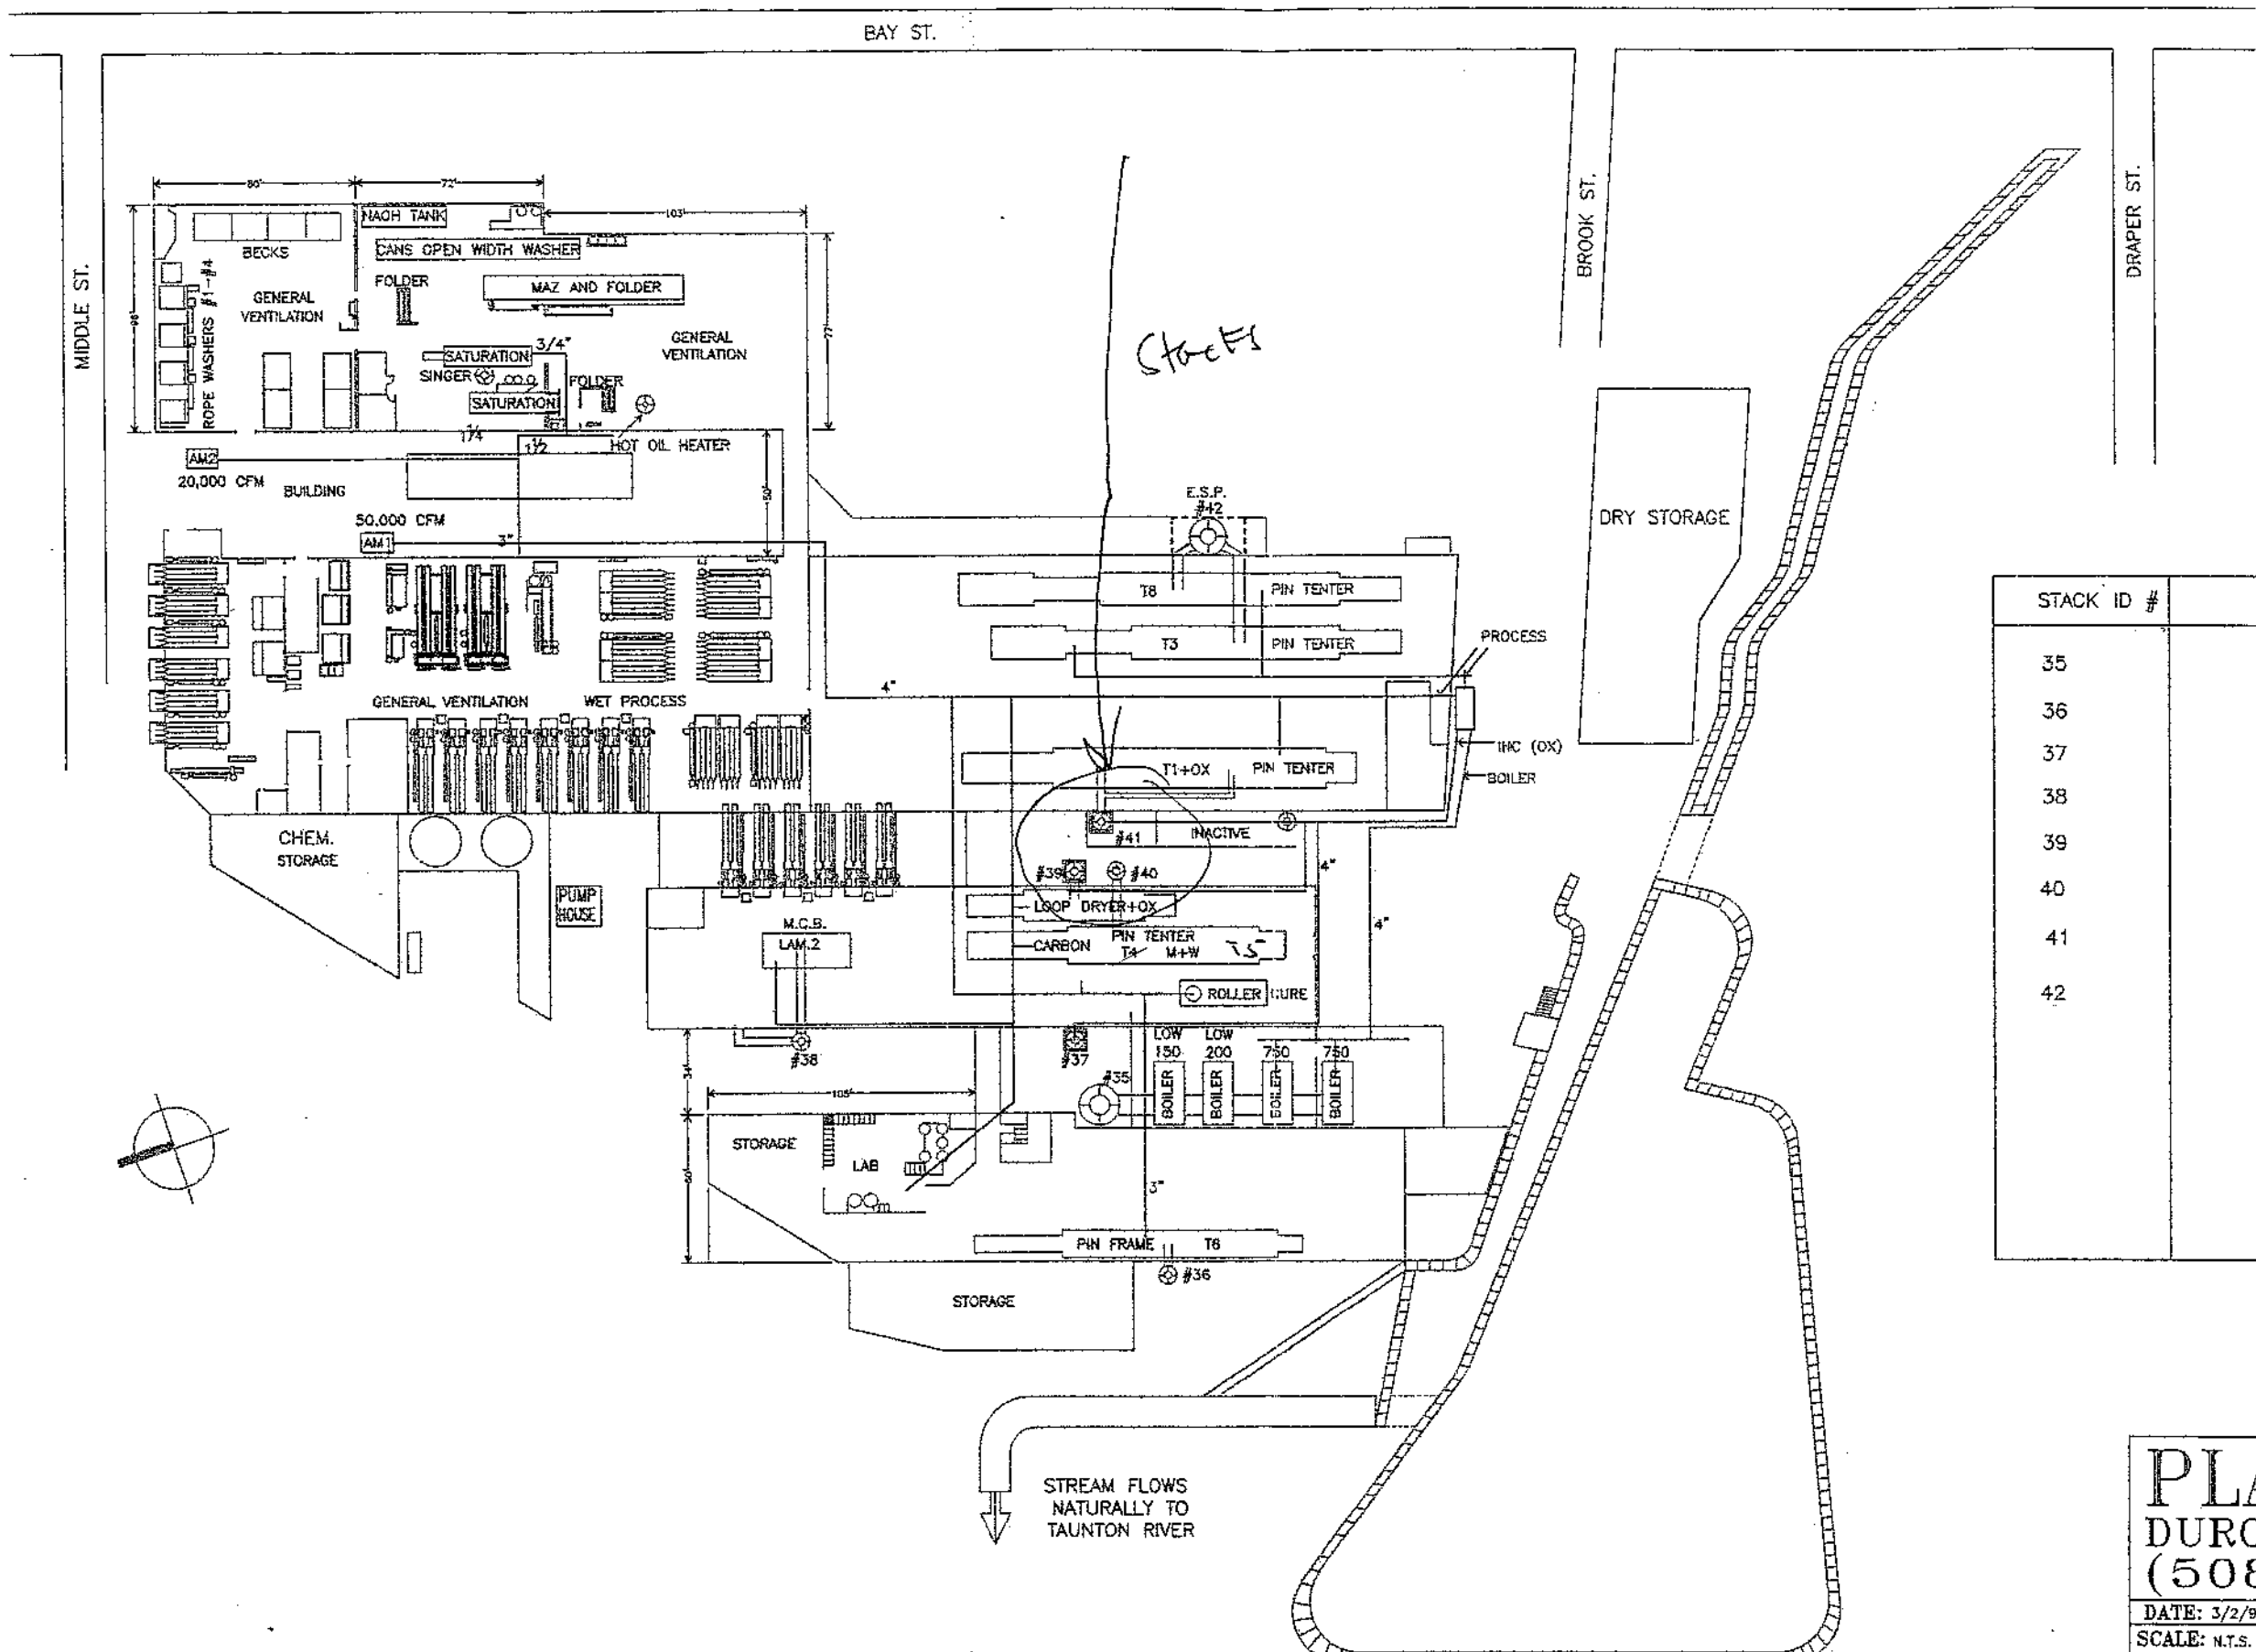

STACK ID #	E U #
35	1-P2, 2-P2, 3-P2, 4-P2
36	25-P2
37	18-P2, 27-P2
38	26-P2
39	24-P2, 19-P2
40	23-P2
41	17-P2
42	28-P2, 29-P2

PLANT No.2

DURO TEXTILES, LLC

(508) 675-0101

DATE: 3/2/98		2/01	CLC
SCALE: N.T.S.			
COMP:			
BLD: DURO PLANT 2	FIGURE 2-3: PLANT 2 EXHAUST SCHEMATIC	PAGE:	

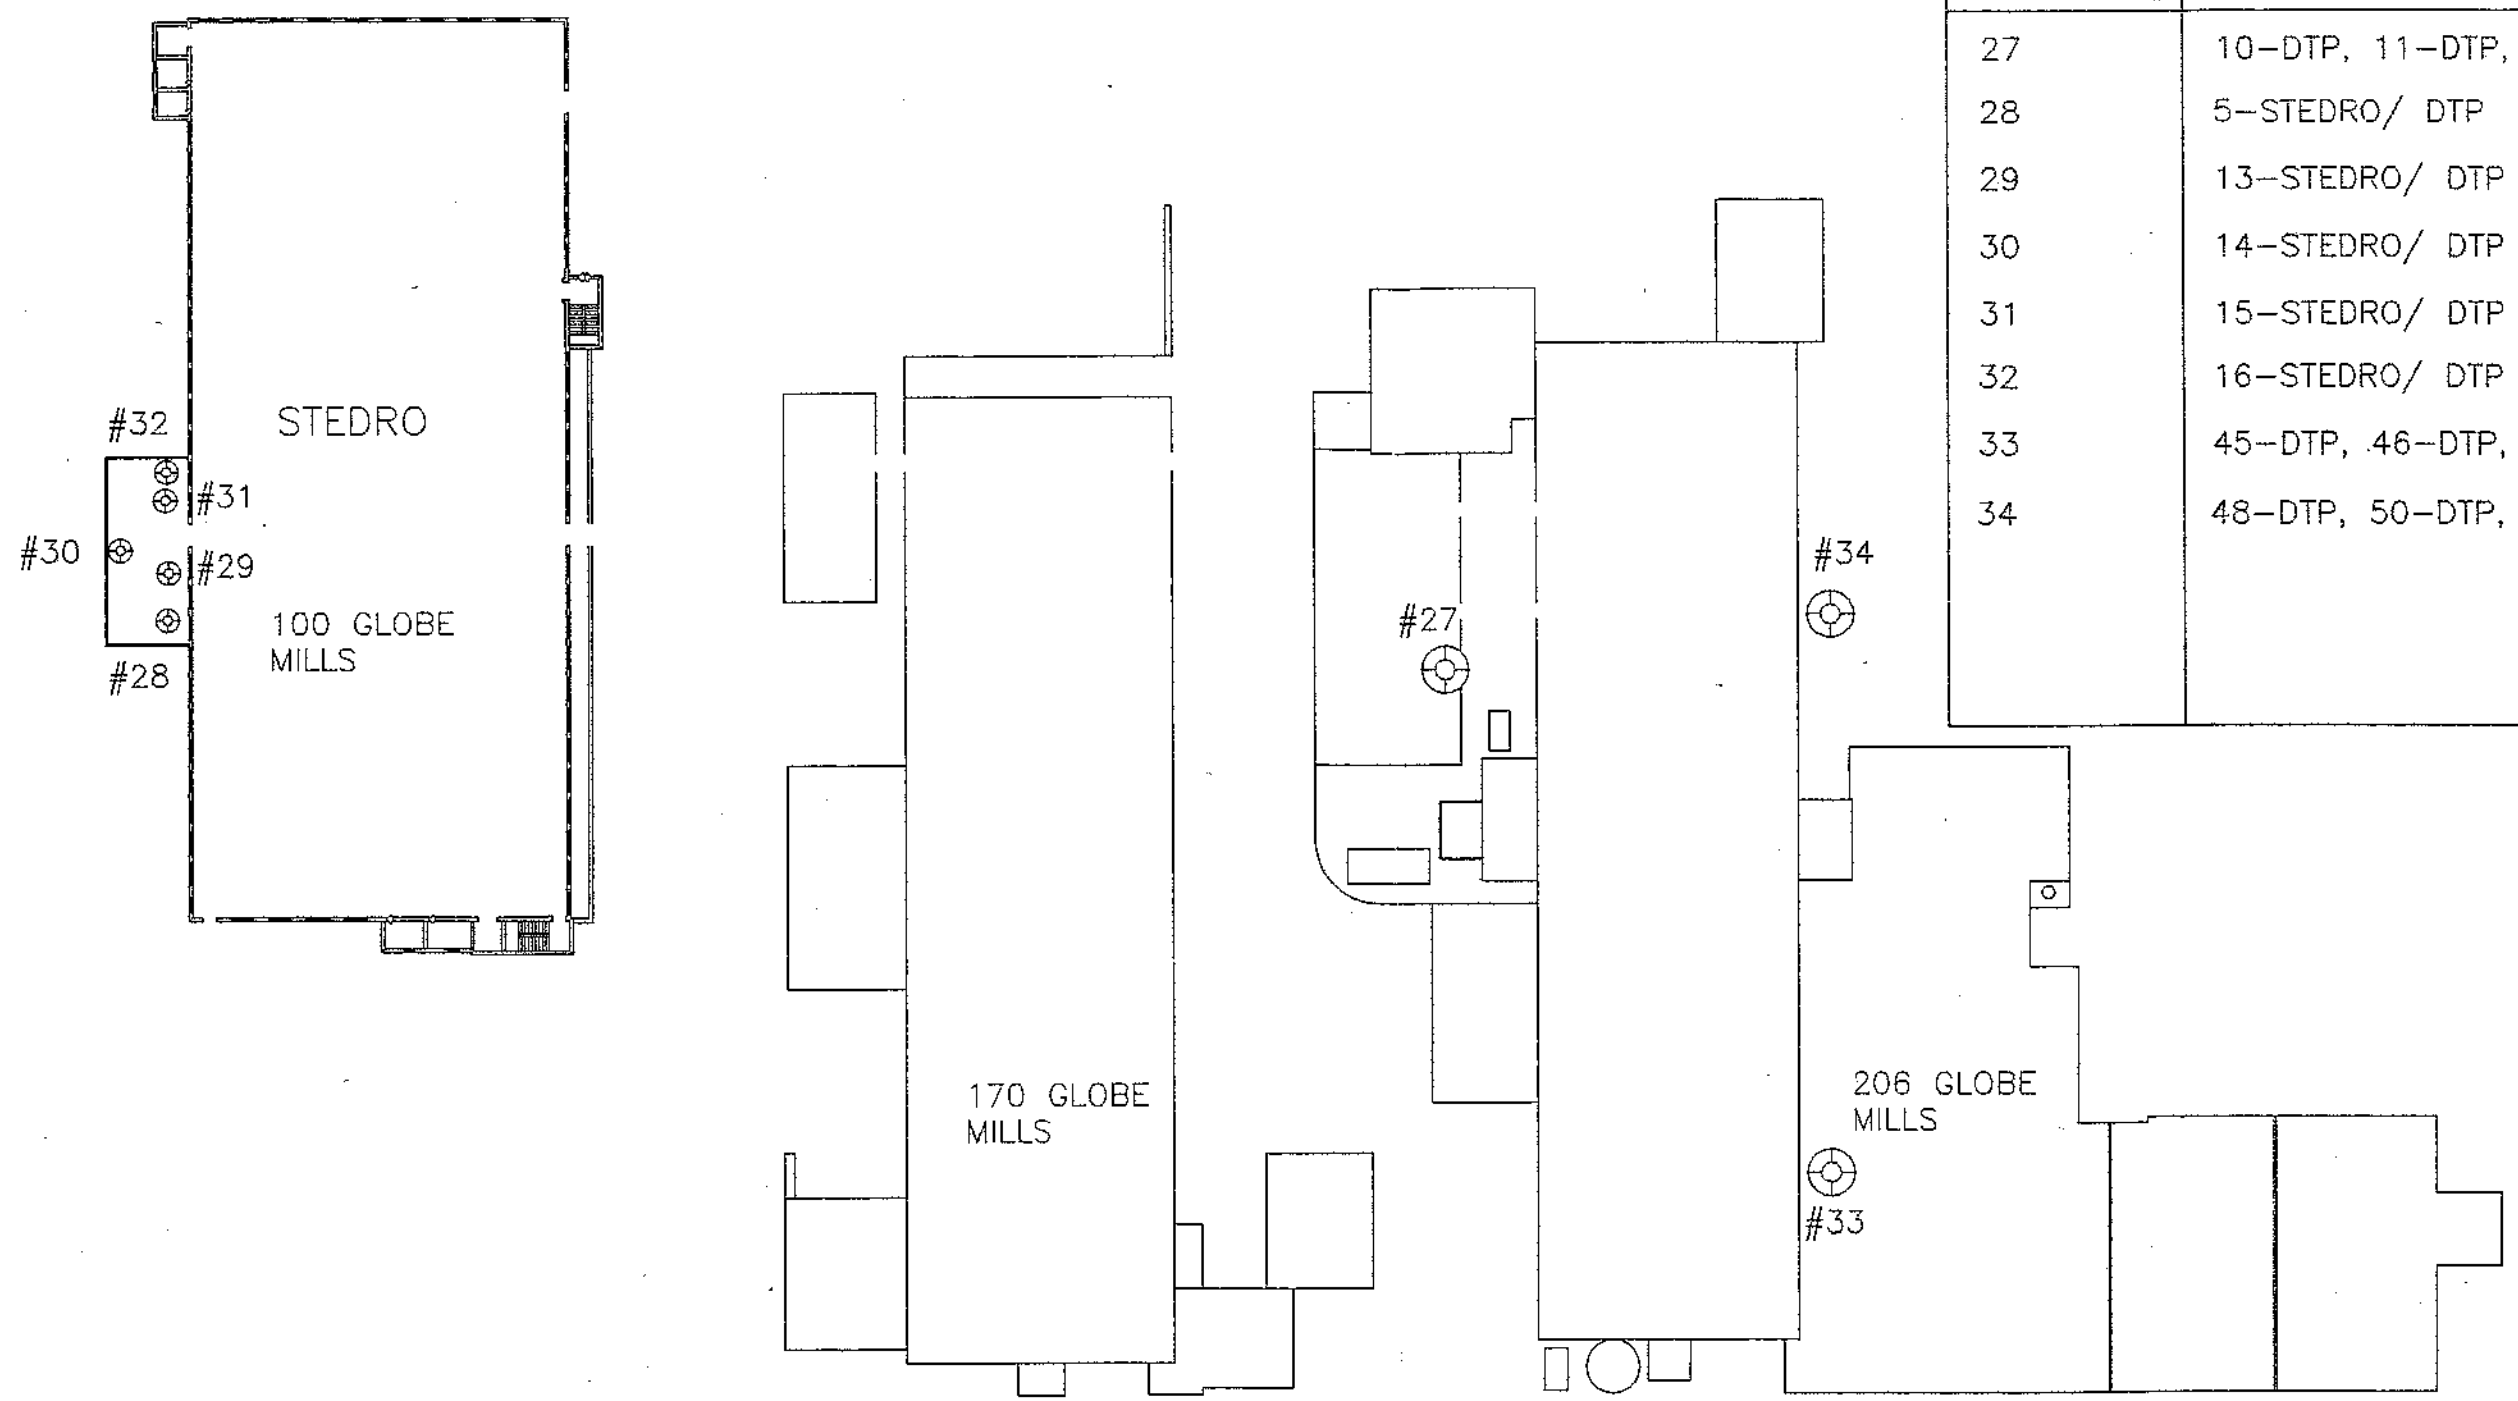

STACK ID #	E U #
27	10-DTP, 11-DTP, 12-DTP
28	5-STEDRO/ DTP
29	13-STEDRO/ DTP
30	14-STEDRO/ DTP
31	15-STEDRO/ DTP
32	16-STEDRO/ DTP
33	45-DTP, 46-DTP, 47-DTP
34	48-DTP, 50-DTP, 51-DTP, 52-DTP

DURO TEXTILE PRINT

DURO TEXTILES, LLC

DATE: 8/27/96
SCALE: N.T.S.
DRAWN BY: P.A.P.
DWG:

REVISIONS:

1	11/15/96	PAP
2	6/1/99	DAS
3	2/7/02	NTS

LOCATION: DISK #113

FIGURE 2-4: DTP EXHAUST SCHEMATICS

SHEET: 1 OF 1