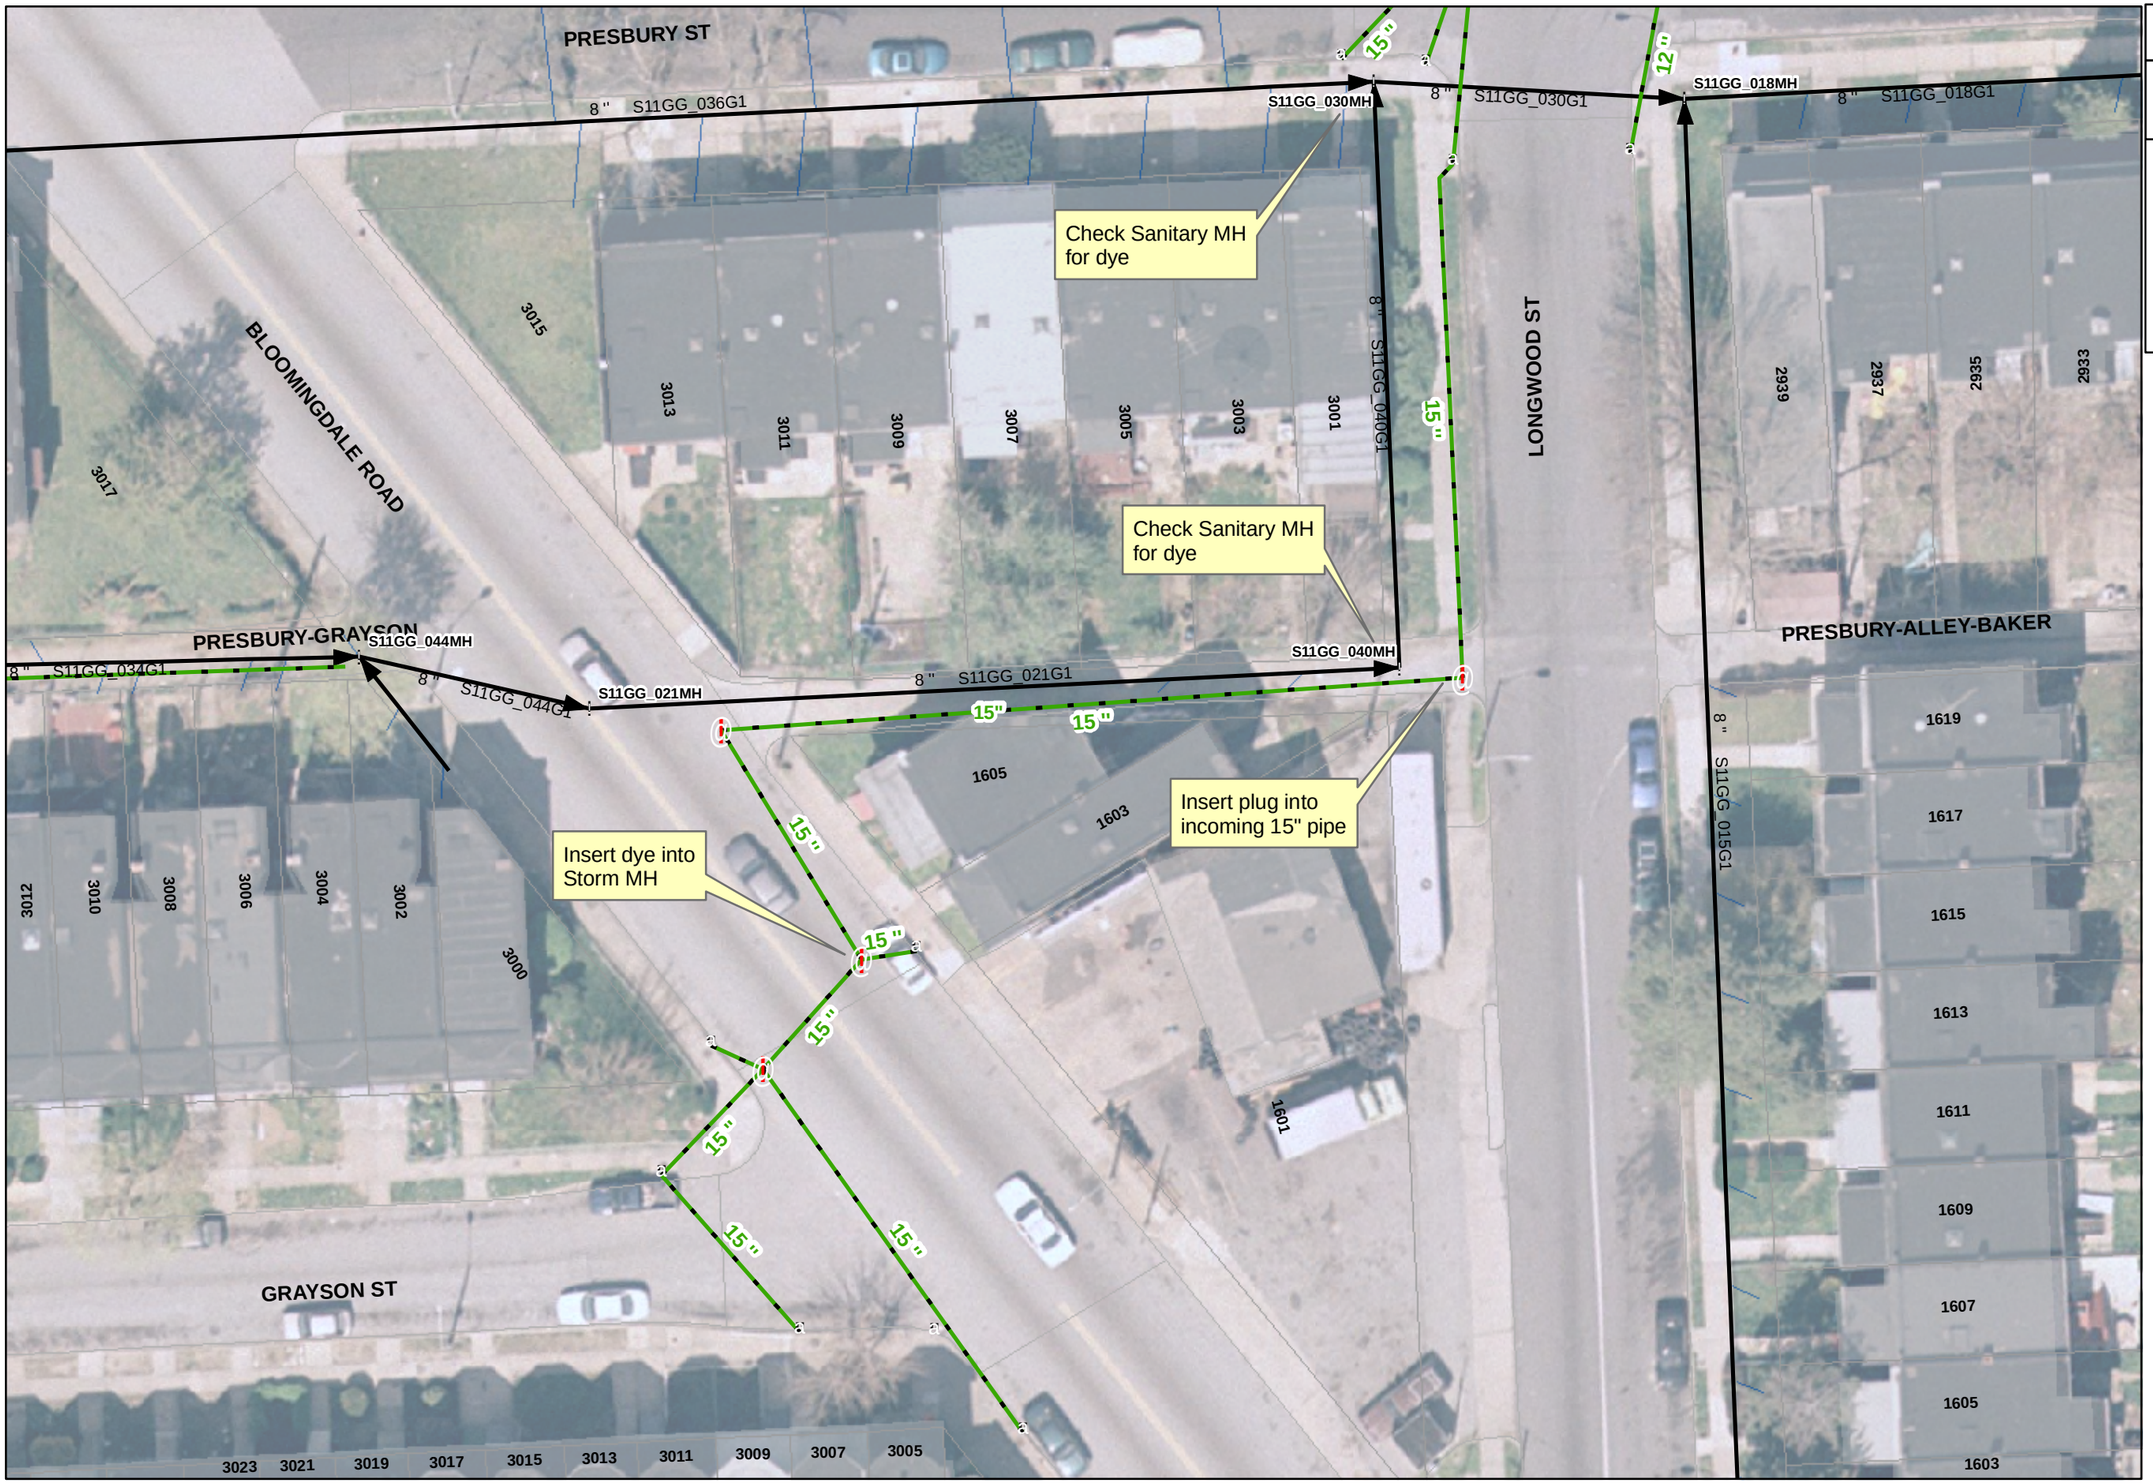

09KK_	11KK_	13KK_
09II_	11II_	13II_
		13GG_
	11EE_	13EE_
	11CC_	13CC_

Sanitary Manhole

Storm Manhole

Storm Inlet

Sanitary Sewer

Storm Drain

House Connection

Street boudary

11-GG

1 inch equals 27.92 feet

0 5 10 20 30 40

Feet

Dye Testing Map

Test 11

Apr 03, 2009