A

N

North-South Structural Cross Section

A'
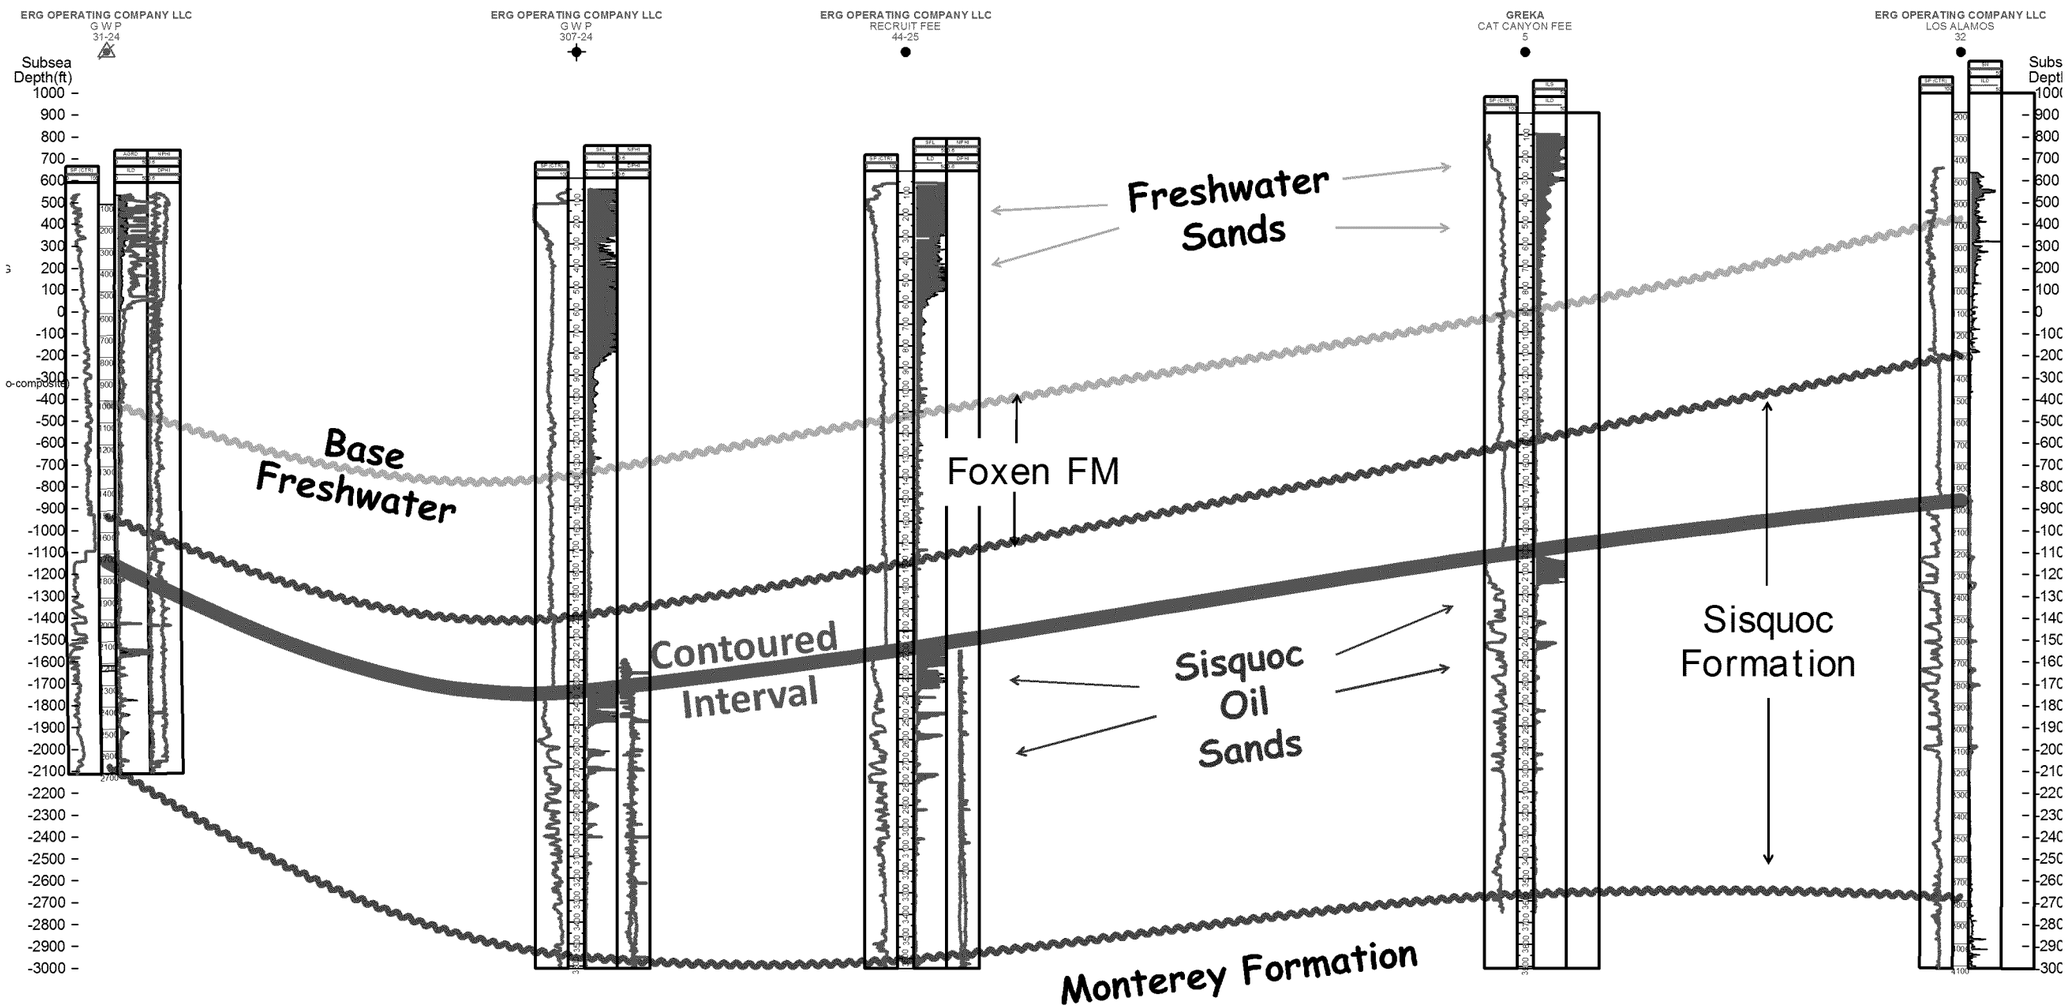
S