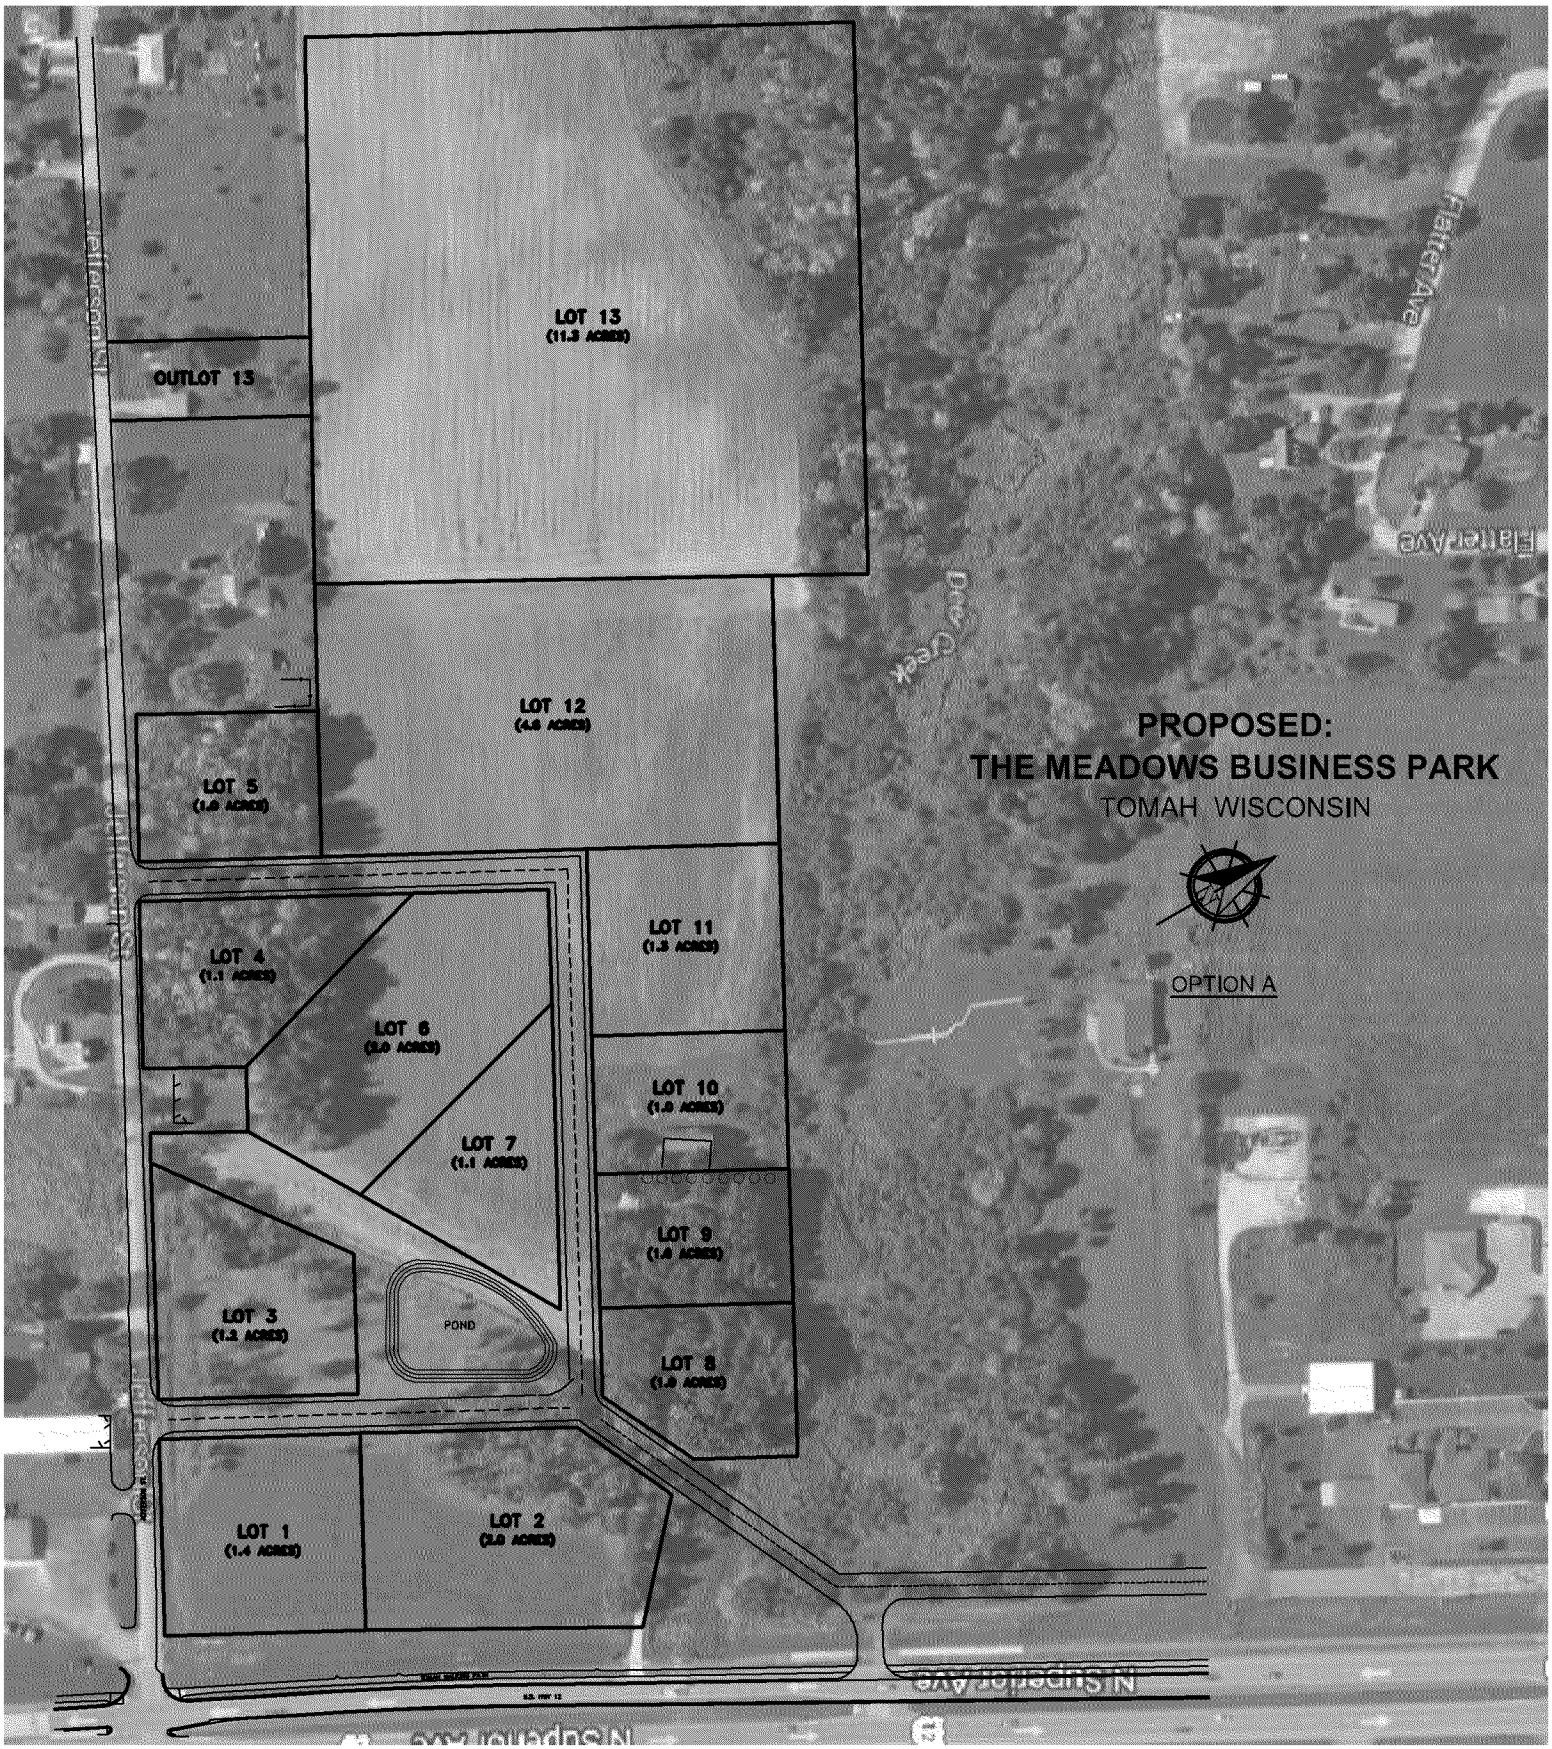
PROPOSED:
THE MEADOWS BUSINESS PARK
TOMAH WISCONSIN
OPTION A
LOT 13
(11.3 ACRES)
OUTLOT 13
LOT 12
(4.6 ACRES)
LOT 5
(1.0 ACRES)
LOT 4
(1.1 ACRES)
LOT 6
(2.0 ACRES)
LOT 7
(1.1 ACRES)
LOT 11
(1.3 ACRES)
LOT 10
(1.0 ACRES)
LOT 9
(1.0 ACRES)
LOT 8
(1.0 ACRES)
LOT 3
(1.2 ACRES)
POND
LOT 1
(1.4 ACRES)
LOT 2
(2.0 ACRES)
Flatter Ave
Deer Creek
N Superior Ave