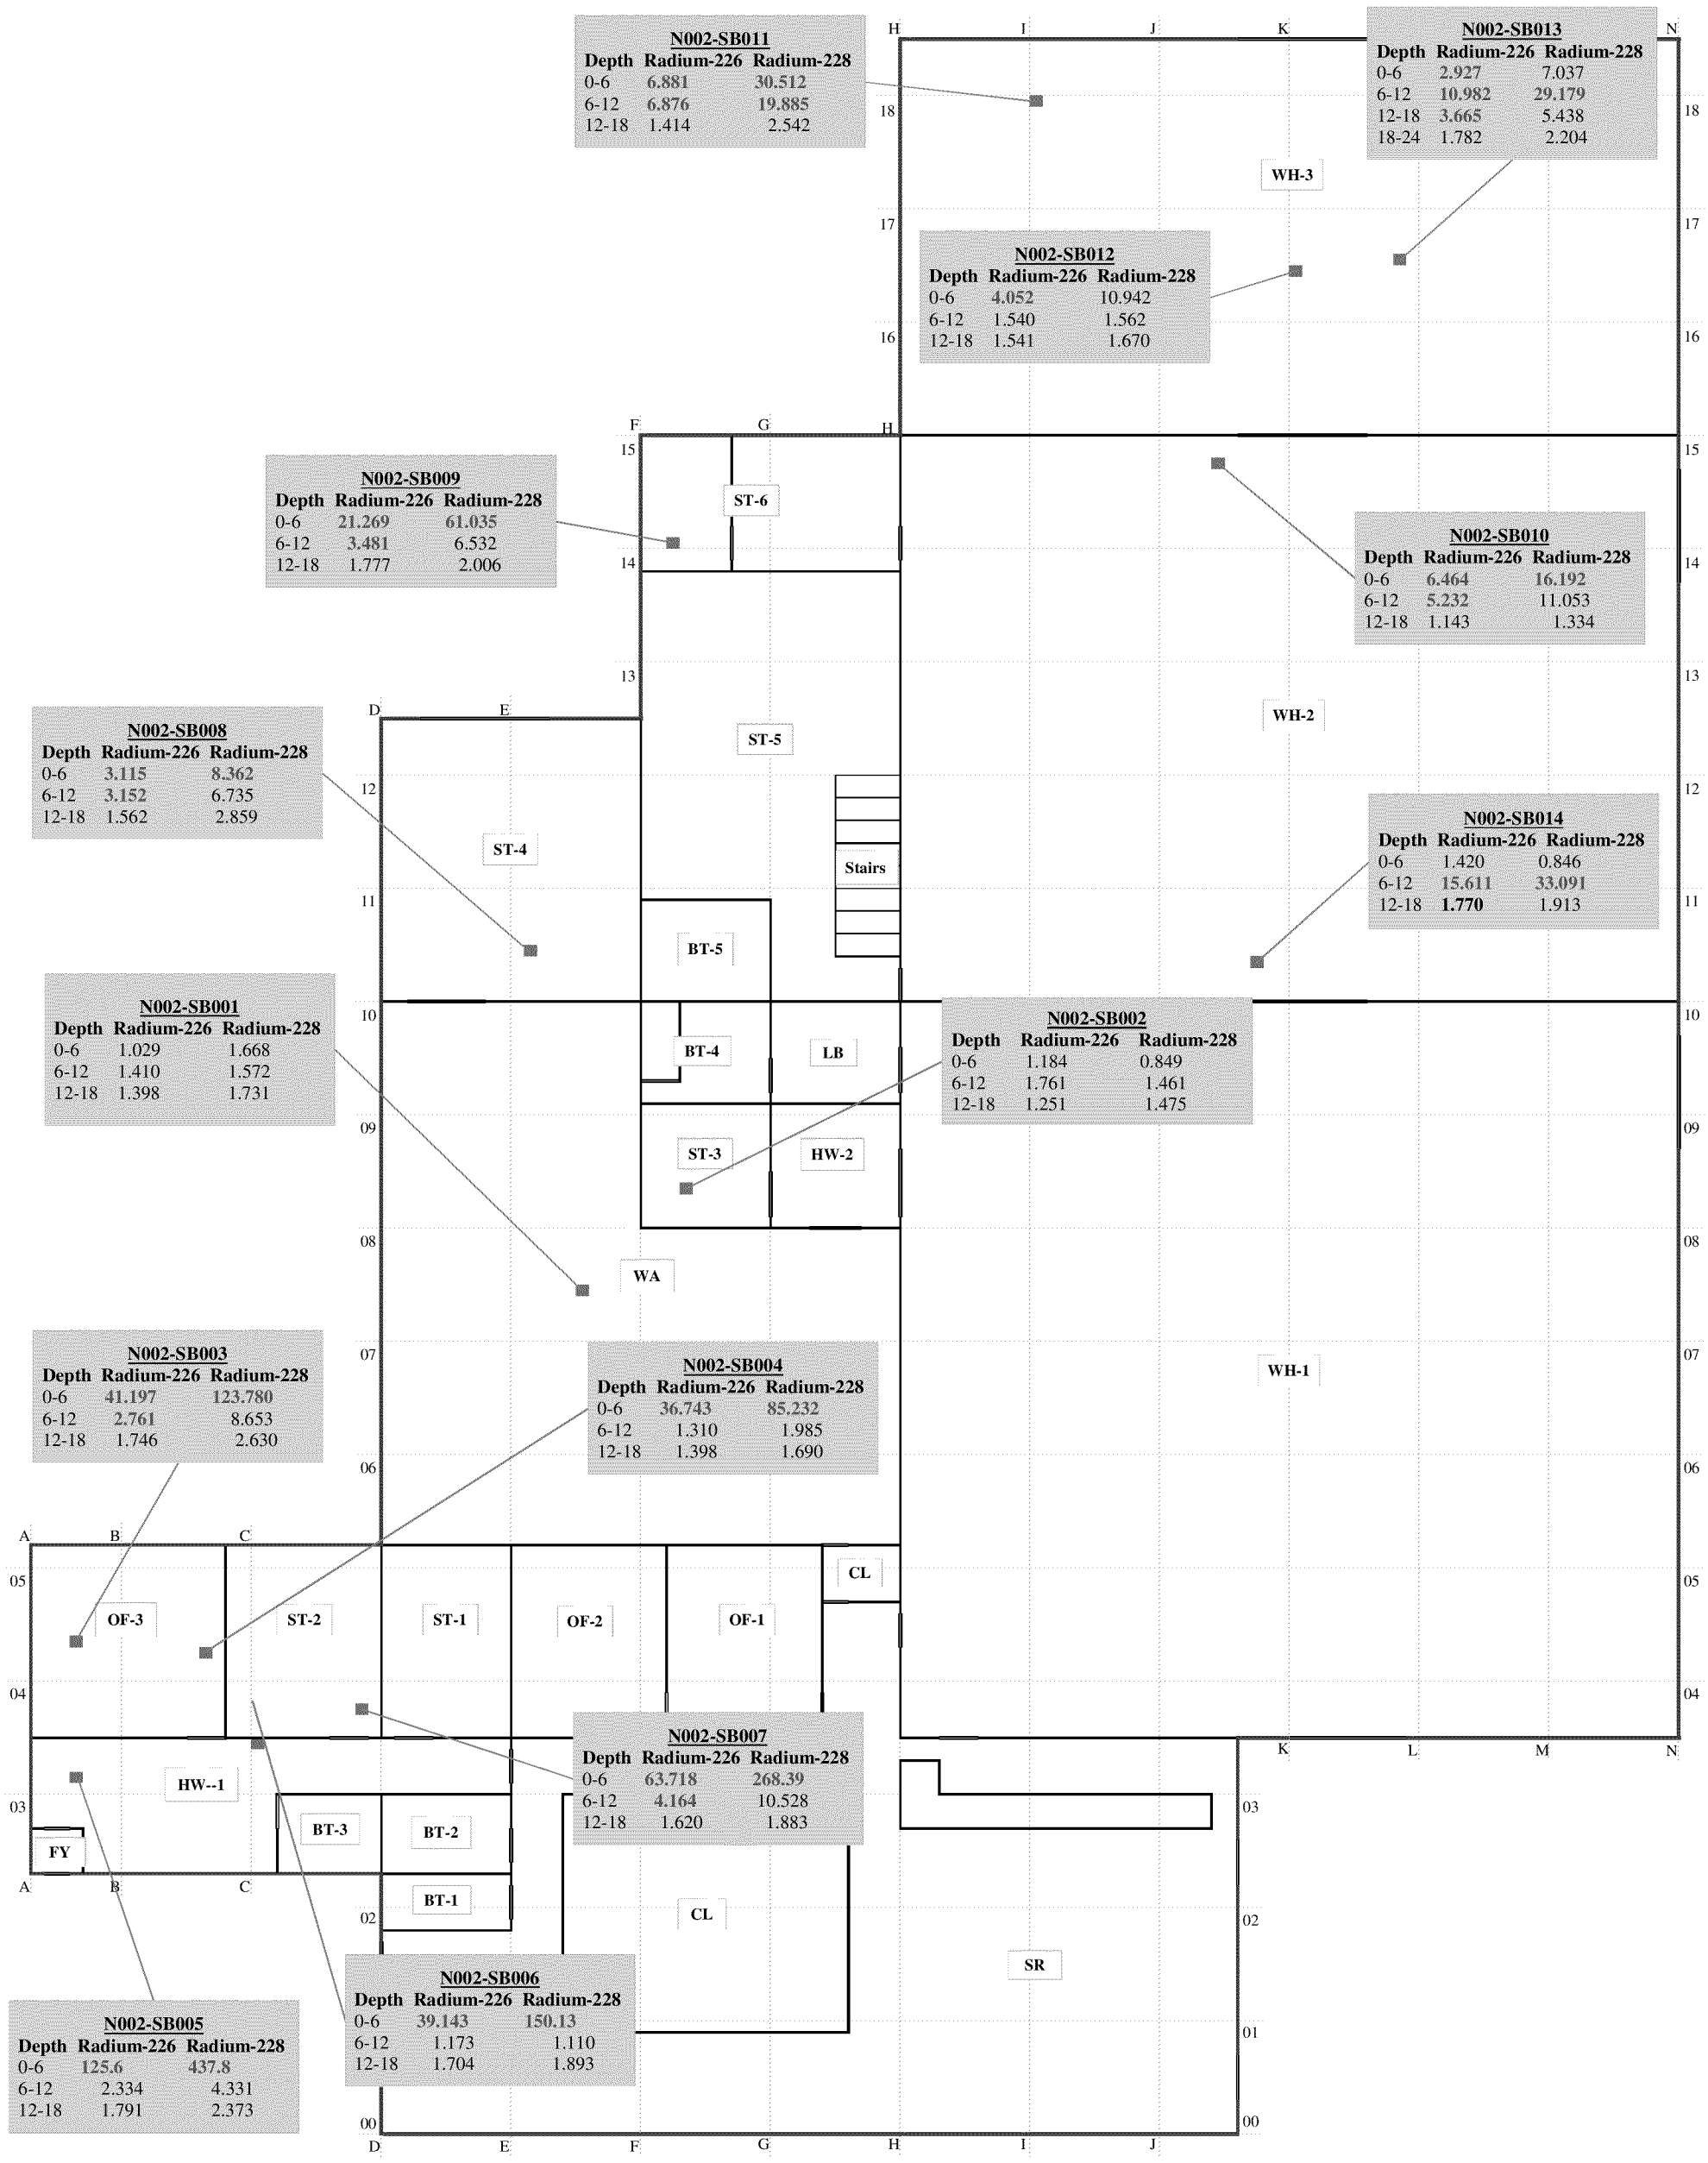

9540 Niagara Falls Boulevard (N002)

Legend

- Soil Sample Location
- Exterior Wall
- Interior Wall
- Transect/ Row Grid lines
- OF - Office
- ST - Storage
- WH - Warehouse
- HW - Hallway
- CL - Customer Lounge
- CR - Communications Room
- WA - Wood Work Area
- FY - Foyer
- BT - Bathroom
- LB - Lobby
- SR - Showroom

Results presented in picoCurie per gram (pCi/g).
Depth measurements presented in inches below bottomof concrete slab.
Revised: 2016-08-04

Weston Solutions, Inc.

In Association With Scientific and Environmental Associates, Inc.,
Environmental Compliance Consultants, Inc.,
Avatar Environmental, LLC,
On-Site Environmental, Inc., and
Sovereign Consulting, Inc.

Figure 2: Property N002 Soil Sample Gamma Screening Results Map

Niagara Falls Boulevard Radiological Site
Niagara Falls, New York

U.S. ENVIRONMENTAL PROTECTION AGENCY
Removal Support Team 3
CONTRACT # EP-S2-13-01

EPA OSC:	E. DALY
RST SPM:	B. NWOSU
PROJECT #:	30400.021.006.2061