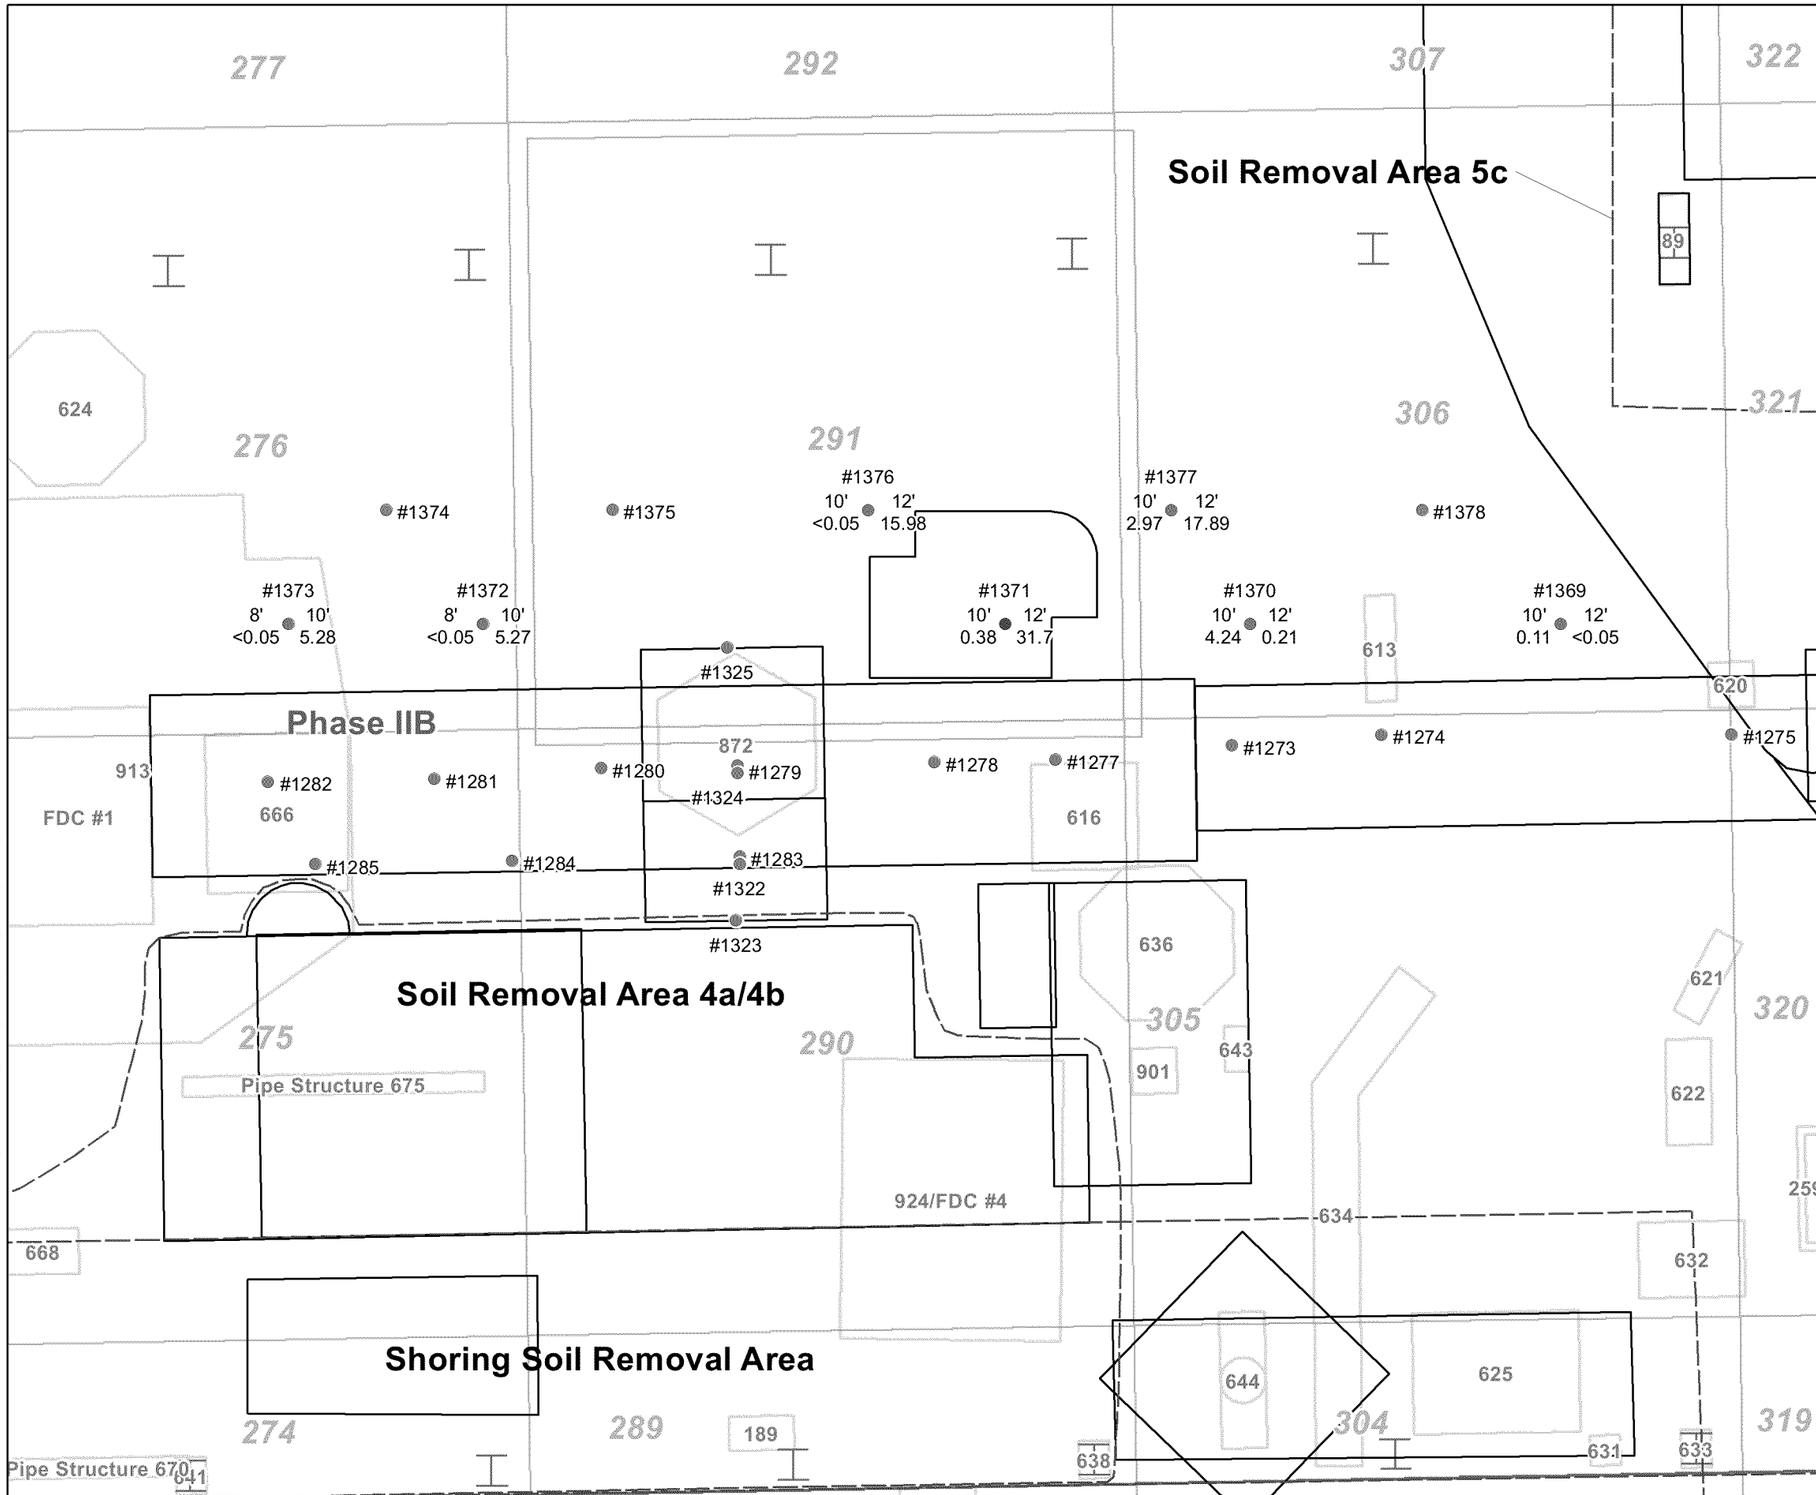

Explanation

#1376 10' 12' <0.05 15.98	2015 soil sample with depth in feet below grade and total Polychlorinated Biphenyls (PCBs) concentration
#1371 10' 12' 0.38 31.7	2015 soil sample with total PCBs above Cleanup Level (CUL)
#1375	2015 soil sample not analyzed
#1274	Pre 2015 soil sample
	Soil removal area
	PCB soil excavation area
636	Approximate location of below grade structure, pipe, or footing with the structure number designation
	Former building pad
322	Sample index grid and reference number

Notes:

1. All locations are approximate.
2. PCB concentrations in milligrams per kilogram (mg/kg).
3. <= Less than reporting limit shown.
4. Sample index grid and reference numbers are provided as a means of locating samples listed in the data tables. The grid system excludes stockple samples.
5. Sample reference elevation for pre 2015 soil samples is 187 feet MSL for Phase IIB. Native grade elevation for the Phase IIB Area is set at 183 feet MSL relative to the eastern parking lot using the North American Vertical Datum 88 (NAVD88). Soil sample reference elevation for 2015 soil samples is 186 feet MSL.
6. Soil removal areas are considered the limits of the work area rather than the limits of the soil excavation. Soil excavation areas are shown as a solid black line.

0 5 10 20
Approximate Scale in Feet

Basemap modified from Pechiney Cast Plate, Inc. Site Plan dated January 9, 2002; Aluminum Company of America "Works General-MPA" figure dated October 10, 1984; Los Angeles County Assessor's Office Parcel Map 6310/Sheet 8 dated November 5, 1958; surveys conducted May 31, 2006 and June 6, 2006 by CalVada Surveyors; and surveys conducted October 12, 2011 and September 10, 2013 by Dulin & Boynton.

SUMMARY OF PCB RESULTS FOR SOIL SAMPLES COLLECTED EAST OF 4a/4b EXCAVATION RAMP IN PHASE IIB
Former Pechiney Cast Plate, Inc. Facility
3200 Fruitland Avenue
Vernon, California

amec foster wheeler

Date: 10/26/2015	Project No.: 10627.003.0	Figure 1
Submitted By: lc	Drawn By: mww	

Path: Y:\10627.003.0\esri\EPA and Completion Figures\P2\tb_post_demo_p2b_4a4b_revist_sample_locs_EPA.mxd