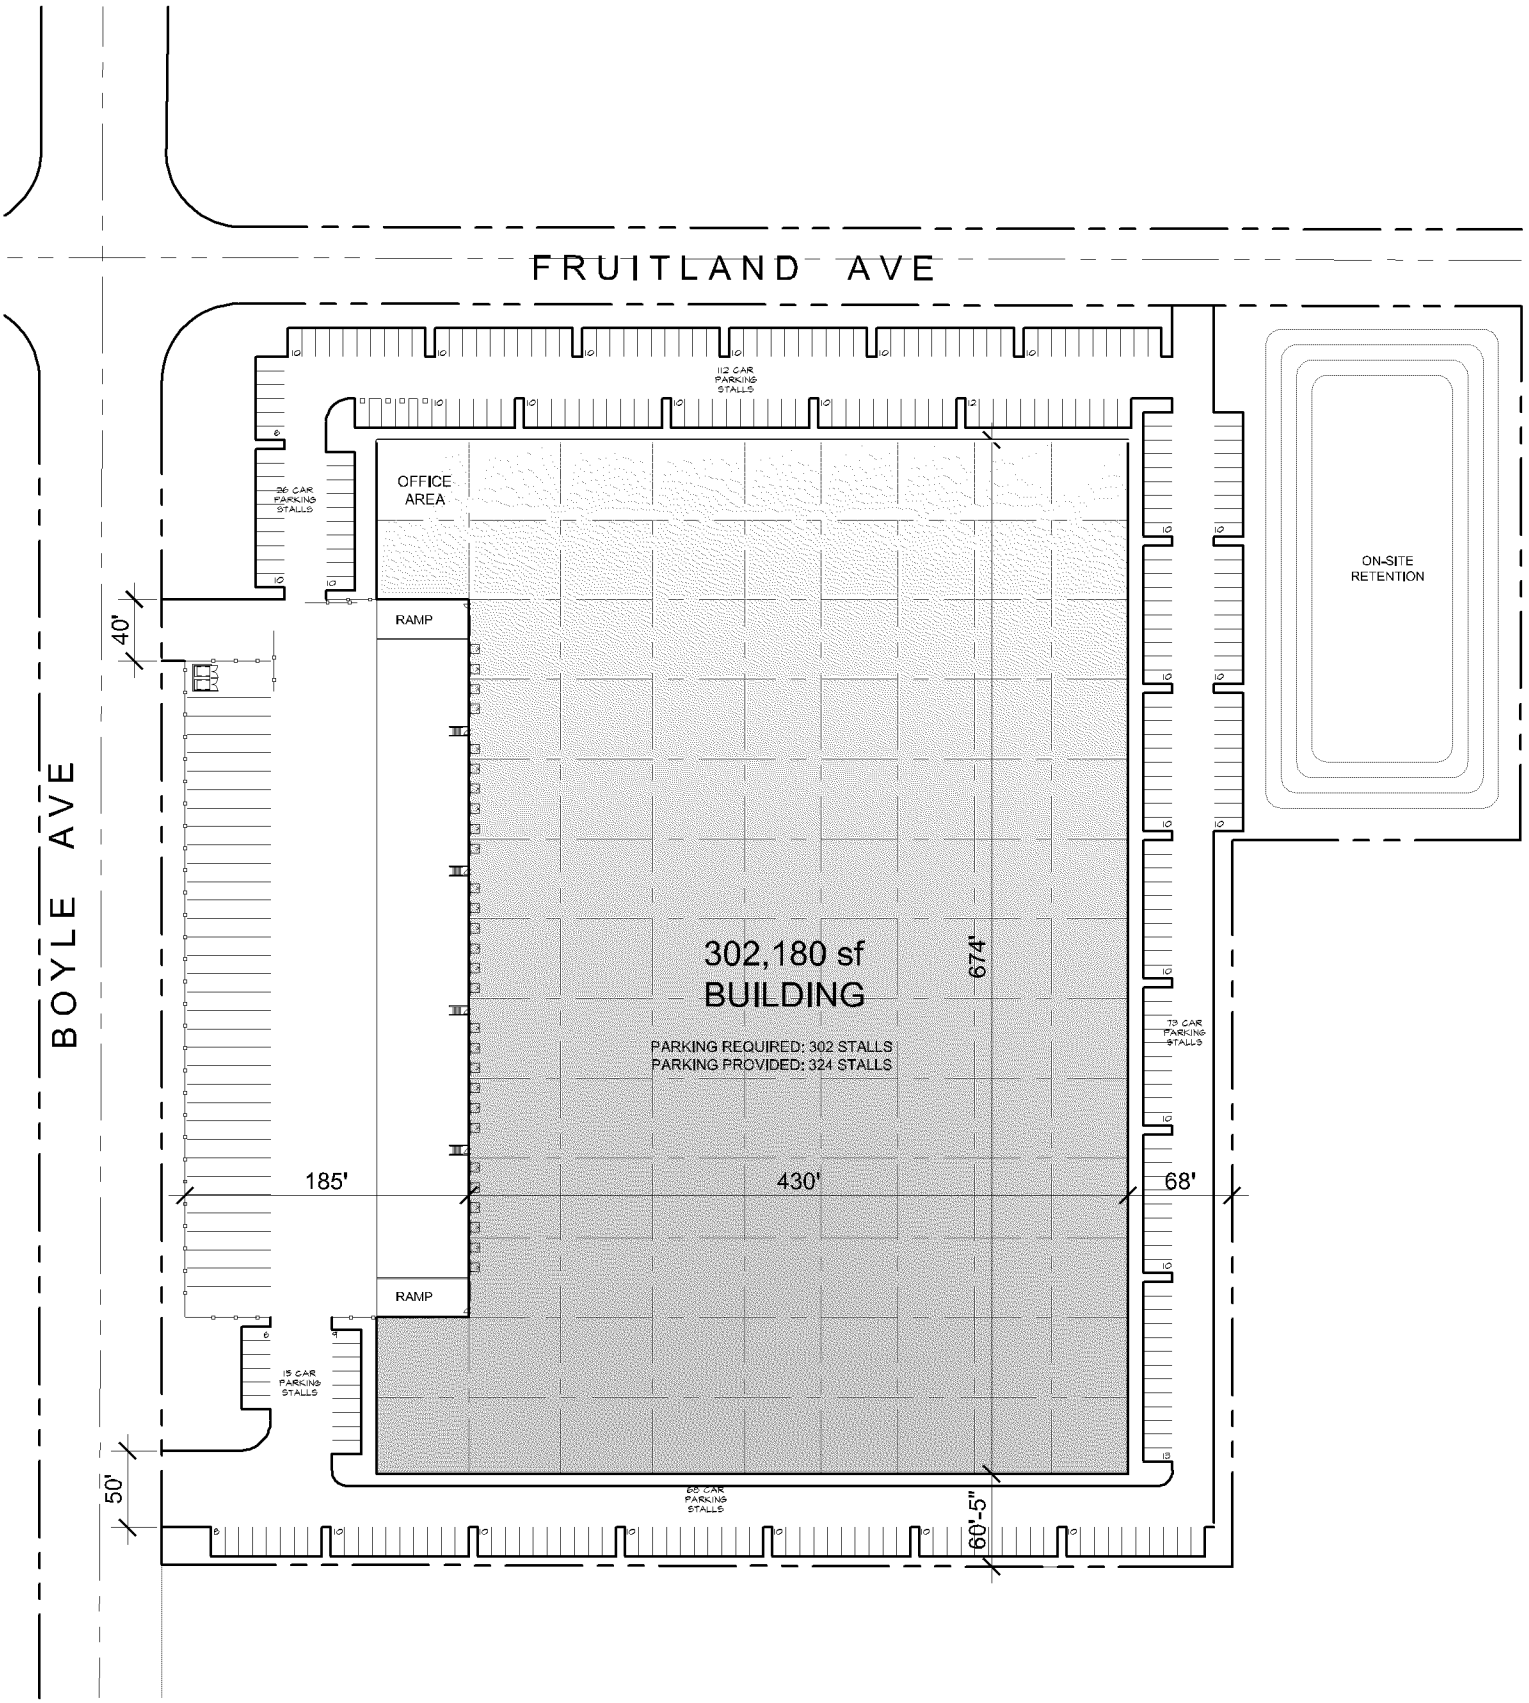

douglasfranz architects inc.
4001 Westerly Place, Suite 108
Newport Beach, CA 92660
(949) 553-0525

3200 Fruitland Avenue, Vernon, CA

Site Plan Option #05 - 9 January 2015