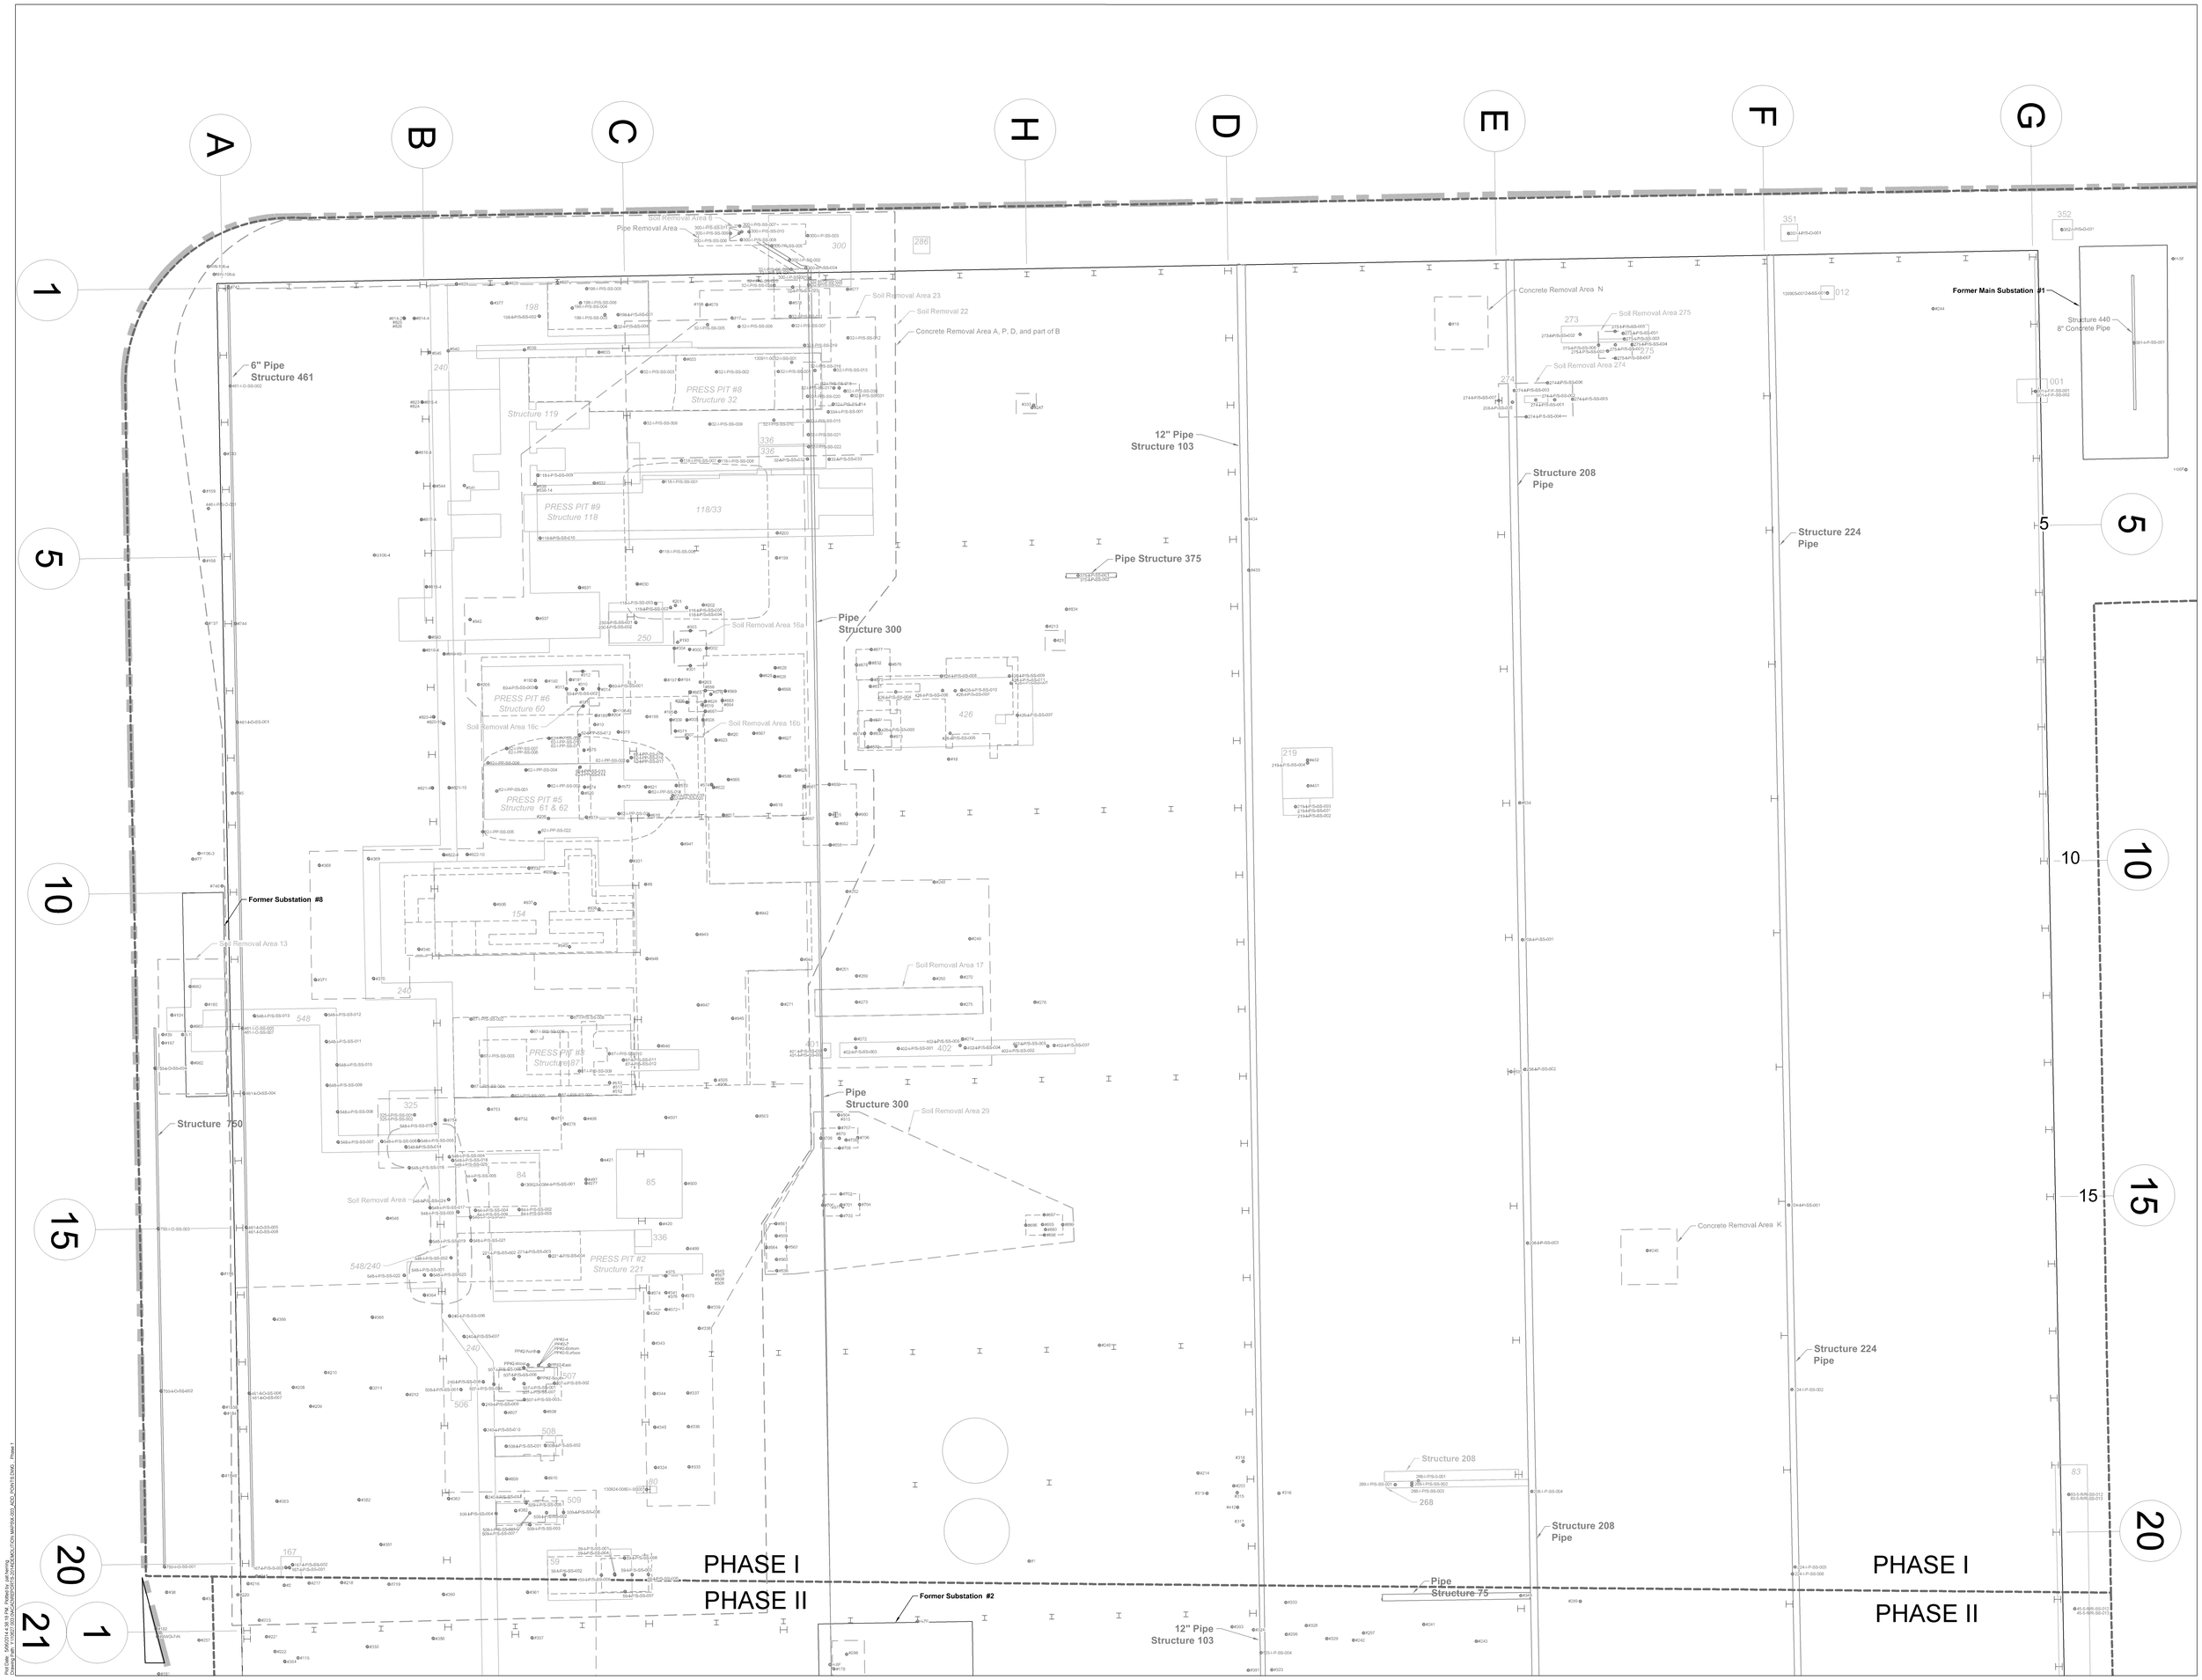

Preliminary - Subject to Change
Field Work in Progress

Approximate Scale in Feet

PHASE I

ED_002036_00014413-00001