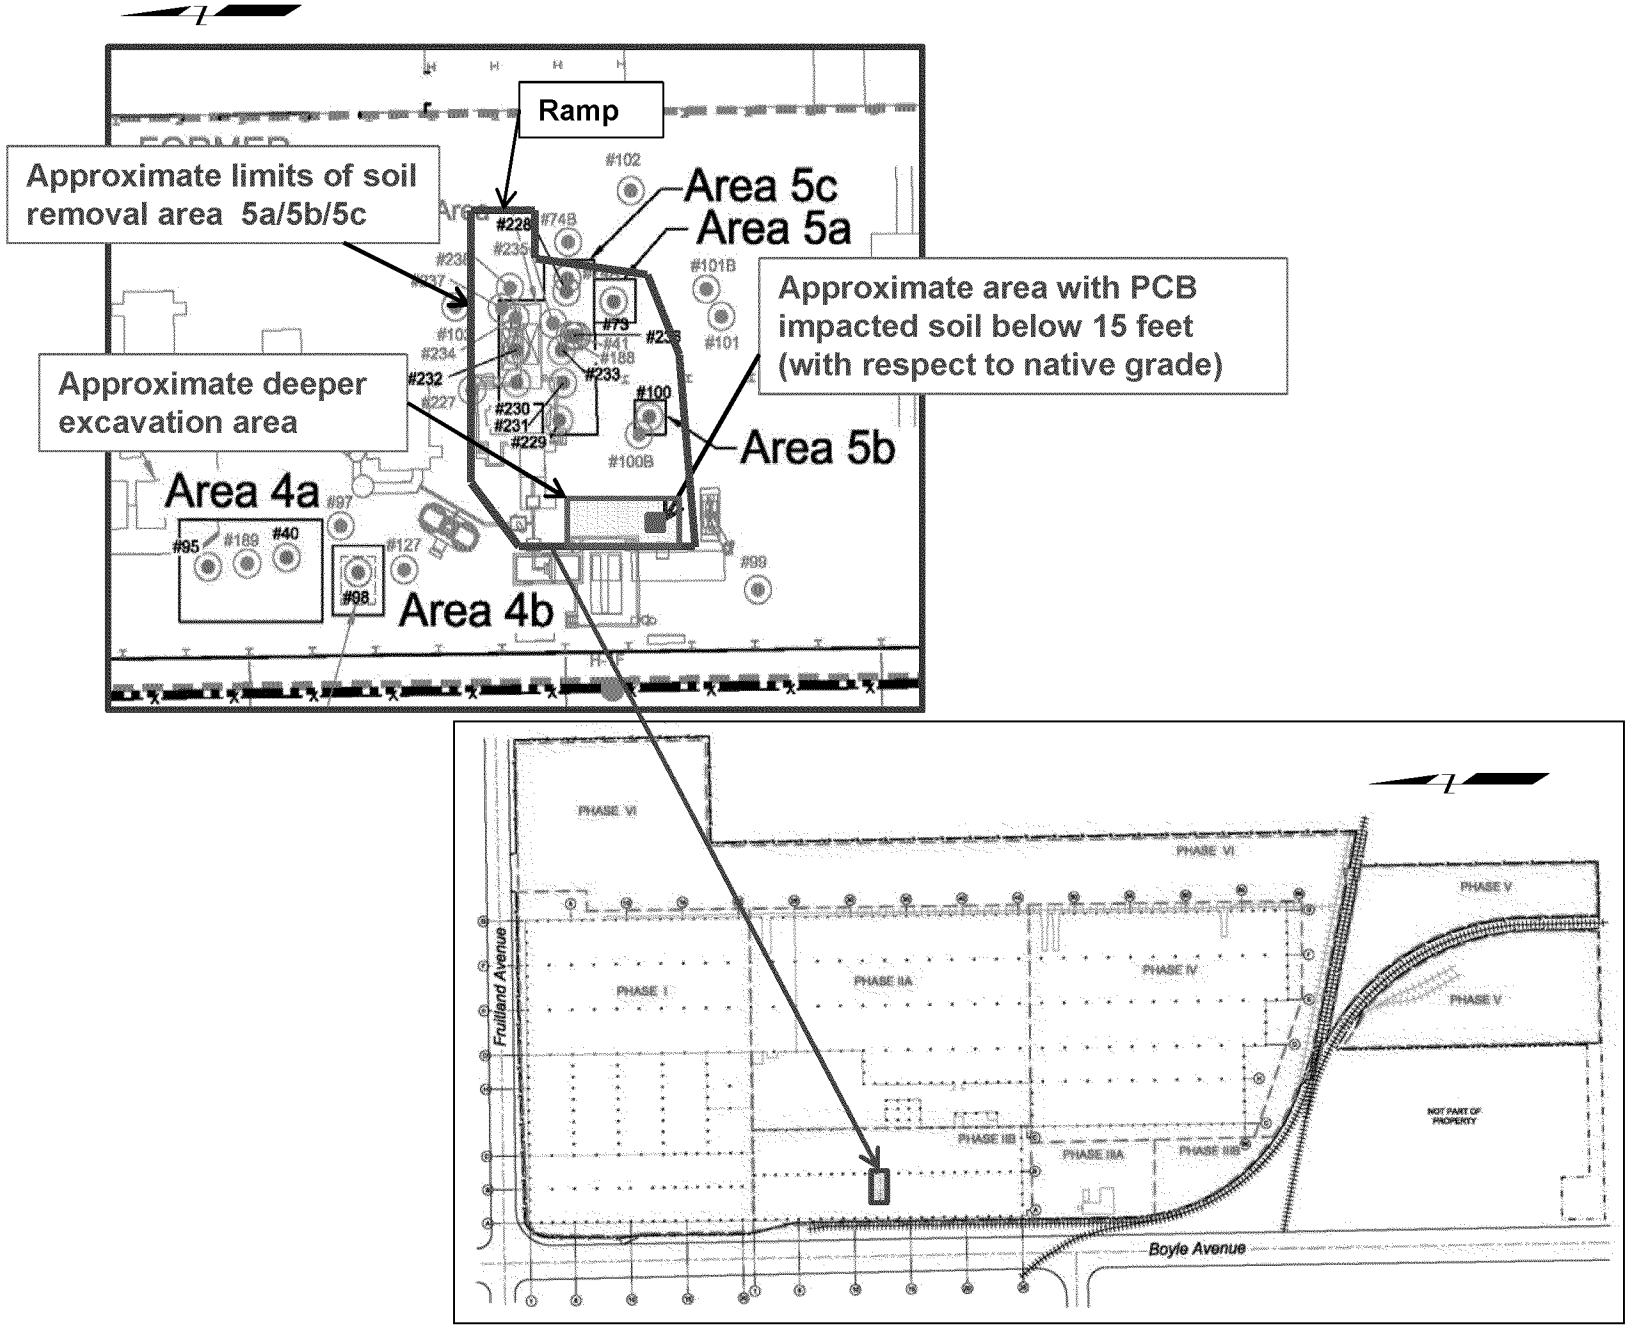
Ramp
Approximate limits of soil removal area 5a/5b/5c
Area 5c
Area 5a
Approximate area with PCB impacted soil below 15 feet (with respect to native grade)
Approximate deeper excavation area
Area 5b
Area 4a
Area 4b
#228
#74B
#102
#101B
#101
#73
#233
#232
#230
#231
#229
#100
#100B
#95
#189
#40
#97
#127
#98
#99
PHASE VI
PHASE I
PHASE IIA
PHASE IV
PHASE V
PHASE IIB
PHASE IIIA
PHASE IIIB
NOT PART OF PROPERTY
Fruitland Avenue
Boyle Avenue