R:\CAD\Acad\CADD\00040\00041949-CBS.Compton_CA\CAD\00041949-D28.dwg 5/15/2015 3:27 PM Usr01165

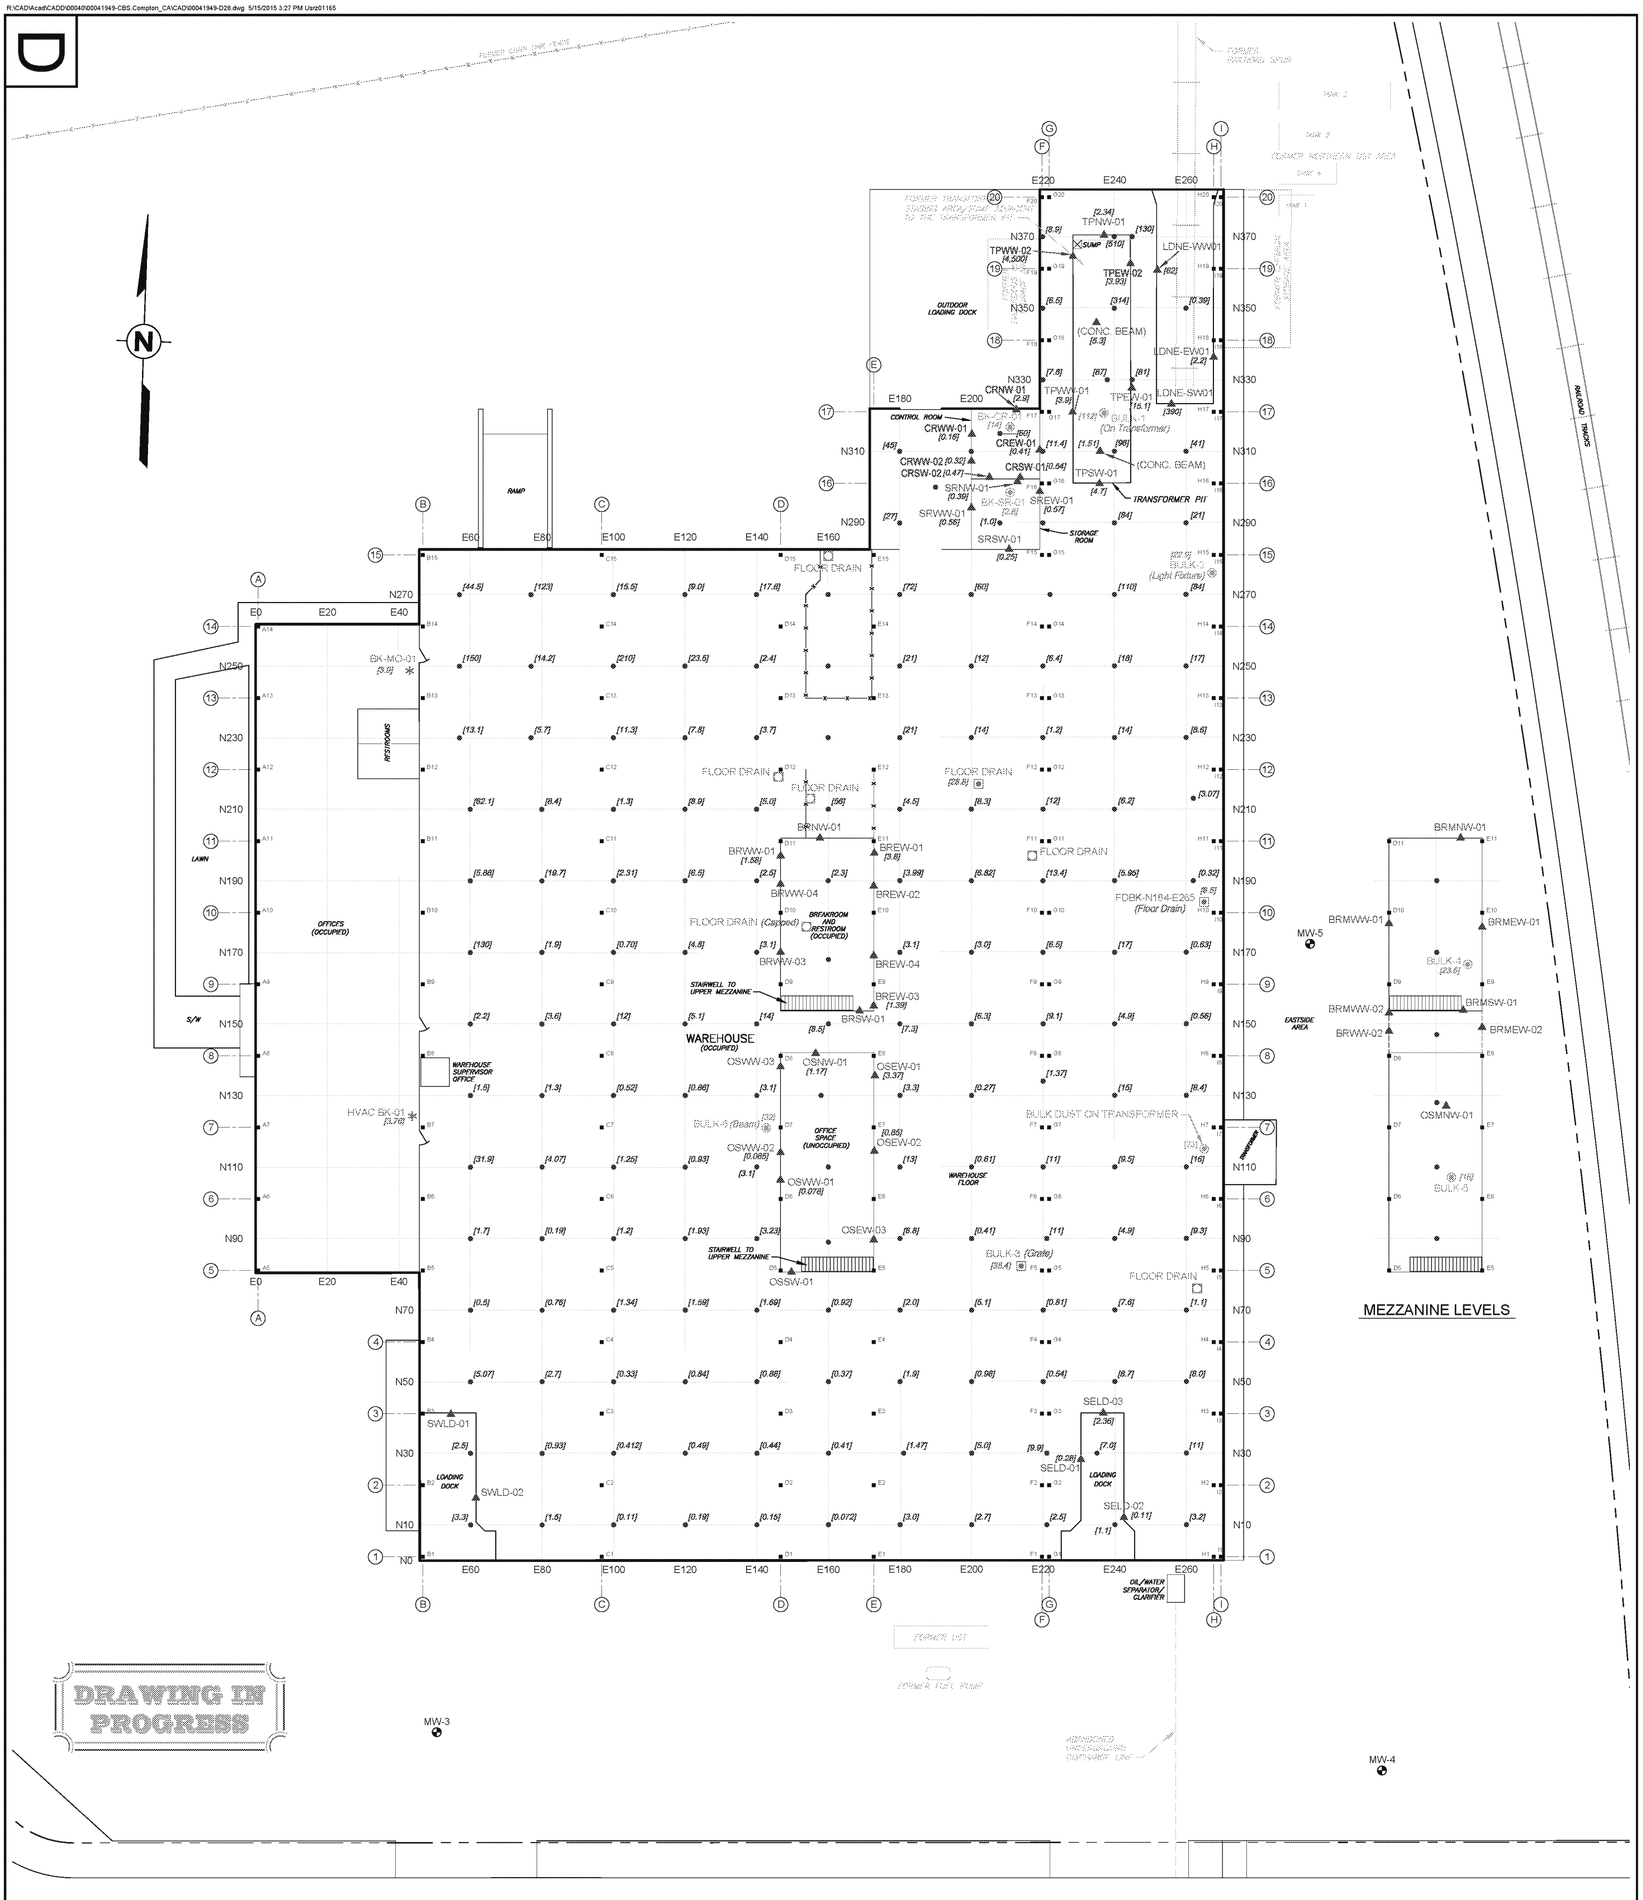

LEGEND

MW-4	MONITORING WELL
	BUILDING COLUMN AND NUMBER
	PROPERTY LINE
	ROADWAY CENTER LINE
	CONCRETE SAMPLING GRID
	INTERIOR FENCE/WALL
[13.4]	ACTUAL BULK CONCRETE SAMPLE LOCATION
	TOTAL PCB CONCENTRATION IN mg/kg
OSEW-02 [2.36]	CONCRETE/MASONRY WALL SAMPLE
	TOTAL PCB CONCENTRATION IN mg/kg
BULK-5 [18]	BULK DUST SAMPLE
	TOTAL PCB CONCENTRATION IN mg/kg
FLOOR DRAIN [28.8]	FLOOR DRAIN SAMPLE
	TOTAL PCB CONCENTRATION IN mg/kg
HVAC BK-01 [3.76]	BULK SAMPLE HVAC SYSTEM
	TOTAL PCB CONCENTRATION IN mg/kg

NOTE:

SAMPLE LOCATIONS ARE APPROXIMATE AND MAY HAVE BEEN ADJUSTED IN THE FIELD BASED ON IMMOVABLE OBSTRUCTIONS OR ONGOING FACILITY OPERATIONS.

THE ORIGINAL VERSION OF THIS DRAWING IS IN COLOR. BLACK & WHITE REPRODUCTION MAY NOT ACCURATELY DEPICT CERTAIN INFORMATION.

20 10 0 20 40

SCALE, FEET

REFERENCE:

GOOGLE EARTH AERIAL PHOTOGRAPH, IMAGERY DATE MARCH 7, 2011.

Drawing Number 00041949-D28

FIGURE 2

WSP

WSP USA Corp.
750 Holiday Drive, Suite 410
Pittsburgh, Pennsylvania 15220
(412) 604-1040
www.wspgroup.com/usa

BULK SAMPLING STATUS
MAY 15, 2015

FORMER WESTINGHOUSE EQUIPMENT REPAIR FACILITY
RANCHO DOMINGUEZ, CALIFORNIA

PREPARED FOR
CBS CORPORATION
PITTSBURGH, PENNSYLVANIA

DRAWN BY	RAE 05/22/2015
CHECKED	
APPROVED	

PROPERTY OF WSP USA CORP.
IMPORTANT: THIS DRAWING PRINT IS LOANED FOR MUTUAL ASSISTANCE AND AS SUCH IS SUBJECT TO RECALL AT ANY TIME. INFORMATION CONTAINED HEREON IS NOT TO BE DISCLOSED OR REPRODUCED IN ANY FORM FOR THE BENEFIT OF PARTIES OTHER THAN NECESSARY SUBCONTRACTORS AND SUPPLIERS WITHOUT THE WRITTEN CONSENT OF WSP USA CORP.

NOTICE: THIS DRAWING HAS BEEN PREPARED UNDER THE DIRECTION OF A LICENSED PROFESSIONAL ENGINEER. IT IS A VIOLATION OF STATE LAW FOR ANY PERSONS, UNLESS ACTING UNDER THE DIRECTION OF A LICENSED PROFESSIONAL ENGINEER, TO ALTER THIS DOCUMENT IN ANY WAY.

SEAL

DATE

REVISIONS

REV	DESCRIPTION		
1	Revised:	Chkd:	Appr.:
2	Revised:	Chkd:	Appr.:
3	Revised:	Chkd:	Appr.:

ED_002285B_00006484-00001