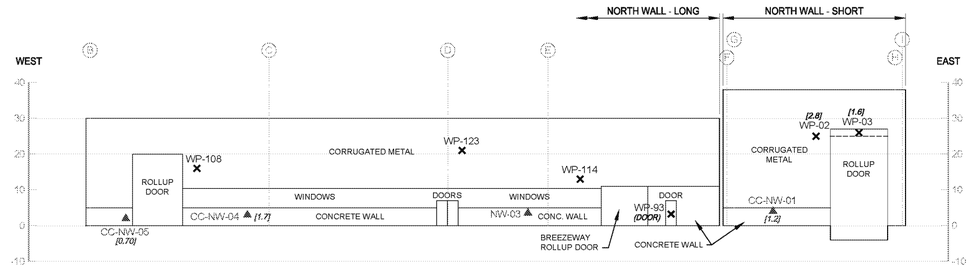

NORTH WALLS

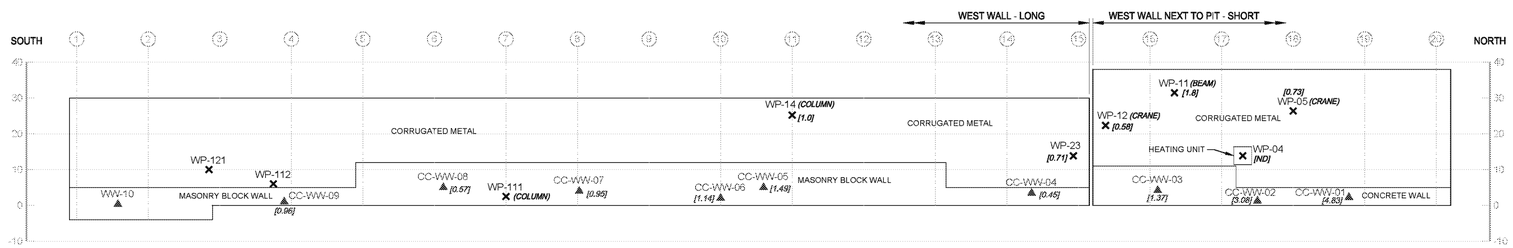

WEST WALLS

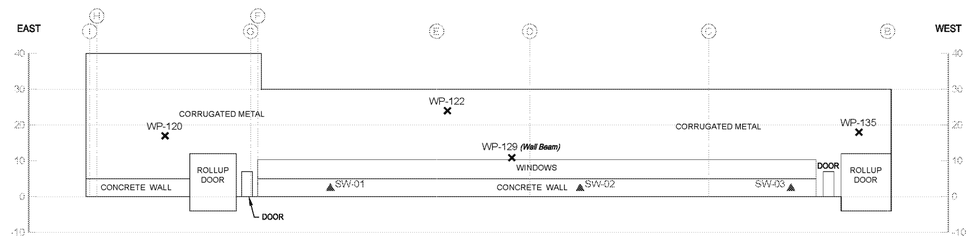

SOUTH WALL

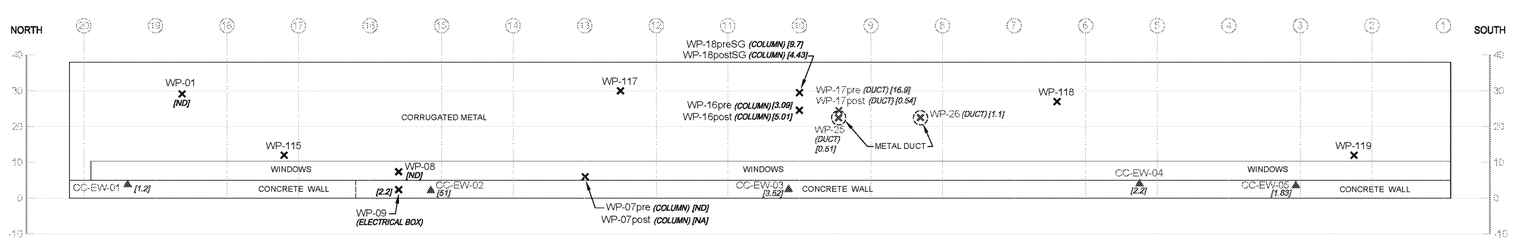

EAST WALL

LEGEND

CC-WW-02 ▲	BULK CONCRETE/MASONRY SAMPLE
[1.2]	PCB CONCENTRATION IN mg/kg
WP-02 ✕	WIPE SAMPLE
[2.8]	PCB CONCENTRATION IN $\mu g/100\ cm^2$
[ND]	NOT DETECTED
[NA]	NOT ANALYZED

NOTE:

PRE-CLEANING AND POST-CLEANING SAMPLES WERE COLLECTED AT CERTAIN LOCATIONS TO EVALUATE THE EFFECTIVENESS OF THE CLEANING PROCEDURE.

DRAWING IN PROGRESS

THE ORIGINAL VERSION OF THIS DRAWING IS IN COLOR. BLACK & WHITE REPRODUCTION MAY NOT ACCURATELY DEPICT CERTAIN INFORMATION.

20 10 0 20 40
SCALE, FEET

REVISIONS

REV	DESCRIPTION
1	Revised: Chkd: Appr.:
2	Revised: Chkd: Appr.:
3	Revised: Chkd: Appr.:

SEAL

DATE

DRAWN BY

CHECKED

APPROVED

PROPERTY OF WSP USA CORP.
IMPORTANT: THIS DRAWING PRINT IS LOANED FOR MUTUAL ASSISTANCE AND AS SUCH IS SUBJECT TO RECALL AT ANY TIME. INFORMATION CONTAINED HEREON IS NOT TO BE DISCLOSED OR REPRODUCED IN ANY FORM BEYOND THE EXTENT PERMITTED BY WRITTEN CONSENT OF WSP USA CORP. SUBCONTRACTORS AND SUPPLIERS MUST OBTAIN SUBCONTRACT CONSENT FROM WSP USA CORP.
NOTICE: THIS DRAWING HAS BEEN PREPARED UNDER THE DIRECTION OF A LICENSED PROFESSIONAL ENGINEER, IT IS A VIOLATION OF PENNSYLVANIA LAW FOR ANY PERSON ACTING UNDER THE DIRECTION OF A LICENSED PROFESSIONAL ENGINEER, TO ALTER THIS DOCUMENT IN ANY WAY.

BULK AND WIPE SAMPLING STATUS (WALLS)
MAY 15, 2015

FORMER WESTINGHOUSE EQUIPMENT REPAIR FACILITY
RANCHO DOMINGUEZ, CALIFORNIA

PREPARED FOR
CBS CORPORATION
PITTSBURGH, PENNSYLVANIA

WSP USA Corp.
750 Holiday Drive, Suite 410
Pittsburgh, Pennsylvania 15220
(412) 604-1040
www.wspgroup.com/usa

FIGURE 4

Drawing Number
00041949–D30

D

R:\CAD\Local\CAD\00041949\00041949-CBS Compton_CA\CAD\00041949-D30.dwg 6/16/2015 3:29 PM User0165