SEMS-RM DOCID # 1166739

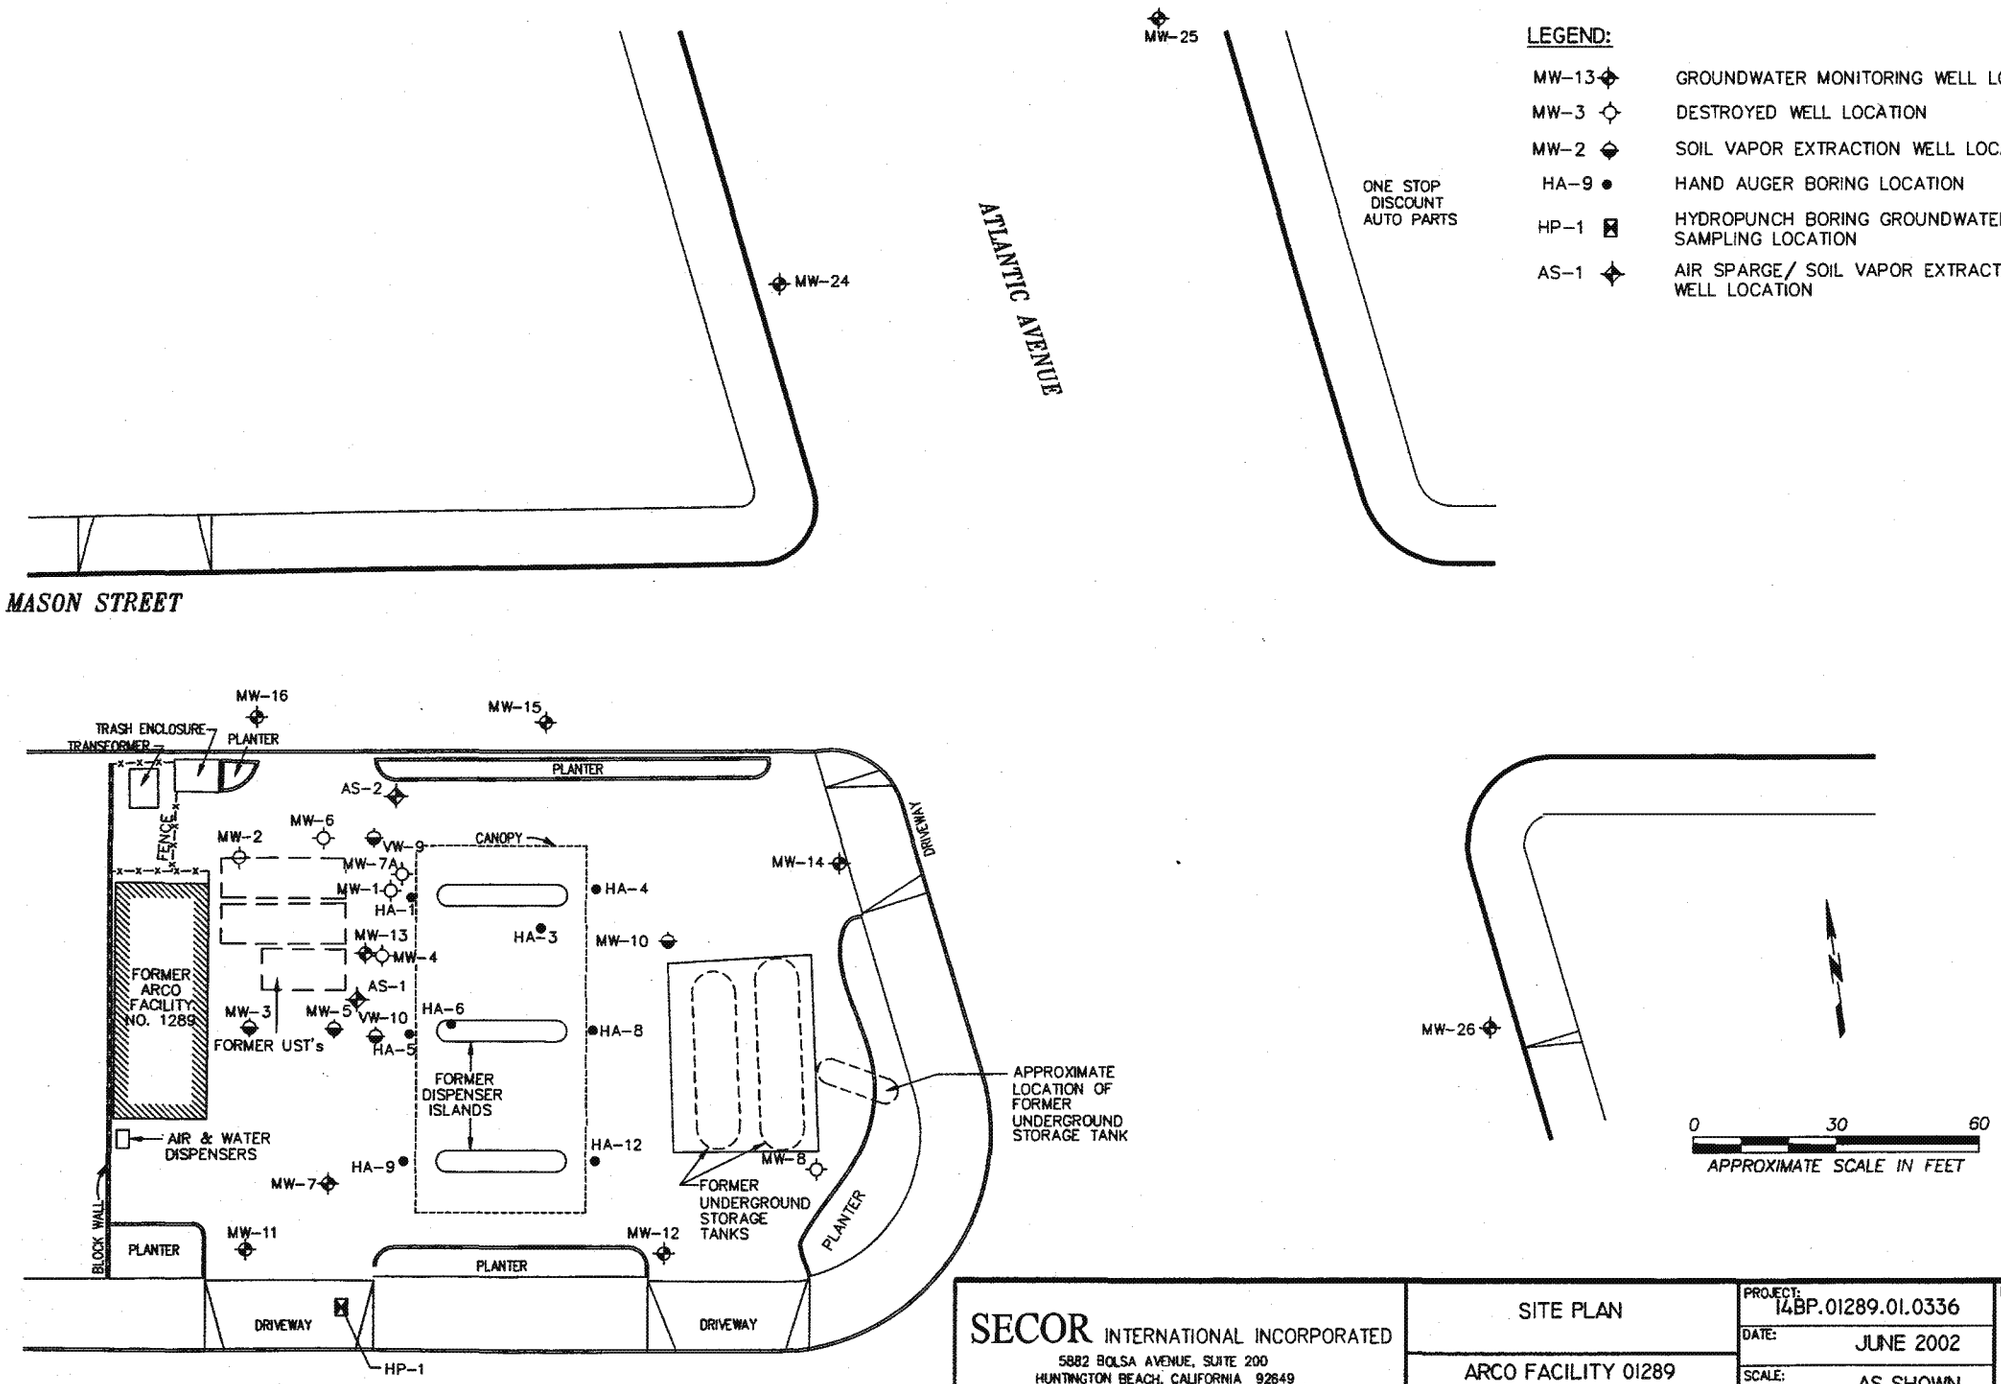

SECOR INTERNATIONAL INCORPORATED
5882 BOLSA AVENUE, SUITE 200
HUNTINGTON BEACH, CALIFORNIA 92649
PHONE: (714) 379-3366 FAX: (714) 379-3375

SITE PLAN

ARCO FACILITY 01289
4861 EAST FIRESTONE BLVD.
SOUTH GATE, CA IFORNIA

PROJECT:	14BP.01289.01.0336
DATE:	JUNE 2002
SCALE:	AS SHOWN
FILE No:	A01289BASE02
FIGURE:	2

H:\ACTIVE\ARCO\01289\DRAFTING\ANALYTICALDATA\1289.DWG JUL 24, 2002-11:38AM 20020724.1138590