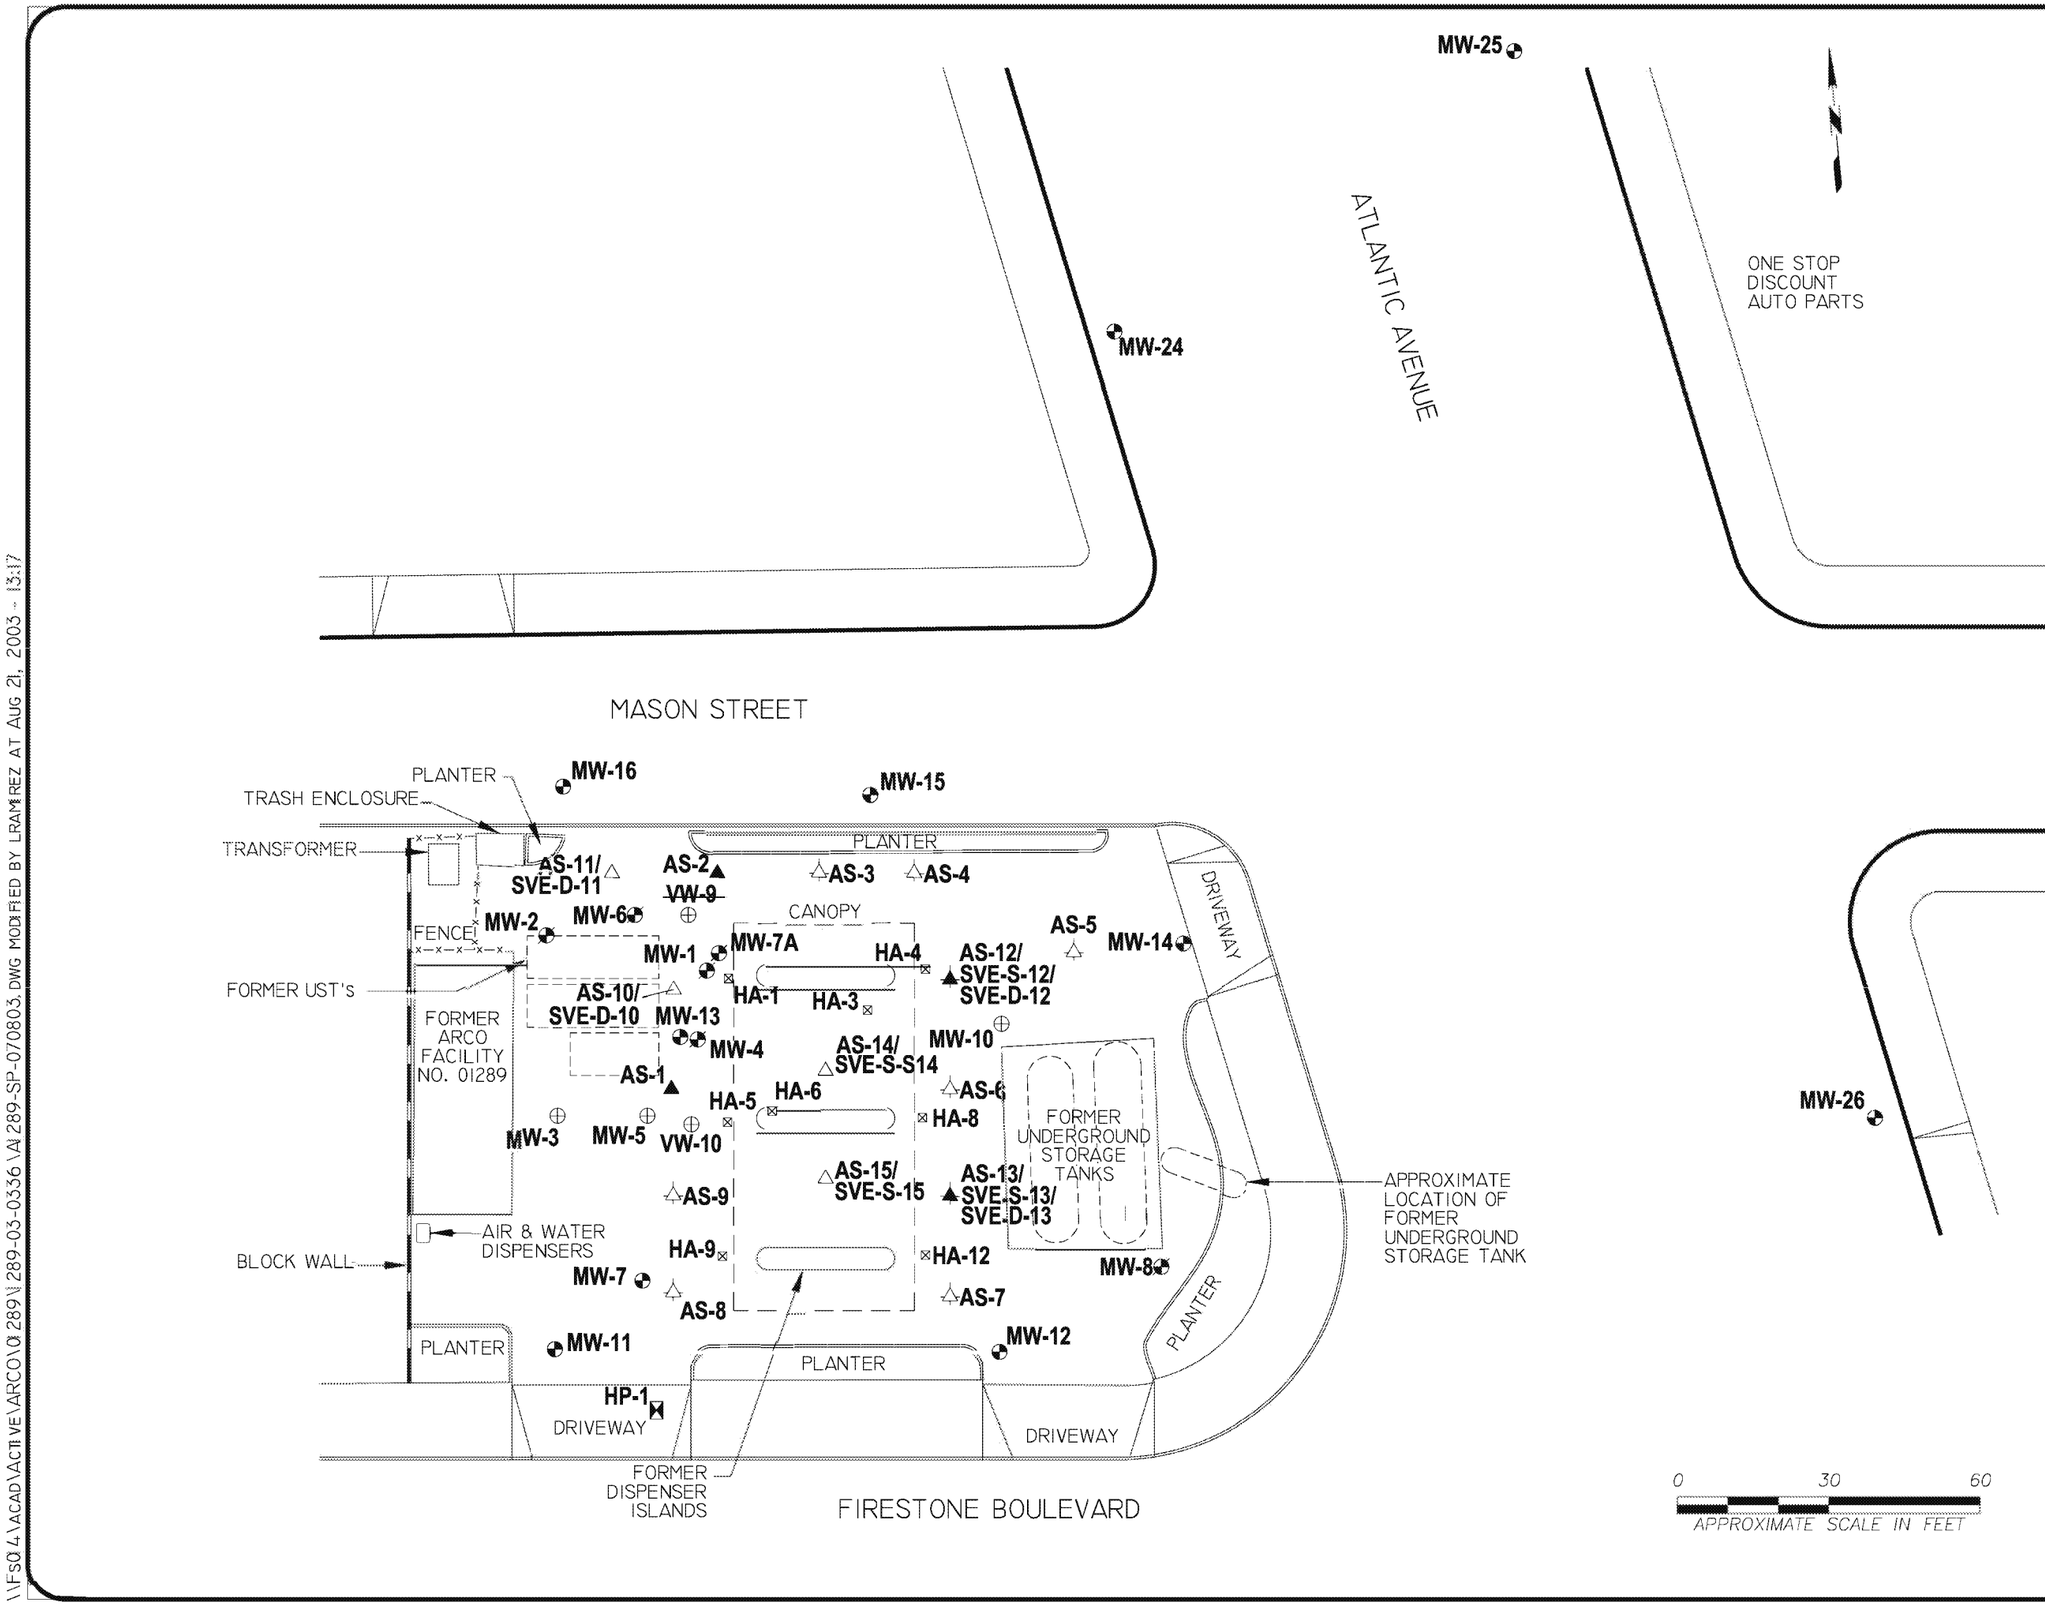

EXPLANATION

	APPROXIMATE PROPERTY BOUNDARY
MW-13	GROUNDWATER MONITORING WELL LOCATION
MW-3	DESTROYED WELL LOCATION
MW-2	SOIL VAPOR EXTRACTION WELL LOCATION
HA-9	HAND AUGER BORING LOCATION
AS-1	HYDROPUNCH BORING GROUNDWATER SAMPLING LOCATION
HP-1	AIR SPARGE/SOIL VAPOR EXTRACTION WELL LOCATION
AS-5	AIR SPARGE WELL LOCATION
AS-15/ SVE-S-15	DUAL NESTED AIR SPARGE/ SOIL VAPOR EXTRACTION WELL
AS-12/ SVE-S-12/ SVE-D-12	TRIPLE NESTED AIR SPARGE/ SOIL VAPOR EXTRACTION WELL (AS/DUAL SVE)

SECOR INTERNATIONAL INCORPORATED
5882 BOLSA AVENUE, SUITE 200
HUNTINGTON BEACH, CALIFORNIA 92649
PHONE: (714) 379-3366 FAX: (714) 379-3375

TITLE: **SITE PLAN**

ADDRESS: ARCO FACILITY 01289
4861 EAST FIRESTONE BLVD.
SOUTH GATE, CALIFORNIA

JOB#: 14BP.01289.03.0336

DATE: AUGUST 2003

DRAWN BY: LUIS R.

PM: J. VALDEZ

FIGURE: 2

\\FS04\ACAD\ACTIVE\ARCO\01289\289-03-0336\A\289-SP-070803.DWG MODIFIED BY LRAMIREZ AT Aug 21, 2003 - 13:17