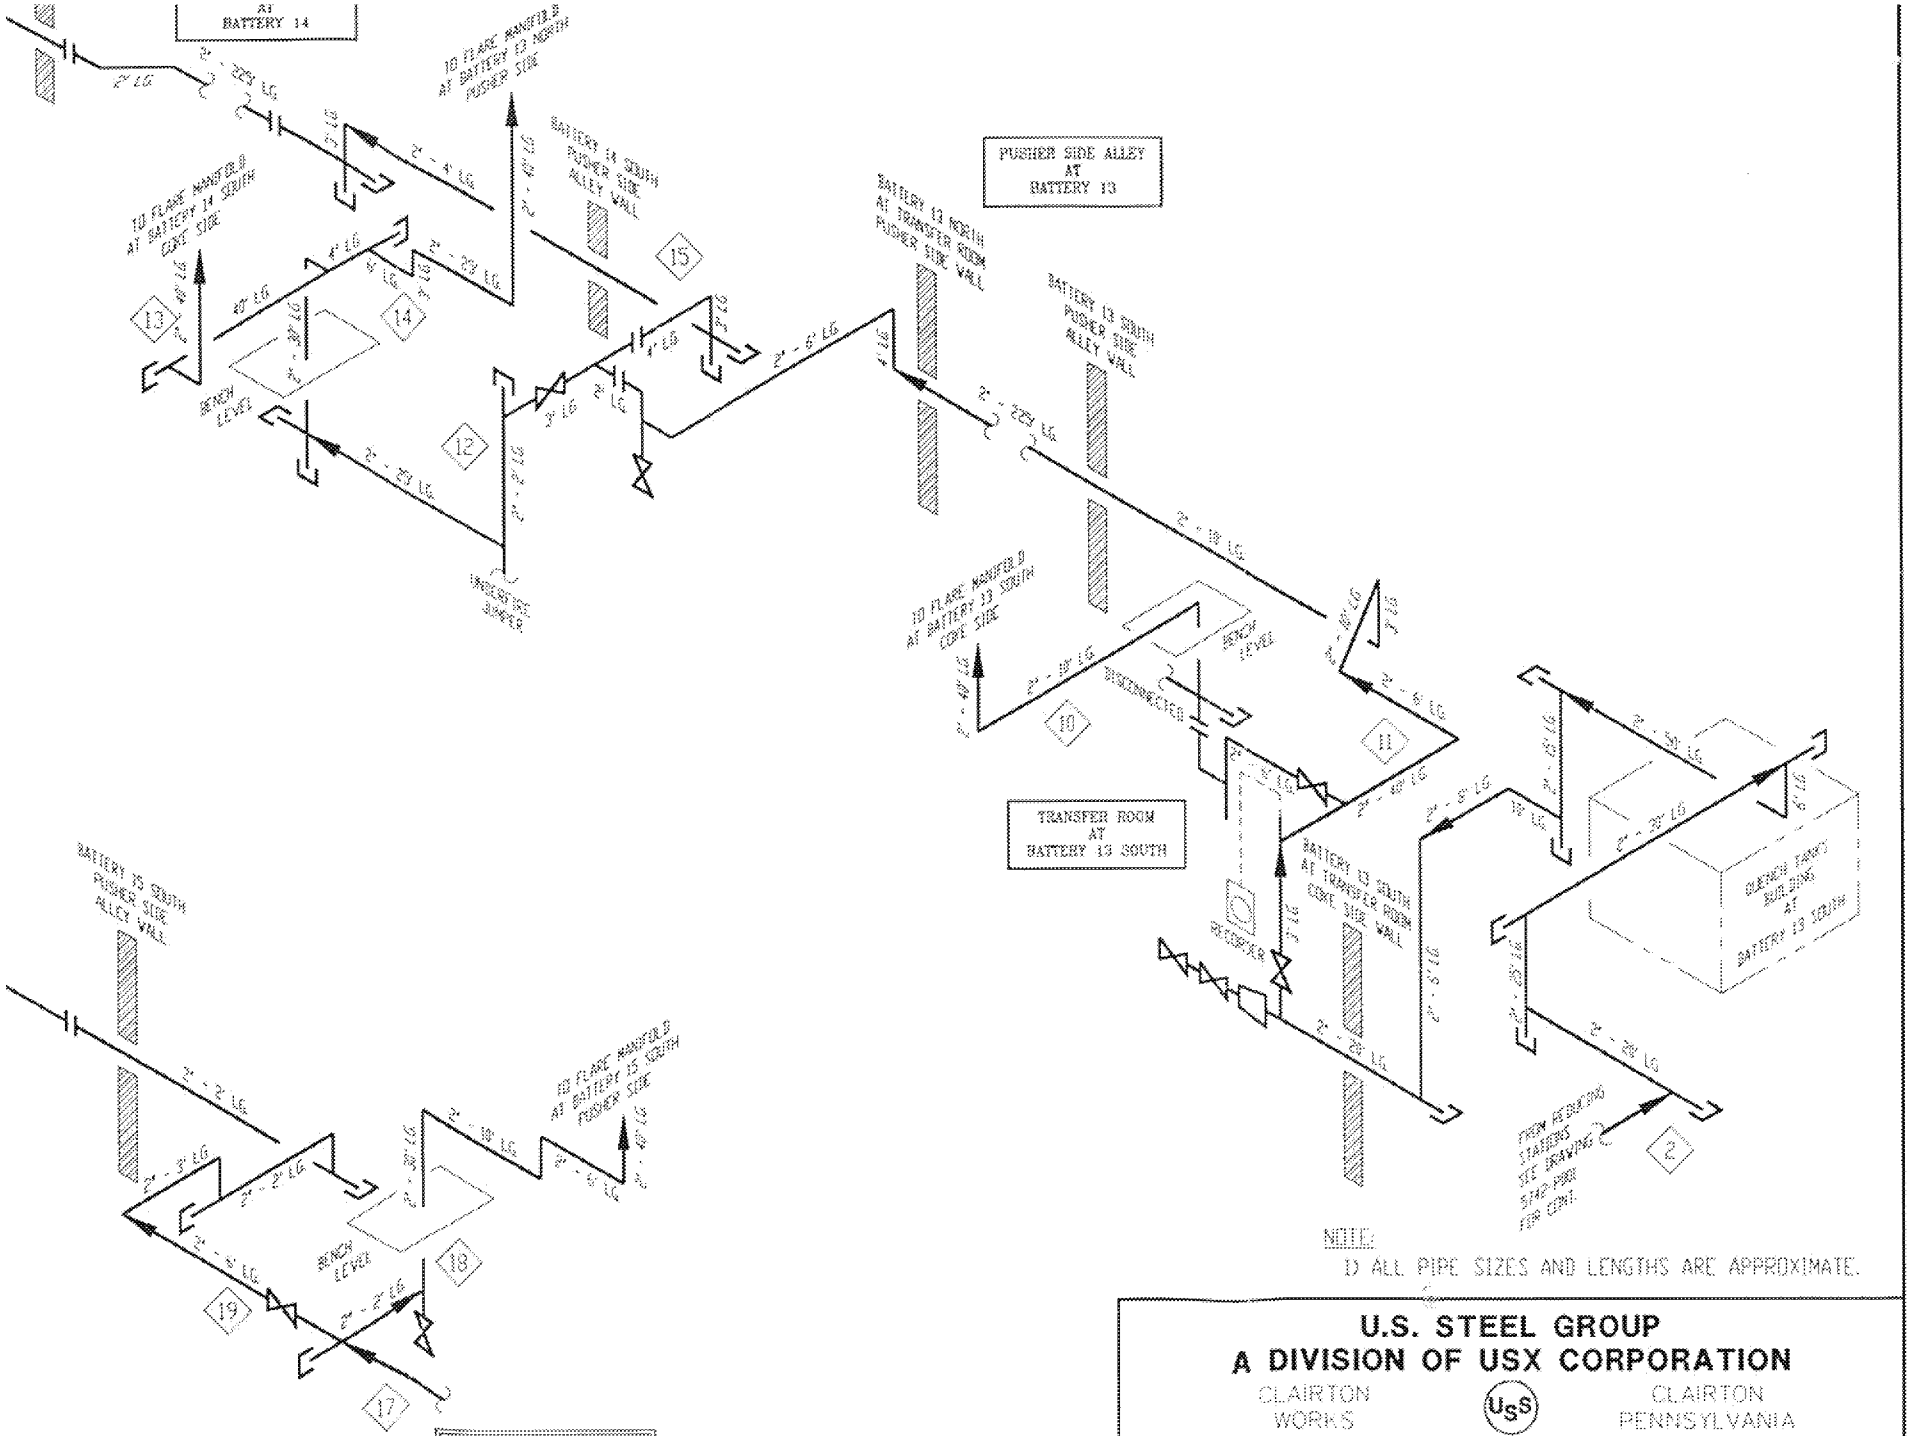

NOTE:
1) ALL PIPE SIZES AND LENGTHS ARE APPROXIMATE.

U.S. STEEL GROUP
A DIVISION OF USX CORPORATION

CLAIRTON WORKS — USS — CLAIRTON PENNSYLVANIA

USS CLAIRTON WORKS
ISOMETRIC OF FLARE PIPING
AT BATTERIES 13, 14 & 15
SHEET 3 OF 3

APPROP. NO.:
JOB NO.:
SCALE: NONE
CLASSIFICATION

ChemTech

ED_002508A_00000551-00001

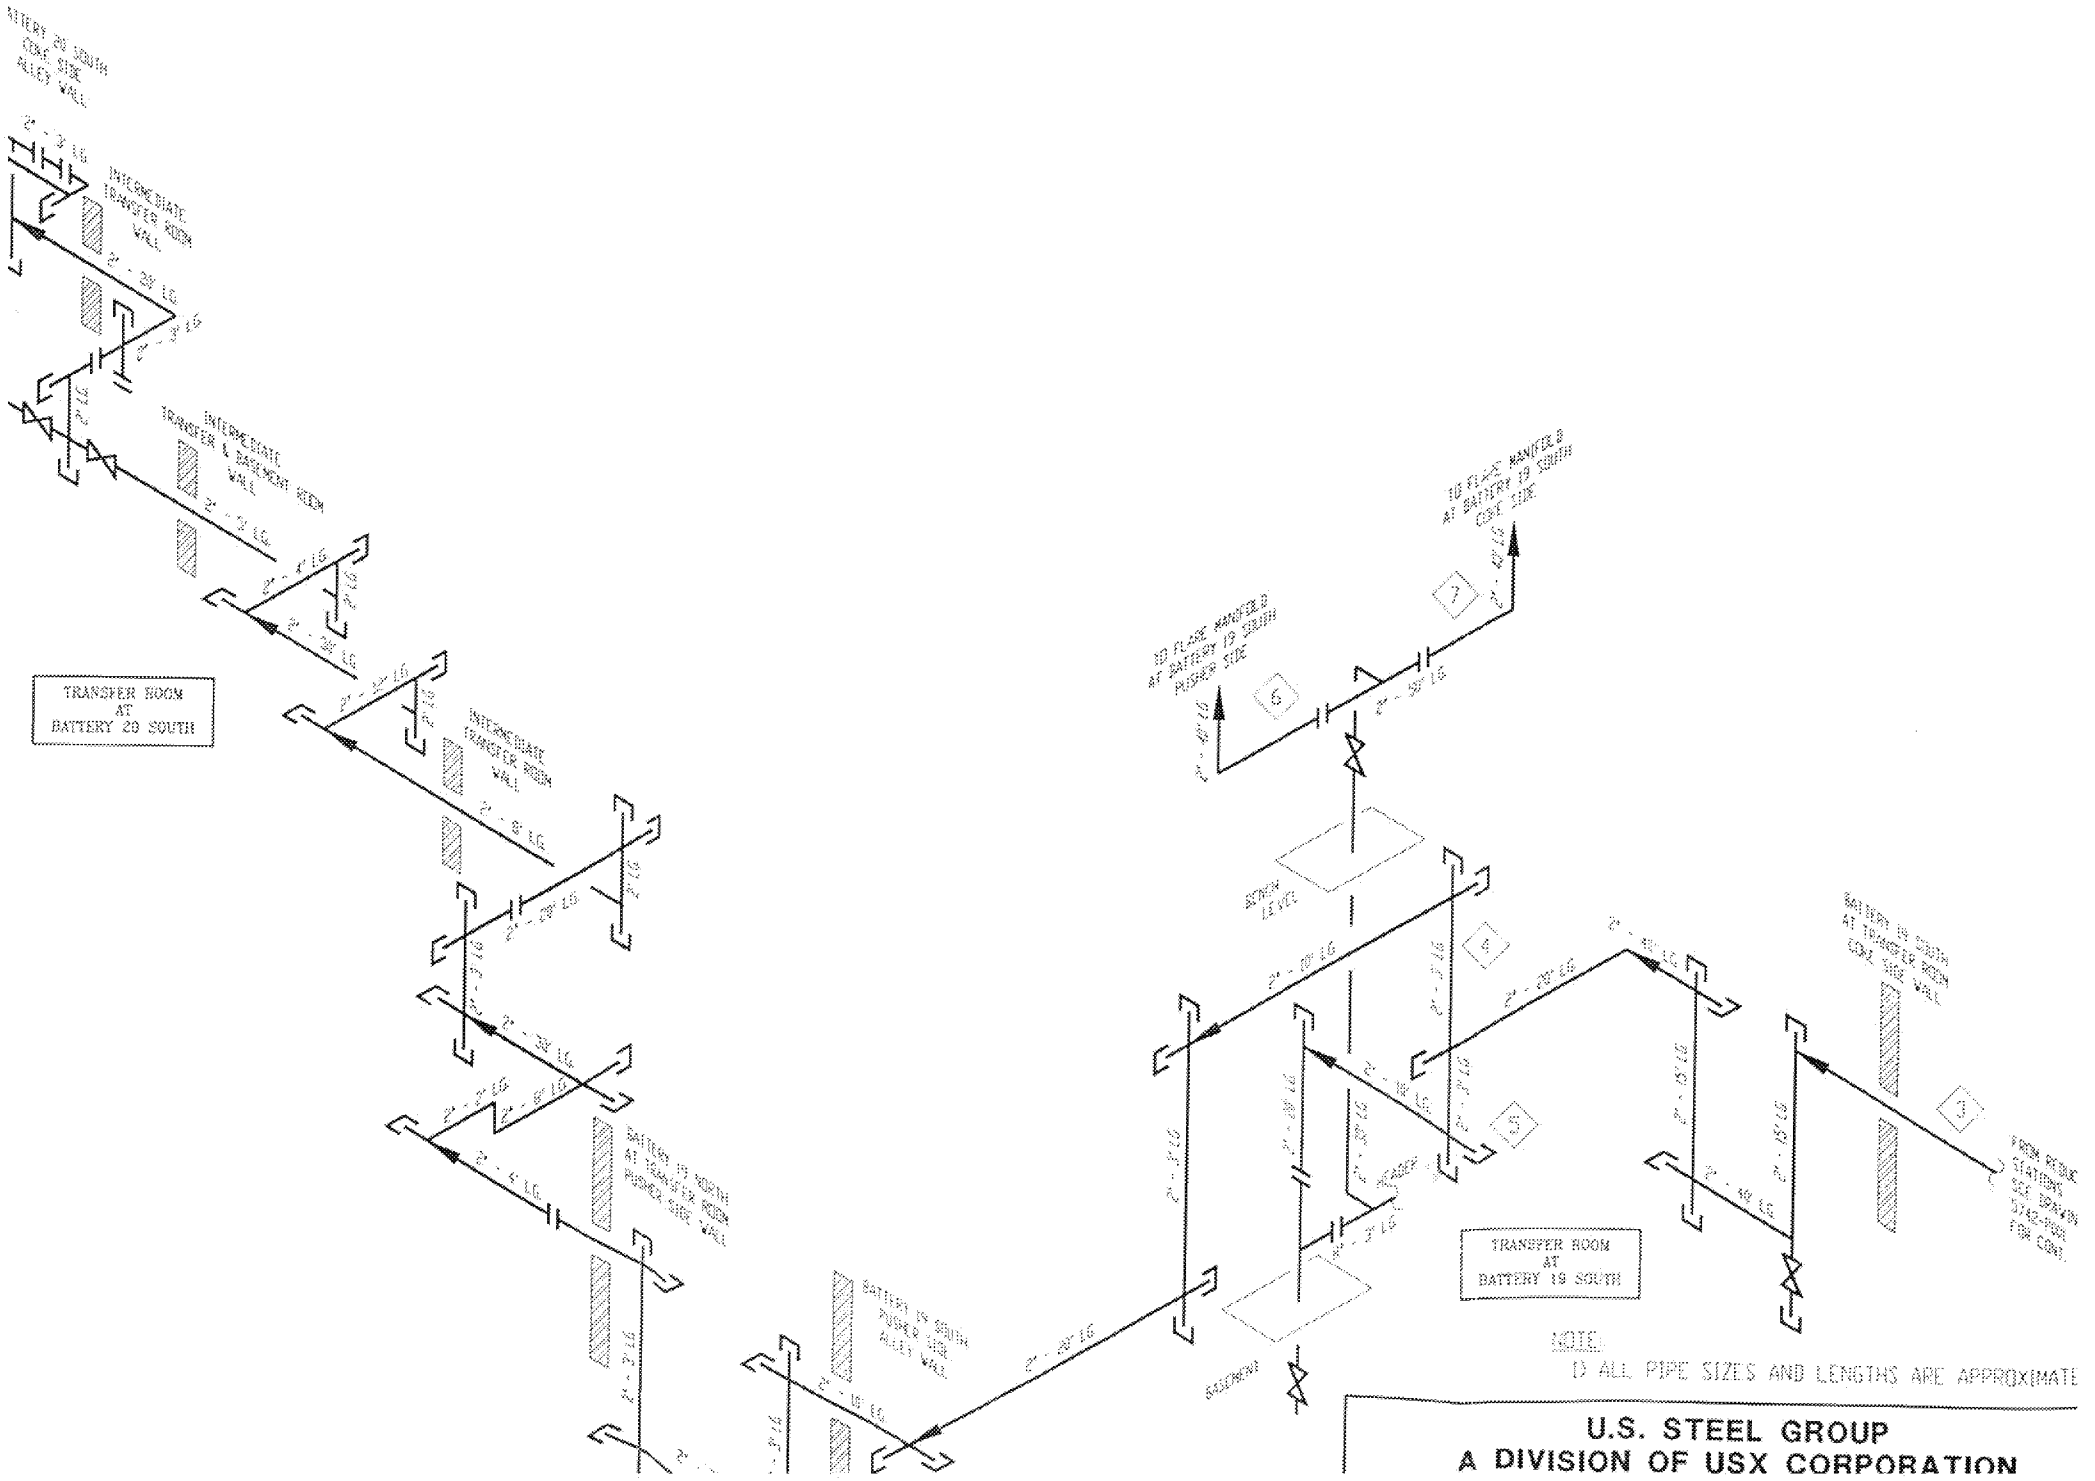

U.S. STEEL GROUP
A DIVISION OF USX CORPORATION