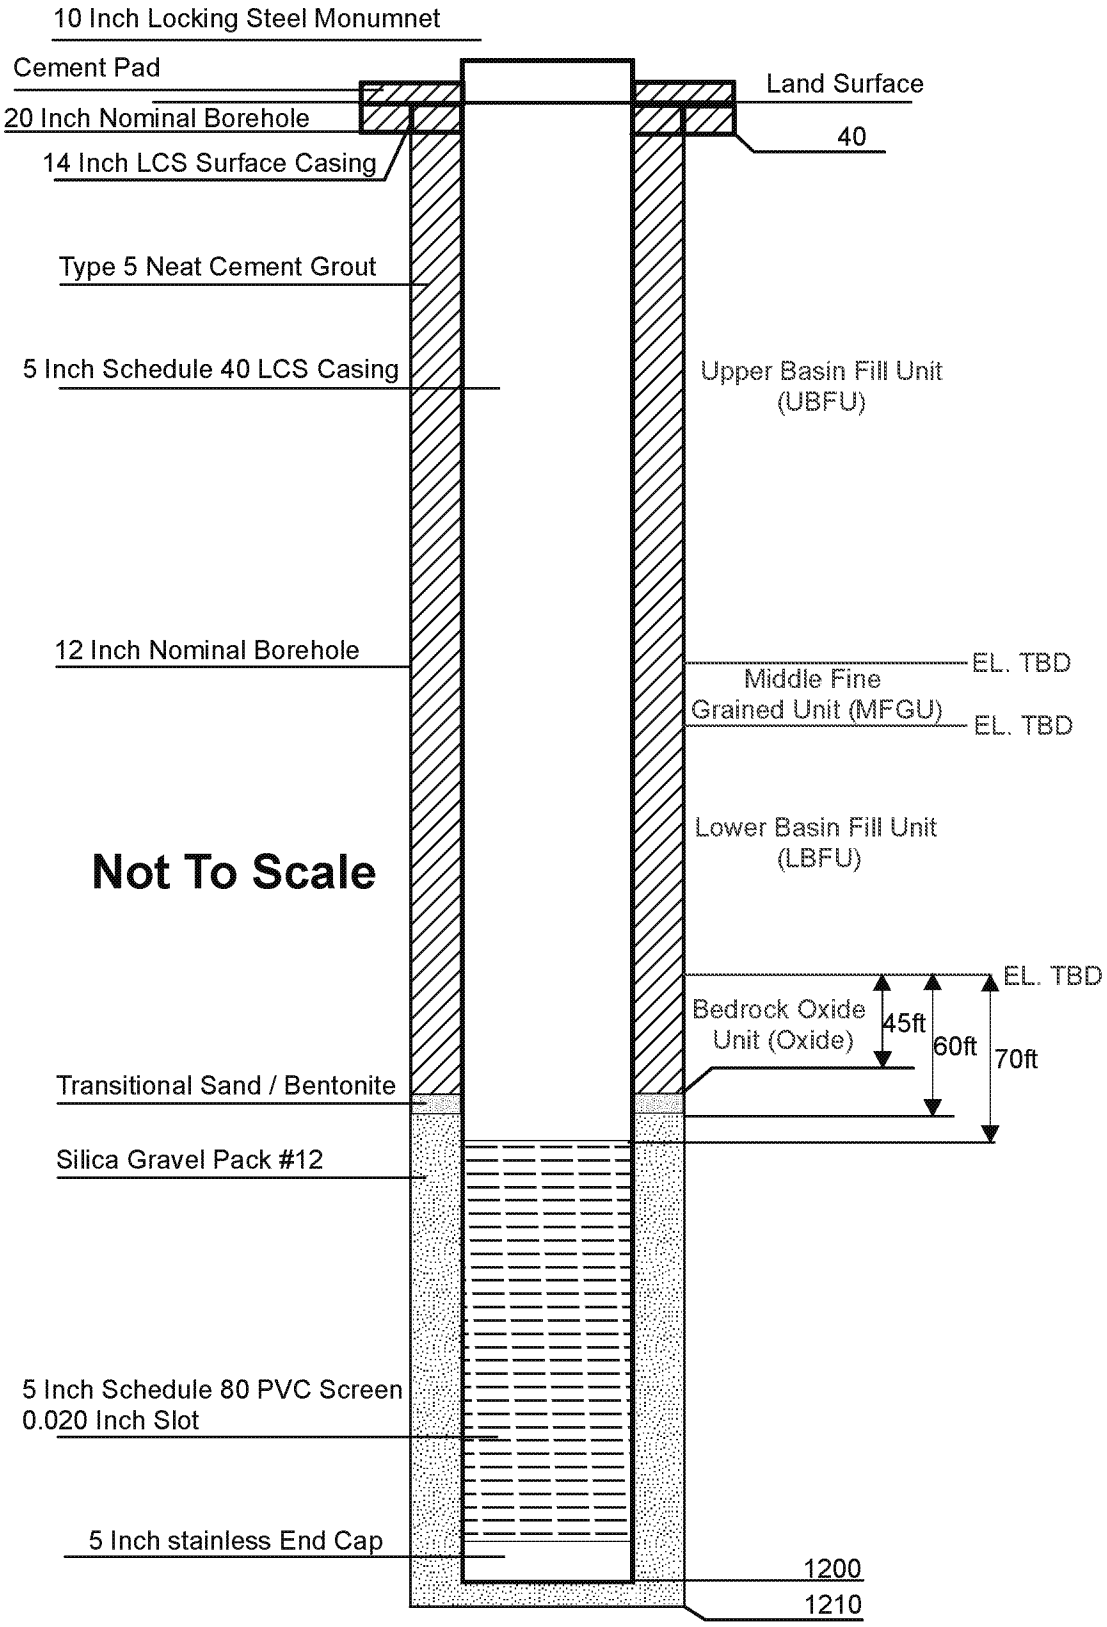

FLORENCE COPPER

Attachment A. M57-O (R) Proposed Well Design

CLIENT: Florence Copper		PROJECT: PTF	
JOB: M57-O	SCALE: NOT TO SCALE	DRAWN: IR	CHECKED: DJ
DATE: November 2018		FIGURE: A	