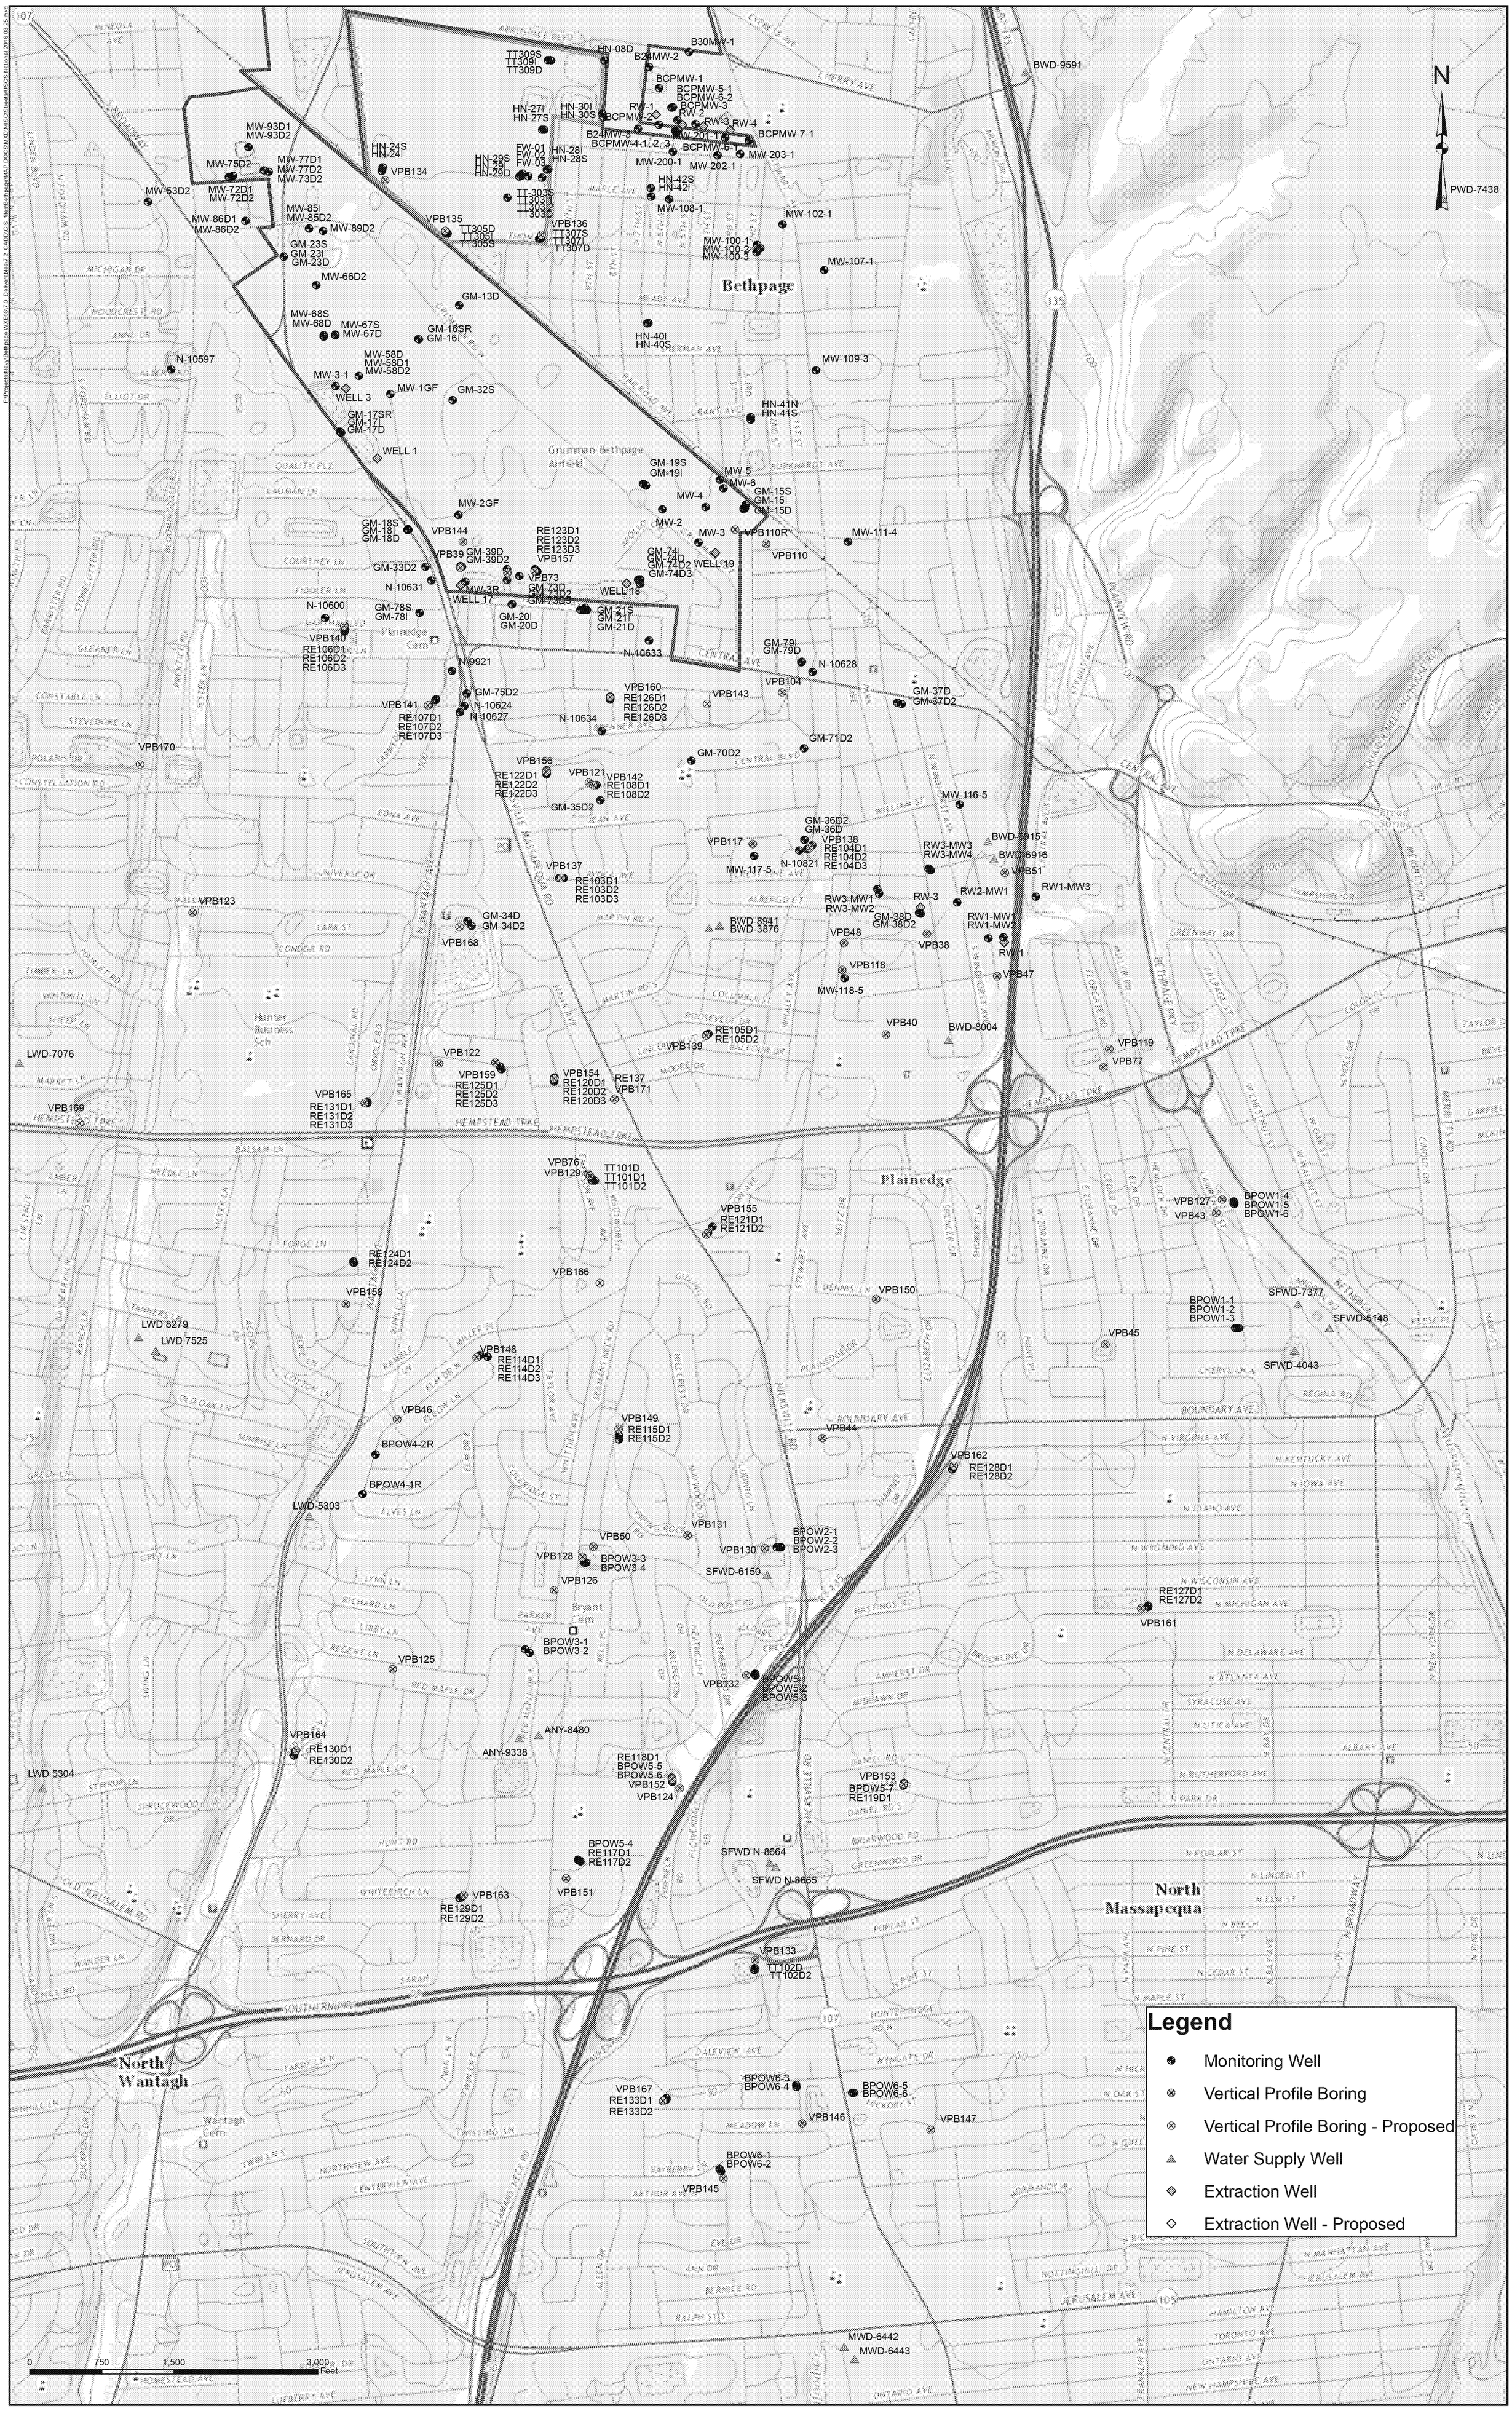
Bethpage
Plainedge
North Massapequa
North Wantagh
Grumman-Bethpage Airfield
Legend
Monitoring Well
Vertical Profile Boring
Vertical Profile Boring - Proposed
Water Supply Well
Extraction Well
Extraction Well - Proposed
0 750 1,500 3,000 Feet
N
PWD-7438
BWD-9591
LWD-7076
LWD 8279
LWD 7525
LWD-5303
LWD 5304
SFWD-7377
SFWD-5148
SFWD-4043
SFWD-6150
SFWD N-8664
SFWD N-8665
MWD-6442
MWD-6443
ANY-8480
ANY-9338
BWD-8004
BWD-8941
BWD-3876
BWD-6915
BWD-6916
WELL 1
WELL 3
WELL 17
WELL 18
WELL 19