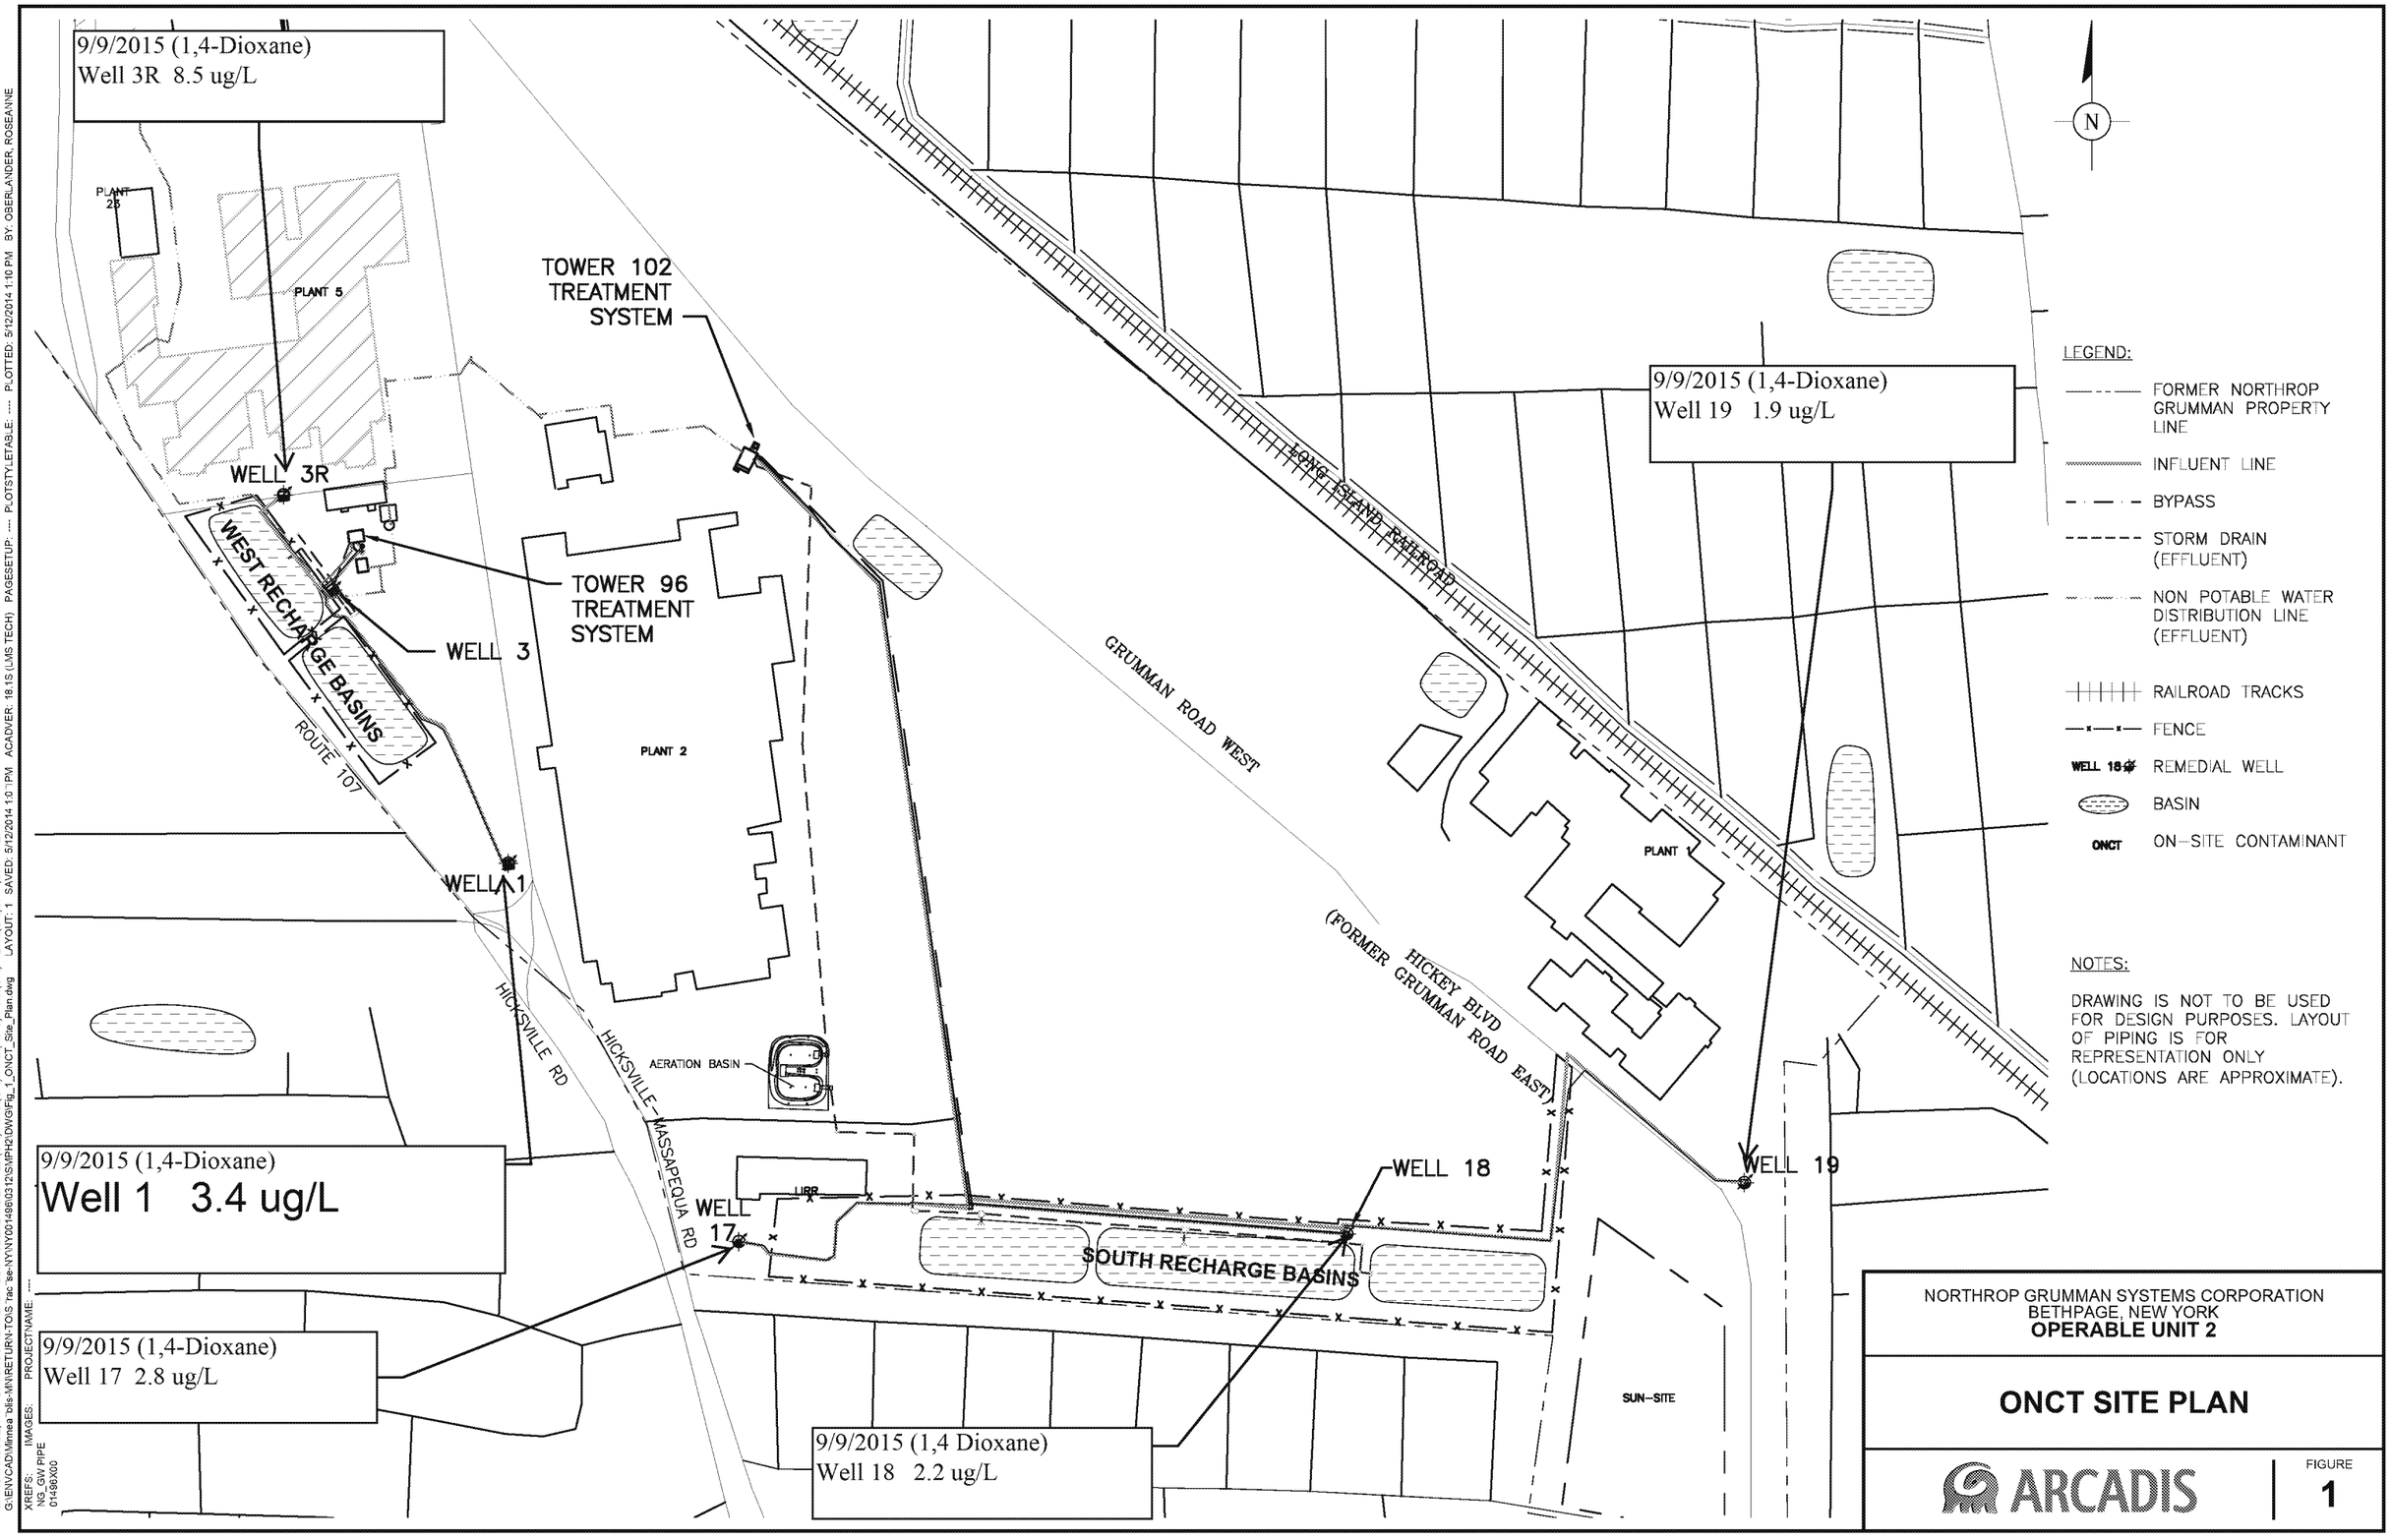

9/9/2015 (1,4-Dioxane)
Well 3R 8.5 ug/L
PLANT 25
PLANT 5
TOWER 102 TREATMENT SYSTEM
WELL 3R
WEST RECHARGE BASINS
TOWER 96 TREATMENT SYSTEM
WELL 3
ROUTE 107
PLANT 2
WELL 1
HICKSVILLE RD
HICKSVILLE-MASSAPEQUA RD
AERATION BASIN
LIRR
WELL 17
SOUTH RECHARGE BASINS
WELL 18
WELL 19
GRUMMAN ROAD WEST
LONG ISLAND RAILROAD
HICKEY BLVD (FORMER GRUMMAN ROAD EAST)
PLANT 1
SUN-SITE
9/9/2015 (1,4-Dioxane)
Well 19 1.9 ug/L
9/9/2015 (1,4-Dioxane)
Well 1 3.4 ug/L
9/9/2015 (1,4-Dioxane)
Well 17 2.8 ug/L
9/9/2015 (1,4 Dioxane)
Well 18 2.2 ug/L
N
LEGEND:
FORMER NORTHROP GRUMMAN PROPERTY LINE
INFLUENT LINE
BYPASS
STORM DRAIN (EFFLUENT)
NON POTABLE WATER DISTRIBUTION LINE (EFFLUENT)
RAILROAD TRACKS
FENCE
WELL 18 REMEDIAL WELL
BASIN
ONCT ON-SITE CONTAMINANT
NOTES:
DRAWING IS NOT TO BE USED FOR DESIGN PURPOSES. LAYOUT OF PIPING IS FOR REPRESENTATION ONLY (LOCATIONS ARE APPROXIMATE).
NORTHROP GRUMMAN SYSTEMS CORPORATION
BETHPAGE, NEW YORK
OPERABLE UNIT 2
ONCT SITE PLAN
ARCADIS
FIGURE
1