ARCADIS Design & Consultancy for natural and built assets

Mr. Steven Scharf, P.E.
Project Engineer
New York State Department of Environmental Conservation (NYSDEC)
Division of Environmental Remediation
Remedial Action, Bureau A
Albany, New York 12233-7015

Arcadis U.S., Inc.
Two Huntington Quadrangle
Suite 1S10
Melville
New York 11747
Tel 631 249 7600
Fax 631 249 7610
www.arcadis.com

ENVIRONMENT

Subject:
July to December 2015 Semi-Annual Progress Report
Northrop Grumman Systems Corporation
Operable Unit 3 (OU3), NYSDEC Site ID # 1-30-003A,
Bethpage, New York

Date:
January 8, 2016

Contact:
David Stern

Phone:
631-391-5284

Email:
David.Stern@arcadis.com

Our ref:
NY001496.0714.LARA5

Dear Steve:

In accordance with Section III of Administrative Order on Consent (AOC) Index # W1-0018-04-01, and the May 2011 Work Plan for Modification of AOC Progress Report (work plan), this letter reports OU3 activities performed by Northrop Grumman Systems Corporation (Northrop Grumman) during July through December 2015. Activities planned for January through June 2016 are also summarized. In accordance with the approved work plan, these reports will be submitted to the NYSDEC on a semi-annual basis until it is determined that the reports are no longer necessary. The site plan showing well locations is provided on **Figure 1**.

OU3 ACTIVITIES CONDUCTED DURING JULY THROUGH DECEMBER 2015

Bethpage Park Soil Gas Containment System (Formerly Soil Gas IRM)

- Continued Operation, Maintenance, and Monitoring (OM&M) of the Bethpage Park Soil Gas Containment System (BPSGCS)
- Submitted BPSGCS Quarterly OM&M Reports (August and November 2015) to the NYSDEC

Use or disclosure of information contained on this sheet is subject to the restriction and disclaimer located on the signature page of this document.

Bethpage Park Groundwater Containment System (Formerly Groundwater IRM)

- Continued OM&M of the Bethpage Park Groundwater Containment System (BPGWCS)
- Submitted BPGWCS Quarterly OM&M Reports (August and November 2015) to the NYSDEC

Other

- Performed quarterly monitoring rounds for Monitoring Wells MW109-3 and MW111-4 and monthly monitoring rounds for Monitoring Well MW116-5 from July through December 2015. Validated data obtained from the July through December 2015 period are provided in Table 1.

OU3 ACTIVITIES SCHEDULED DURING JANUARY THROUGH JUNE 2016

Bethpage Park Soil Gas Containment System

- Continue OM&M of the BPSGCS
- Submit OU3 BPSGCS Annual 2015 Report (March 2016) and First Quarter 2016 Report (May 2016) to the NYSDEC

Bethpage Park Groundwater Containment System

- Continue OM&M of the BPGWCS
- Submit OU3 BPGWCS Annual 2015 Report (March 2016) and First Quarter 2016 Report (May 2016) to the NYSDEC

Other

- Perform quarterly monitoring rounds for Monitoring Wells MW109-3 and MW111-4 and monthly monitoring rounds for Monitoring Well MW116-5.

Use or disclosure of information contained on this sheet is subject to the restriction and disclaimer located on the signature page of this document.

Feel free to call us if you have any questions.

Sincerely,

Arcadis of New York, Inc.

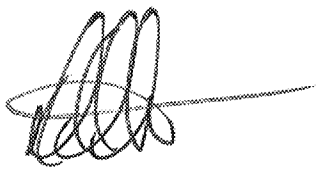

David E. Stern

Senior Scientist/Associate Project Manager

Copies:
S. Karpinski – NYSDOH
W. Parrish - NYSDEC
K. Smith, Northrop Grumman
E. Hannon, Northrop Grumman
F. Weber, Northrop Grumman
C. Henry, EMAGIN
C. Stein – USEPA
R. Alvey – USEPA
Bethpage Public Library – Public Repository
C. San Giovanni, Arcadis
M. Wolfert, Arcadis
File, Arcadis

Enclosures:

Tables

1 Concentrations of Volatile organic Compounds in Groundwater Samples Collected from Monitoring Wells

Figures

1 Site Plan

This proposal and its contents shall not be duplicated, used or disclosed — in whole or in part — for any purpose other than to evaluate the proposal. This proposal is not intended to be binding or form the terms of a contract. The scope and price of this proposal will be superseded by the contract. If this proposal is accepted and a contract is awarded to Arcadis as a result of — or in connection with — the submission of this proposal, Arcadis and/or the client shall have the right to make appropriate revisions of its terms, including scope and price, for purposes of the contract. Further, client shall have the right to duplicate, use or disclose the data contained in this proposal only to the extent provided in the resulting contract.

Table 1.
Concentrations of Volatile Organic Compounds in Groundwater Samples Collected from Monitoring Wells, Northrop Grumman Systems Corporation, Bethpage, New York

ARCADIS Design & Consultancy for natural and built assets

Constituents (units in ug/L)	Location ID: Sample Date:	MW-111-4 8/7/2015	MW-111-4 11/10/2015	MW-109-3 8/7/2015	MW-109-3 11/10/2015	MW-116-5 7/8/2015	MW-116-5 8/6/2015	MW-116-5 9/9/2015
1,1,1-Trichloroethane		<20	<10	< 5.0	**0.31 J**	<10	<10	<5.0
1,1,2,2-Tetrachloroethane		<20	<10	< 5.0	<1.0	<10	<10	<5.0
1,1,2-Trichloroethane		<20	<10	< 5.0	**0.32 J**	<10	<10	**1.9 J**
1,1-Dichloroethane		**11.9 J**	**13.4**	**5.3**	**6.2**	<10	**3.1 J**	**2.5 J**
1,1-Dichloroethene		**10.7 J**	**9.0 J**	< 5.0	**2.1**	<10	<10	**4.7 J**
1,2-Dichloroethane		**5.3 J**	**4.9 J**	**1.4 J**	**1.6**	**14.5**	**13.3**	**14.7**
1,2-Dichloropropane		<20	<10	< 5.0	**0.52 J**	<10	**4.2 J**	**3.8 J**
2-Butanone		<200	<100	< 50	<10	<100	<100	<50
2-Hexanone		<100	<50	< 25	<5.0	<50	<50	<25
4-methyl-2-pentanone		<100	<50	< 25	<5.0	<50	<50	<25
Acetone		<200	<100	< 50	<10	<100	<100	<50
Benzene		<10	<5.0	< 2.5	<0.50	<5.0	<5.0	<2.5
Bromodichloromethane		<20	<10	< 5.0	<1.0	<10	<10	<5.0
Bromoform		<20	<10	< 5.0	<1.0	<10	<10	<5.0
Bromomethane		<40	<20	< 10	<2.0	<20	<20	<10
Carbon Disulfide		<40	<20	< 10	<2.0	<20	<20	<10
Carbon Tetrachloride		<20	<10	< 5.0	<1.0	<10	<10	**1.9 J**
Chlorobenzene		<20	<10	< 5.0	<1.0	<10	<10	<5.0
Chlorodifluoromethane (Freon 22)		<100	<50	< 25	1.0 J	<50	<50	<25
Chloroethane		<20	<10	< 5.0	<1.0	<10	<10	<5.0
Chloroform		**4.3 J**	**4.0 J**	**6**	**6**	**16**	**18.4**	**14.5**
Chloromethane		<20	<10	< 5.0	<1.0	<10 J	<10	<5.0
cis-1,2-dichloroethene		**1040**	**997**	**435**	**434**	**217**	**238**	**211**
cis-1,3-dichloropropene		<20	<10	< 5.0	<1.0	<10	<10	<5.0
Dibromochloromethane		<20	<10	< 5.0	<1.0	<10	<10	<5.0
Dichlorodifluoromethane (Freon 12)		<40	<20	< 10	**0.94 J**	<20	<20	<10
Ethylbenzene		<20	<10	< 5.0	<1.0	<10	<10	<5.0
Methylene Chloride		<40	<20	< 10	<2.0	<20	<20	<10
Styrene		<20	<10	< 5.0	<1.0	<10	<10	<5.0
Tetrachloroethene		**11.3 J**	**13.3**	< 5.0	**3.3**	<10	<10	<5.0
Toluene		<20	<10	< 5.0	<1.0	<10	<10	<5.0
trans-1,2-dichloroethene		<20	<10	**3.9 J**	**1.9**	<10	**11**	<5.0
trans-1,3-dichloropropene		<20	<10	< 5.0	<1.0	<10	<10	<5.0
Trichloroethylene		**2020**	**2180**	**570**	**741**	**1530**	**1690**	**1500**
Trichlorotrifluoroethane (Freon 113)		<100	<50	< 25	<5.0	<50	<50	<25
Vinyl Chloride		<20	<10	< 5.0	**0.29 J**	<10	<10	<5.0
Xylene-o		<20	<10	< 5.0	<1.0	<10	<10	<5.0
Xylenes - m,p		<20	<10	< 5.0	<1.0	<10	<10	<5.0
TVOCs		**3100**	**3200**	**1000**	**1200**	**1800**	**2000**	**1800**

Notes and Abbreviation son last page.

Table 1.
Concentrations of Volatile Organic Compounds in Groundwater Samples Collected from Monitoring Wells, Northrop Grumman Systems Corporation, Bethpage, New York

ARCADIS Design & Consultancy for natural and built assets

Constituents (units in ug/L)	Location ID: Sample Date:	MW-116-5 10/15/2015	MW-116-5 11/9/2015	MW-116-5 12/10/2015
1,1,1-Trichloroethane		<1.3	**1.4**	<1.3
1,1,2,2-Tetrachloroethane		<1.0	<1.0	<1.0
1,1,2-Trichloroethane		**1.7 J**	**1.8**	**1.3 J**
1,1-Dichloroethane		**2.2 J**	**2.4**	**1.9 J**
1,1-Dichloroethene		**<2.6**	**4.2**	**2.8 J**
1,2-Dichloroethane		**11.9**	**12.4**	**10.7**
1,2-Dichloropropane		**3.1 J**	**3.8**	**2.8 J**
2-Butanone		<28	<10	<28
2-Hexanone		<8.7	<5.0	<8.7
4-methyl-2-pentanone		<5.1	<5.0	<5.1
Acetone		<17	<10	<17
Benzene		<1.2	<0.50	<1.2
Bromodichloromethane		<1.1	<1.0	<1.1
Bromoform		<1.2	<1.0	<1.2
Bromomethane		<2.1	<2.0	<2.1
Carbon Disulfide		<1.3	<2.0	<1.3
Carbon Tetrachloride		**1.6 J**	**1.5**	<1.1
Chlorobenzene		<0.93	<1.0	<0.93
Chlorodifluoromethane (Freon 22)		<2.2	<5.0	<2.2
Chloroethane		<1.7	<1.0	<1.7
Chloroform		**13.6**	**14.8**	**12.1**
Chloromethane		<2.0	<1.0	<2.0
cis-1,2-dichloroethene		**181**	**209**	**162**
cis-1,3-dichloropropene		<1.0	<1.0	<1.0
Dibromochloromethane		<0.77	<1.0	<0.77
Dichlorodifluoromethane (Freon 12)		<4.5	<2.0	<4.5
Ethylbenzene		<1.3	<1.0	<1.3
Methylene Chloride		<3.6	<2.0	<3.6
Styrene		<1.4	<1.0	<1.4
Tetrachloroethene		<2.0	**1.2**	<2.0
Toluene		<0.81	<1.0	<0.81
trans-1,2-dichloroethene		**13.7**	**2.2**	<3.2
trans-1,3-dichloropropene		<0.93	<1.0	<0.93
Trichloroethylene		**1320**	**1470**	**1400**
Trichlorotrifluoroethane (Freon 113)		<2.6	<5.0	<2.6
Vinyl Chloride		<0.74	<1.0	<0.74
Xylene-o		<1.9	<1.0	<0.83
Xylenes - m,p		<0.83	<1.0	<1.9
TVOCs		**1500**	**1700**	**1600**

Notes and Abbreviation son last page.

Table 1.
Concentrations of Volatile Organic Compounds in
Groundwater Samples Collected from Monitoring Wells,
Northrop Grumman Systems Corporation
Bethpage, New York.

ARCADIS Design & Consultancy for natural and built assets

Notes and Abbreviations:

Results validated following protocols specified in March 2006 RI/FS Work Plan (ARCADIS G&M, Inc. 2006).

Samples were analyzed for TCL VOCs using USEPA Method 8260C.

TVOCs are rounded to two significant figures.

Bold value indicates a detection.

RI/FS	Remedial Investigation/Feasibility Study
NYSDEC	New York State Department of Environmental Conservation
USEPA	United States Enviromental Protection Agency
TCL	Target compound list
VOC	Volatile Organic Compound
TVOCs	Total Volatile Organic Compounds
ug/L	Micrograms per liter
J	Value is estimated

CITY:SYRACUSE-NY DIV/GROUP:ENV DB:A.SANCHEZ LD:ALS PIC:(Opt) PM:(Reqd) TM:(Opt) LYR:(Opt)ON=*;OFF=*REF*
G:\ENVCAD\SYRACUSE\ACT\NY001496\0714\RPTA5\NY1496B01.dwg LAYOUT: 1 SAVED: 1/9/2015 10:43 AM ACADVER: 19.1S (LMS TECH) PAGESETUP: ---- PLOTSTYLETABLE: ---- PLOTTED: 1/5/2016 12:36 PM BY: SANCHEZ, ADRIAN

XREFS: IMAGES: PROJECTNAME: ----
Xref_OffSite
Xref_sp

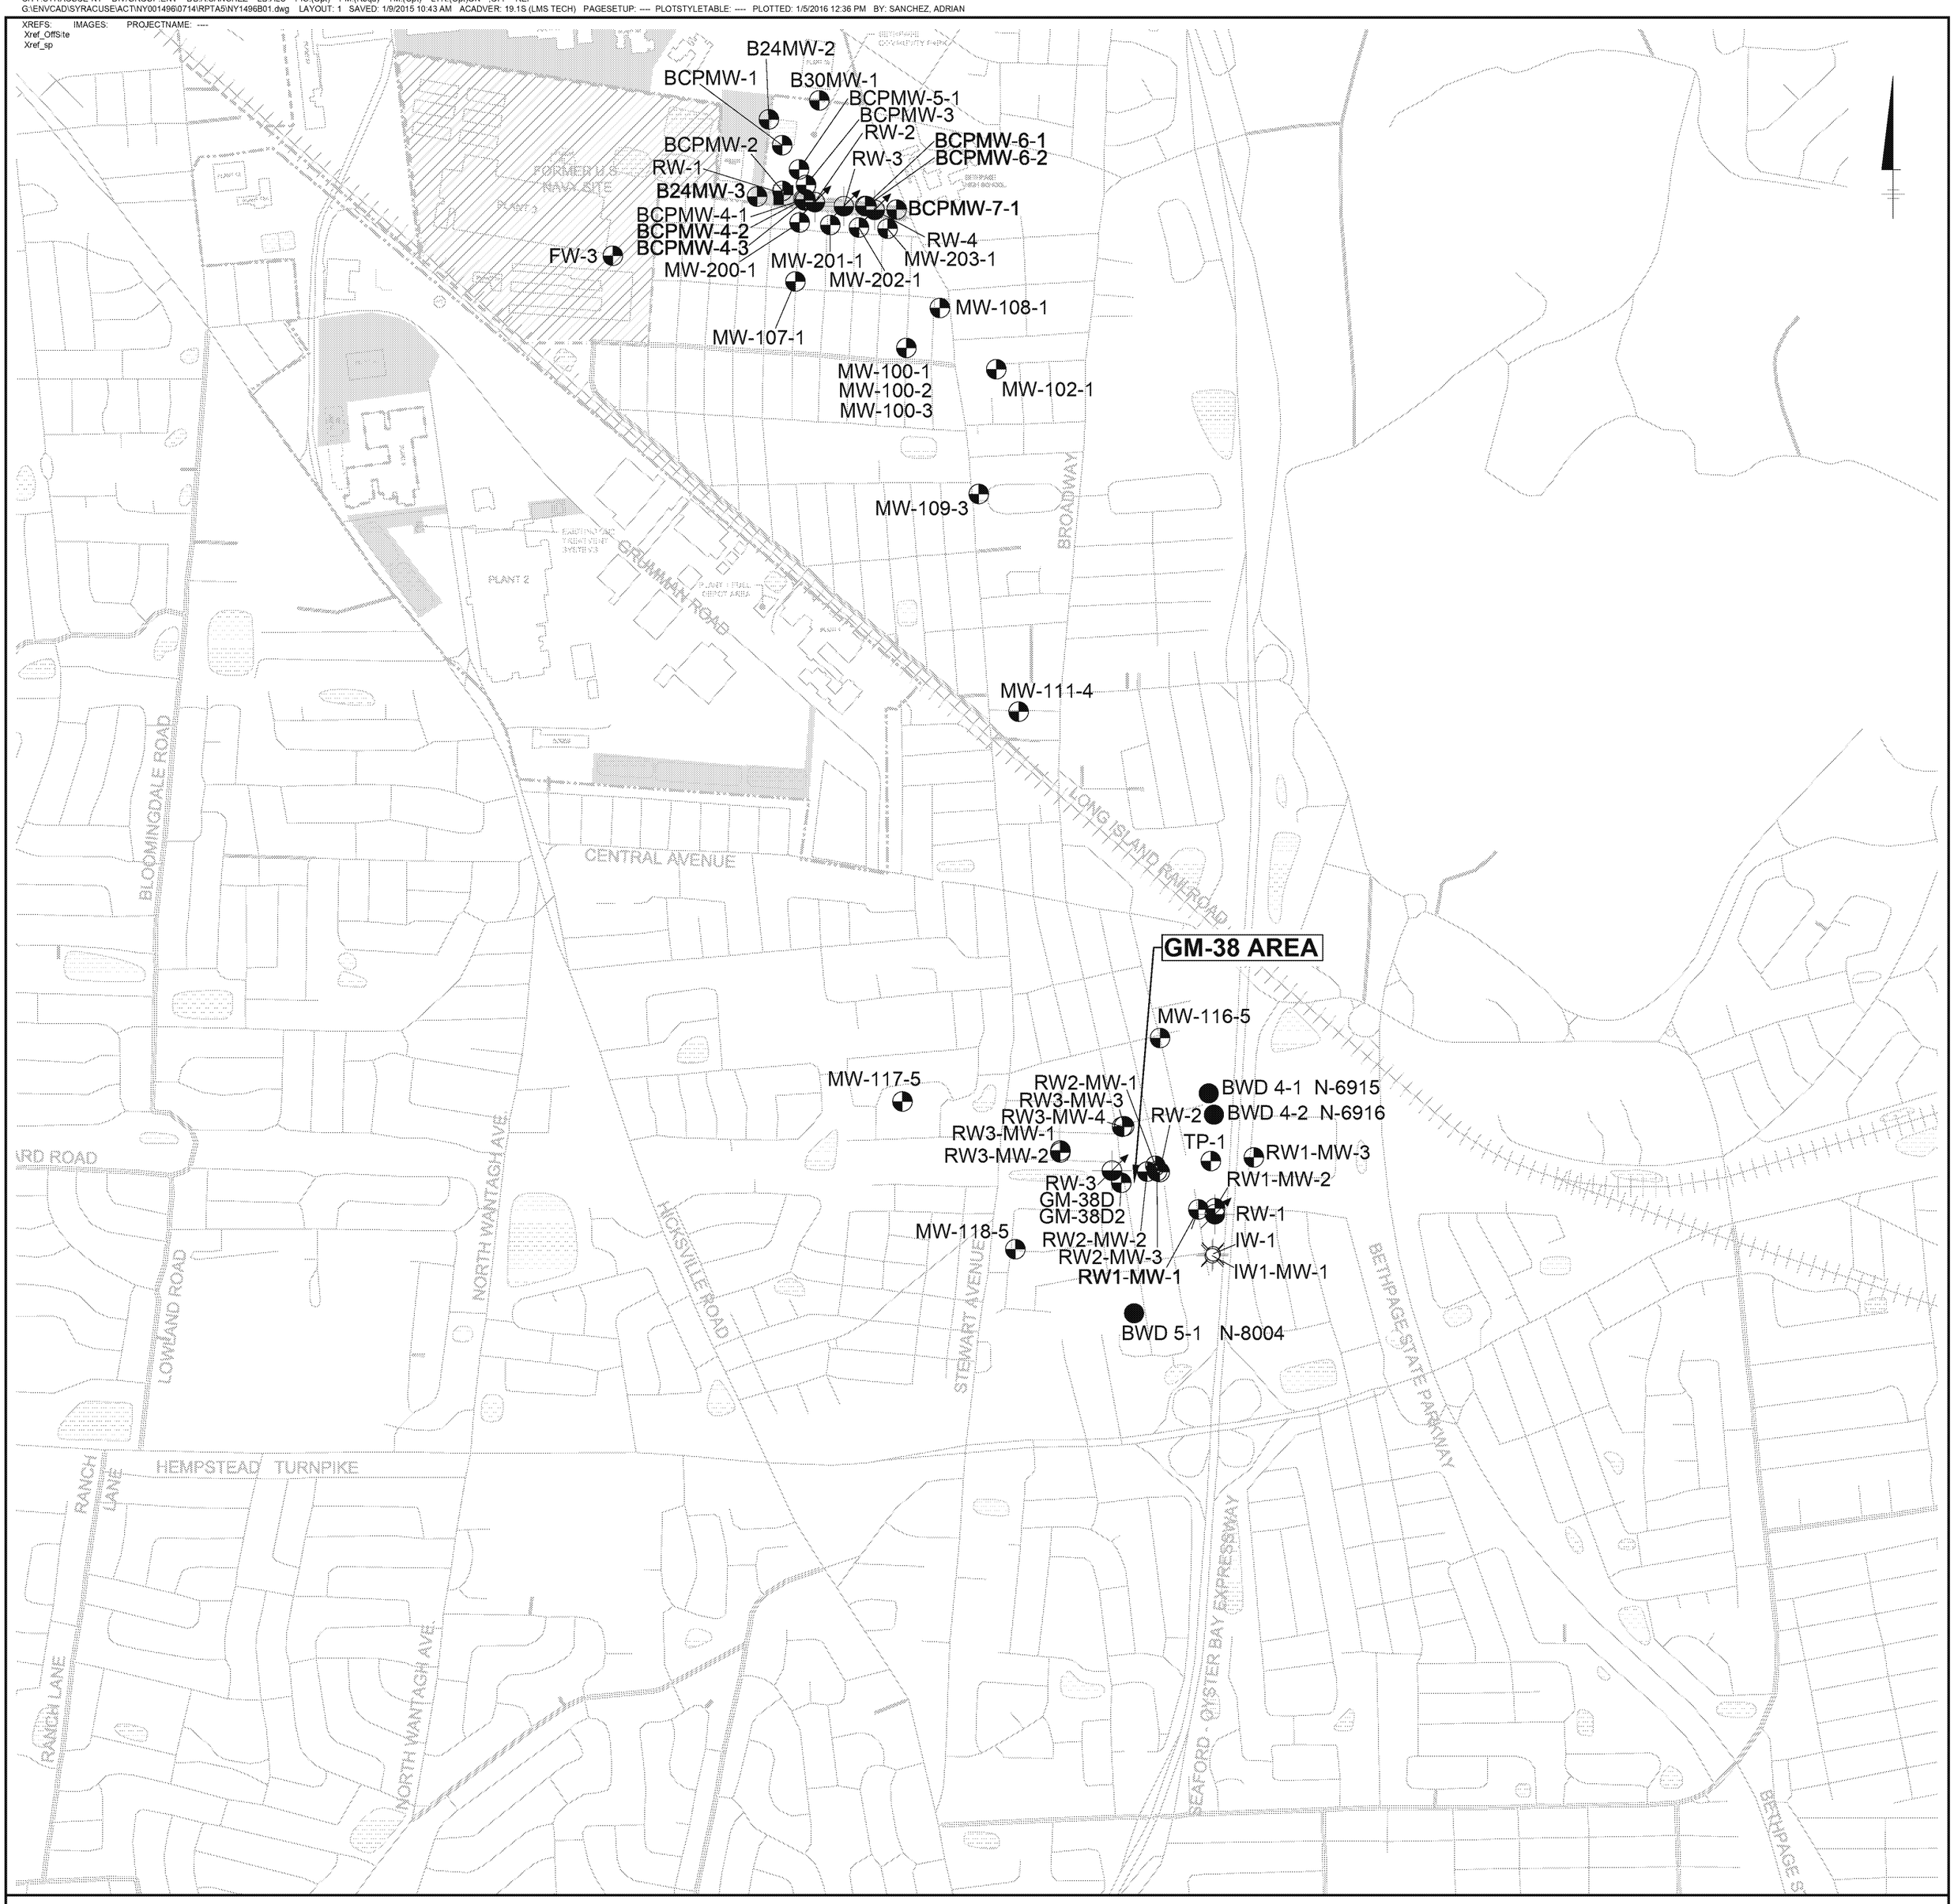

EXPLANATION:

FORMER NORTHROP GRUMMAN PROPERTY BOUNDARY

FORMER OCCIDENTAL CHEMICAL CORPORATION PROPERTY BOUNDARY

NORTHROP GRUMMAN PROPERTY

FORMER NAVAL WEAPONS INDUSTRIAL RESERVE PLANT

MONITORING WELL

REMEDIAL WELL

INJECTION WELL

PUBLIC SUPPLY WELL

NAVY AND BETHPAGE WELLS SHOWN FOR REFERENCE PURPOSES

0 500' 1000' 2000'
APPROXIMATE SCALE IN FEET

NORTHROP GRUMMAN SYSTEMS CORPORATION
BETHPAGE, NEW YORK

SITE PLAN
SHOWING OU3 WELL LOCATIONS

ARCADIS Design & Consultancy for natural and built assets

FIGURE
1